


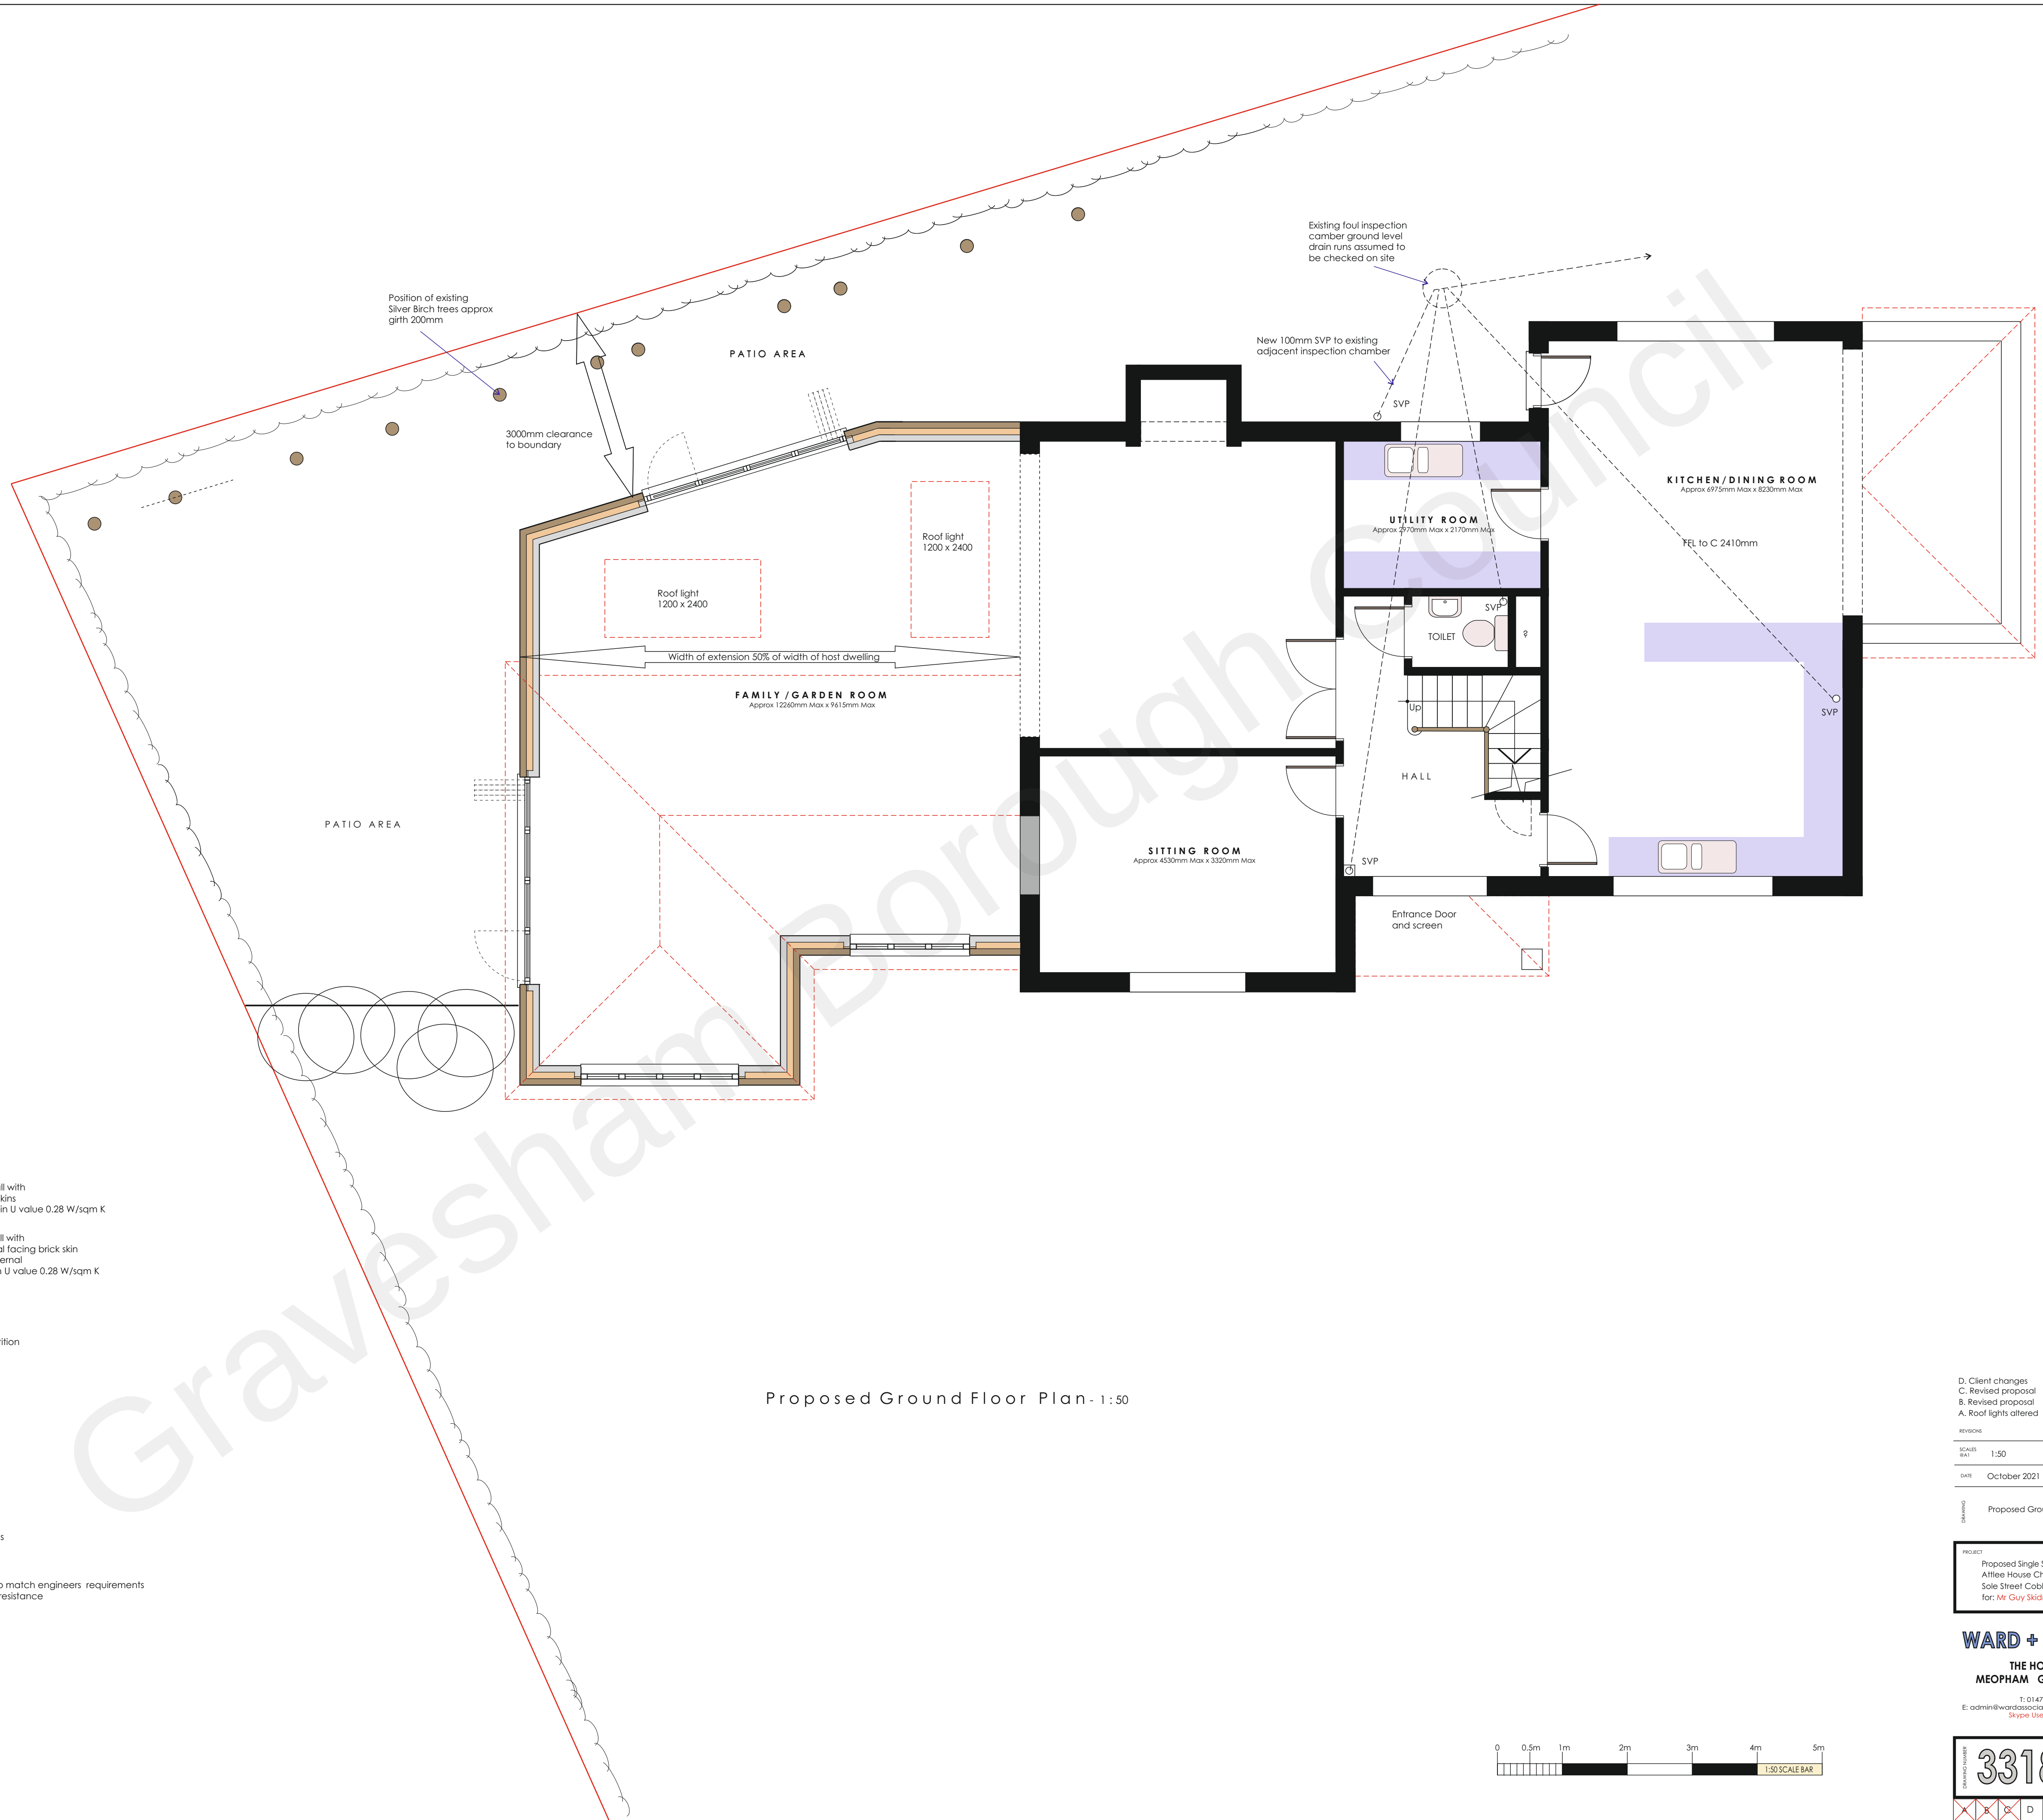

LEGEND

- 300mm exterior thick cavity wall with full width insulation and block skins with cedar boarded exterior min U value 0.28 W/sqm K
- 300mm exterior thick cavity wall with full width insulation and external facing brick skin to match existing and block internal with silicone render exterior min U value 0.28 W/sqm K
- 100mm block partition
- 100mm timberstud internal partition with 38bd sound reduction
- Waste pipe positions
- Approx location of kitchen worktops
- Approx position of gas fired balanced flue boilers
- Mechanical vent duct positions (from cooker hood in kitchens)
- New beams with pad stones to match engineers requirements and clad to afford 30mins fire resistance
- Existing walls removed
- Existing walls
- Mains wired smoke alarm
- Mains wired heat detector

Proposed Ground Floor Plan 1:50



D. Client changes  
C. Revised proposal  
B. Revised proposal  
A. Roof lights altered

| REVISIONS | DATE         | BY | CHKD |
|-----------|--------------|----|------|
| SCALES    | 1:50         |    | RFW  |
| DATE      | October 2021 |    |      |

Proposed Ground Floor Plan

PROJECT  
Proposed Single Storey Indoor Pool Room  
Attlee House Chaplewood Place White Post Lane  
Sole Street Cobham Gravesend Kent DA13 9AX  
for: Mr Guy Skidmore

**WARD + ASSOCIATES**  
THE HOO WROTHAM ROAD  
MEOPHAM GRAVESEND KENT DA13 0HP

T: 01474 814196 M: 07771 863940  
E: admin@wardassociates.co.uk W: www.wardassociates.co.uk  
Skype User Name: ragenwardassociates

3318.WD.05b