


05 OCT 2022

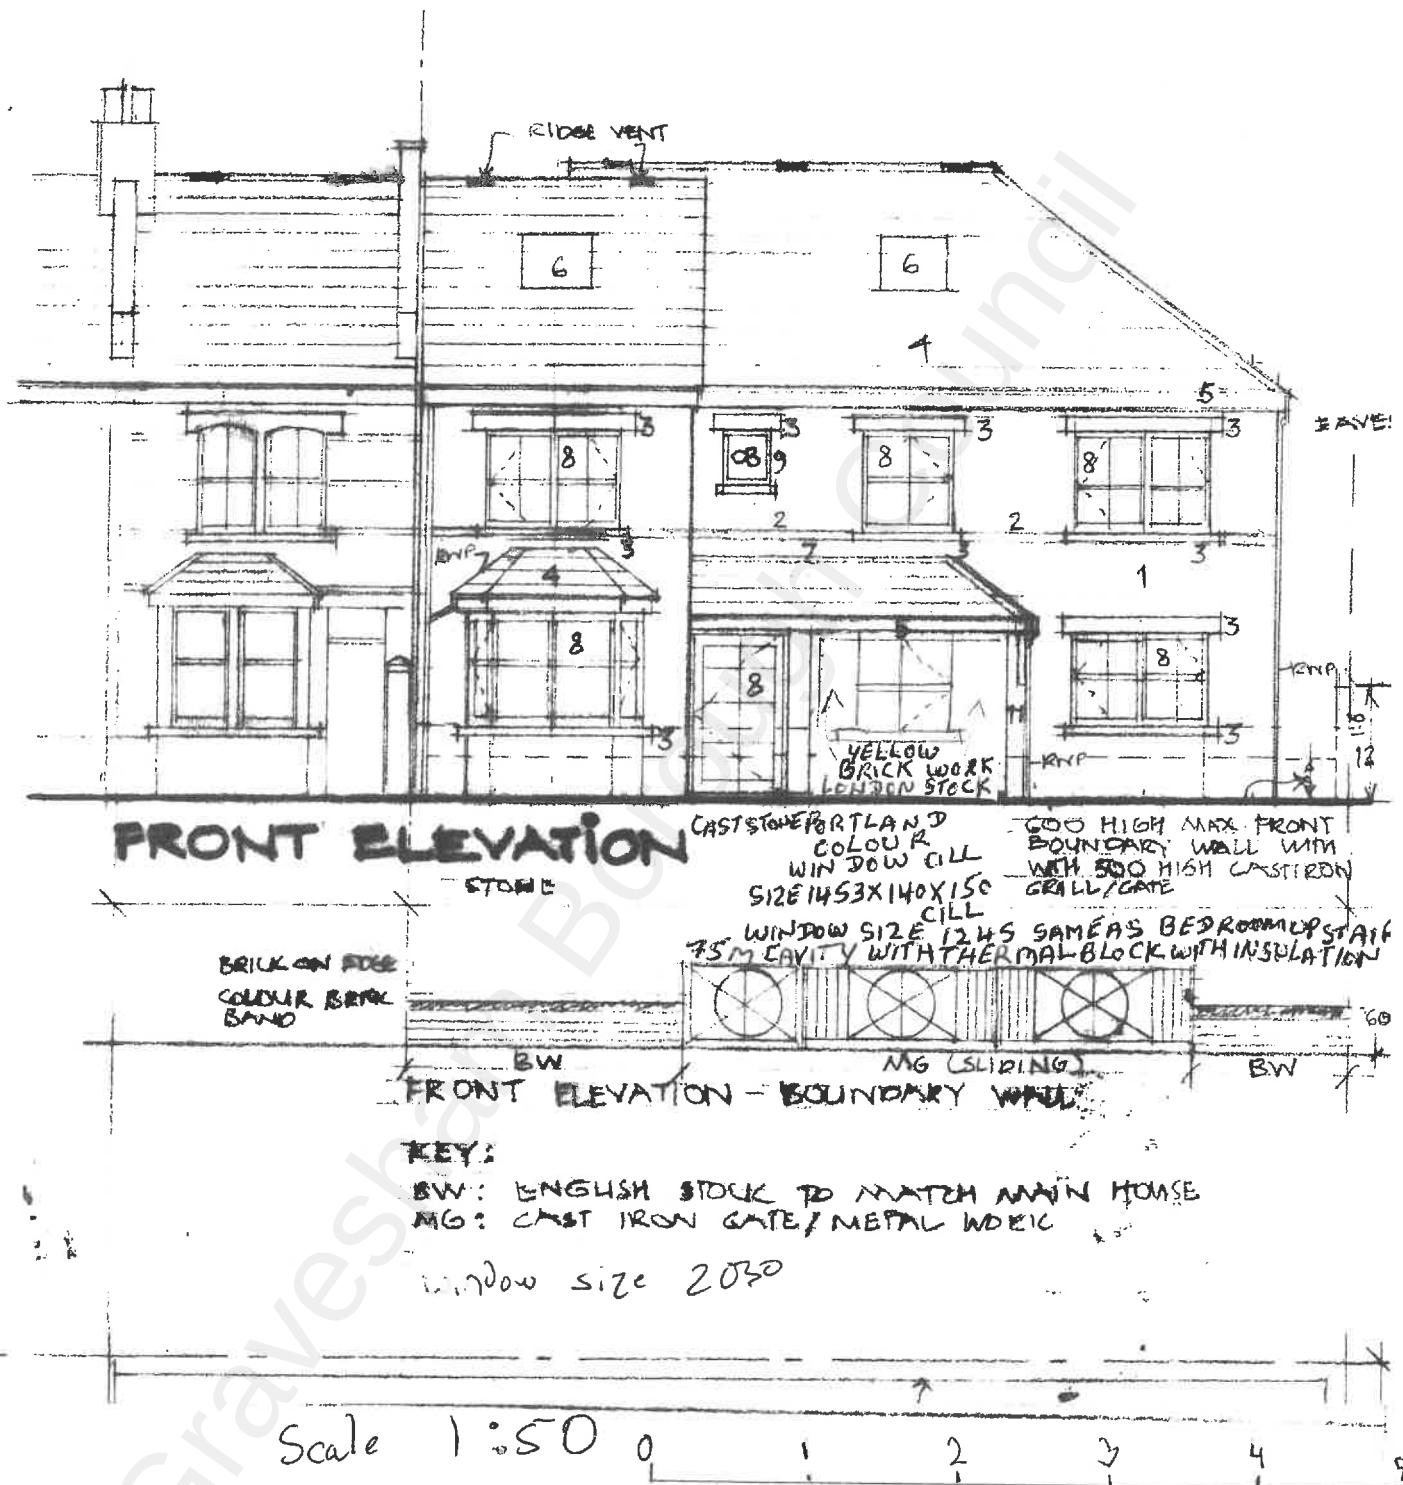

NOOR HOUSE
CECIL ROAD
GRAVESEND KENT
DA11 7D

20221005