


NOTES:

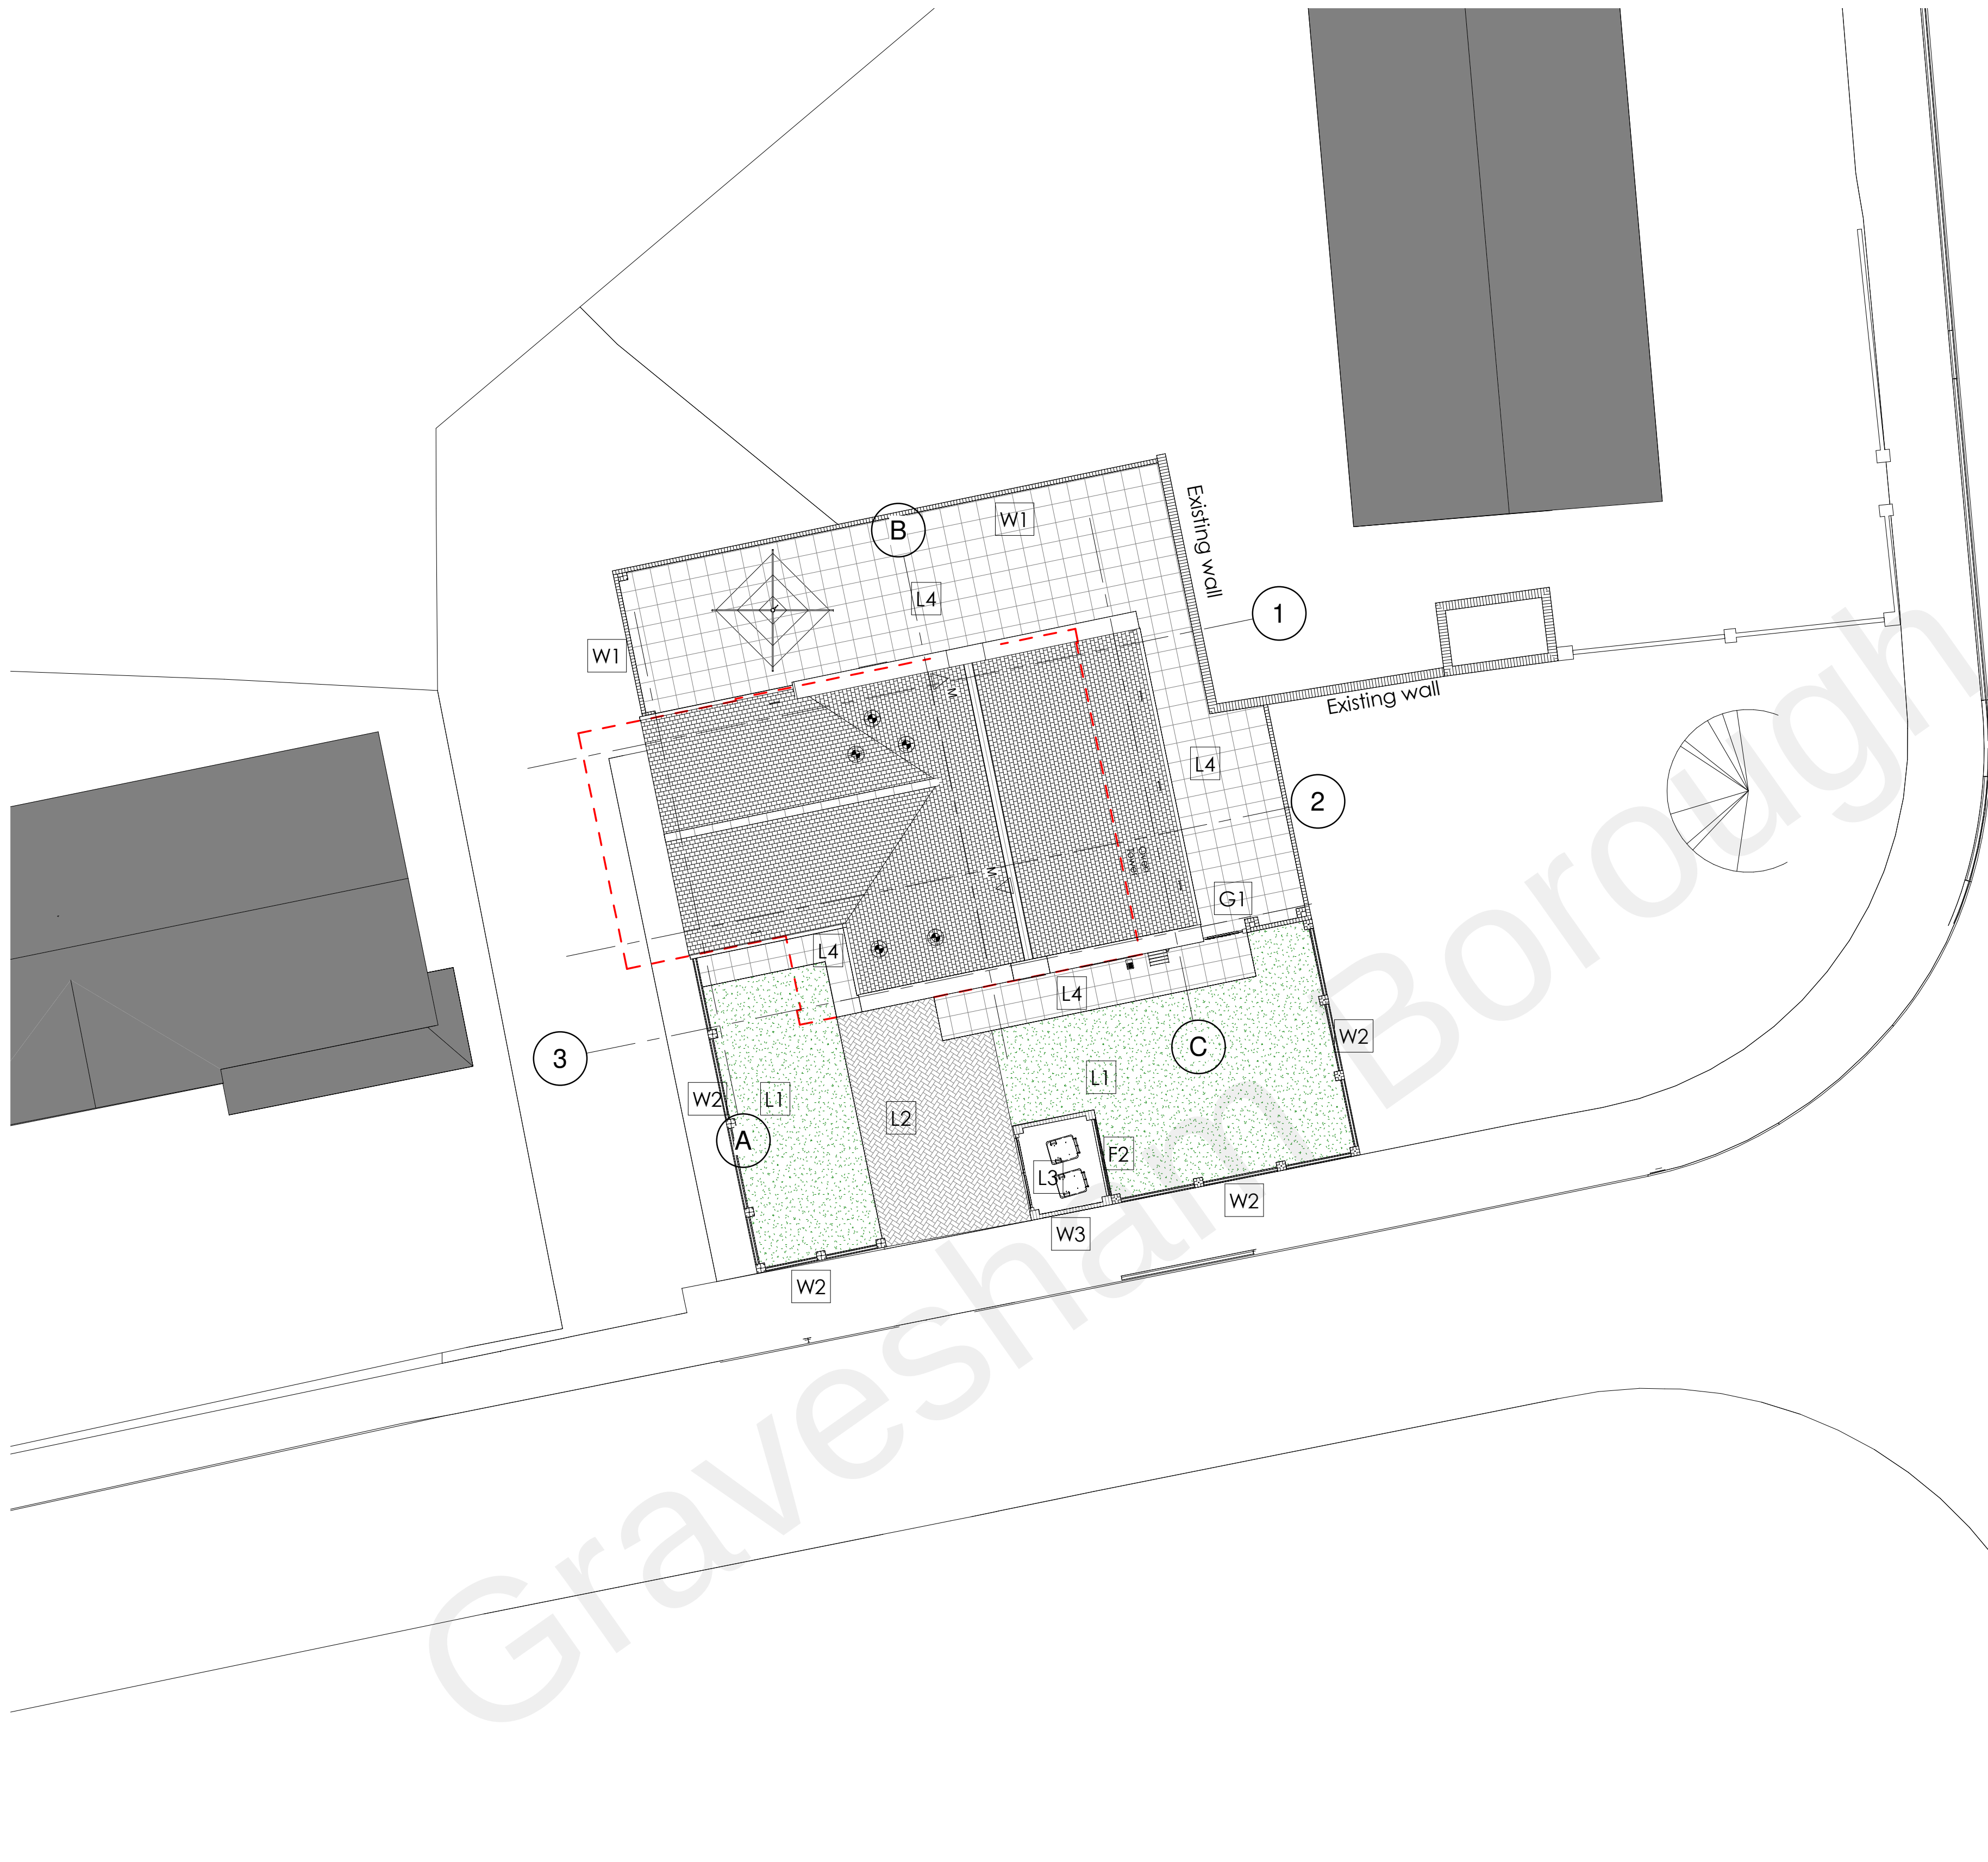

- L1 Lawn Turf
- L2 Block paving - Brett Omega - Autumn Gold
- L3 Black Asphalt
- L4 450x450mm paving slabs - Marshalls Textured Paving - Buff
- F1 900mm high close board fence
- F2 1500mm high close board fence
- F3 1800mm high close board fence
- G1 Timber gate - 1800mm high
- G2 Pair of timber gates 1500mm high
- W1 Brick wall with brick piers and CB fence Typ. 1.8m high
- W2 Brick wall with brick piers and metal railing Typ. 1.2m high
- W3 1/2 brick wall 1.5m high laid in rat trap bond
- W4 600mm high facing brick retaining wall
- W5 215mm brick retaining wall

External Works Key
1 : 1

- Calderdale Edge Light Grey Roof Tiles
- Marshalls textured utility paving - Buff
- Farnley Red Multi facing brick
- Brett Omega - paviors - Autum Gold

material Samples
1 : 200

1 Site Layout - Site A External works
1 : 100



P1	Scale Bar added	21/05/2021
Rev	Description	By Date

Westridge Construction Limited Ruskin House, Warren Cose, Catsfield East Sussex TN33 9DZ Email: enquiries@westridgeconstruction.co.uk Tel: 01580 830600 Web: westridgeconstruction.co.uk				
Project Address Land at Constable Road, Norhtfleet, Gravesend, Kent.				
Project Title Constable Road				
Drawing Title Site A External Works				
Drawn	Author	Signed	Date	Scale As indicated @ A1
Designed	Checker	Issue Date	File N°	3225
Checked	Checker			Drawing Status
Approved				
Drawing Number A10010				Revision P1