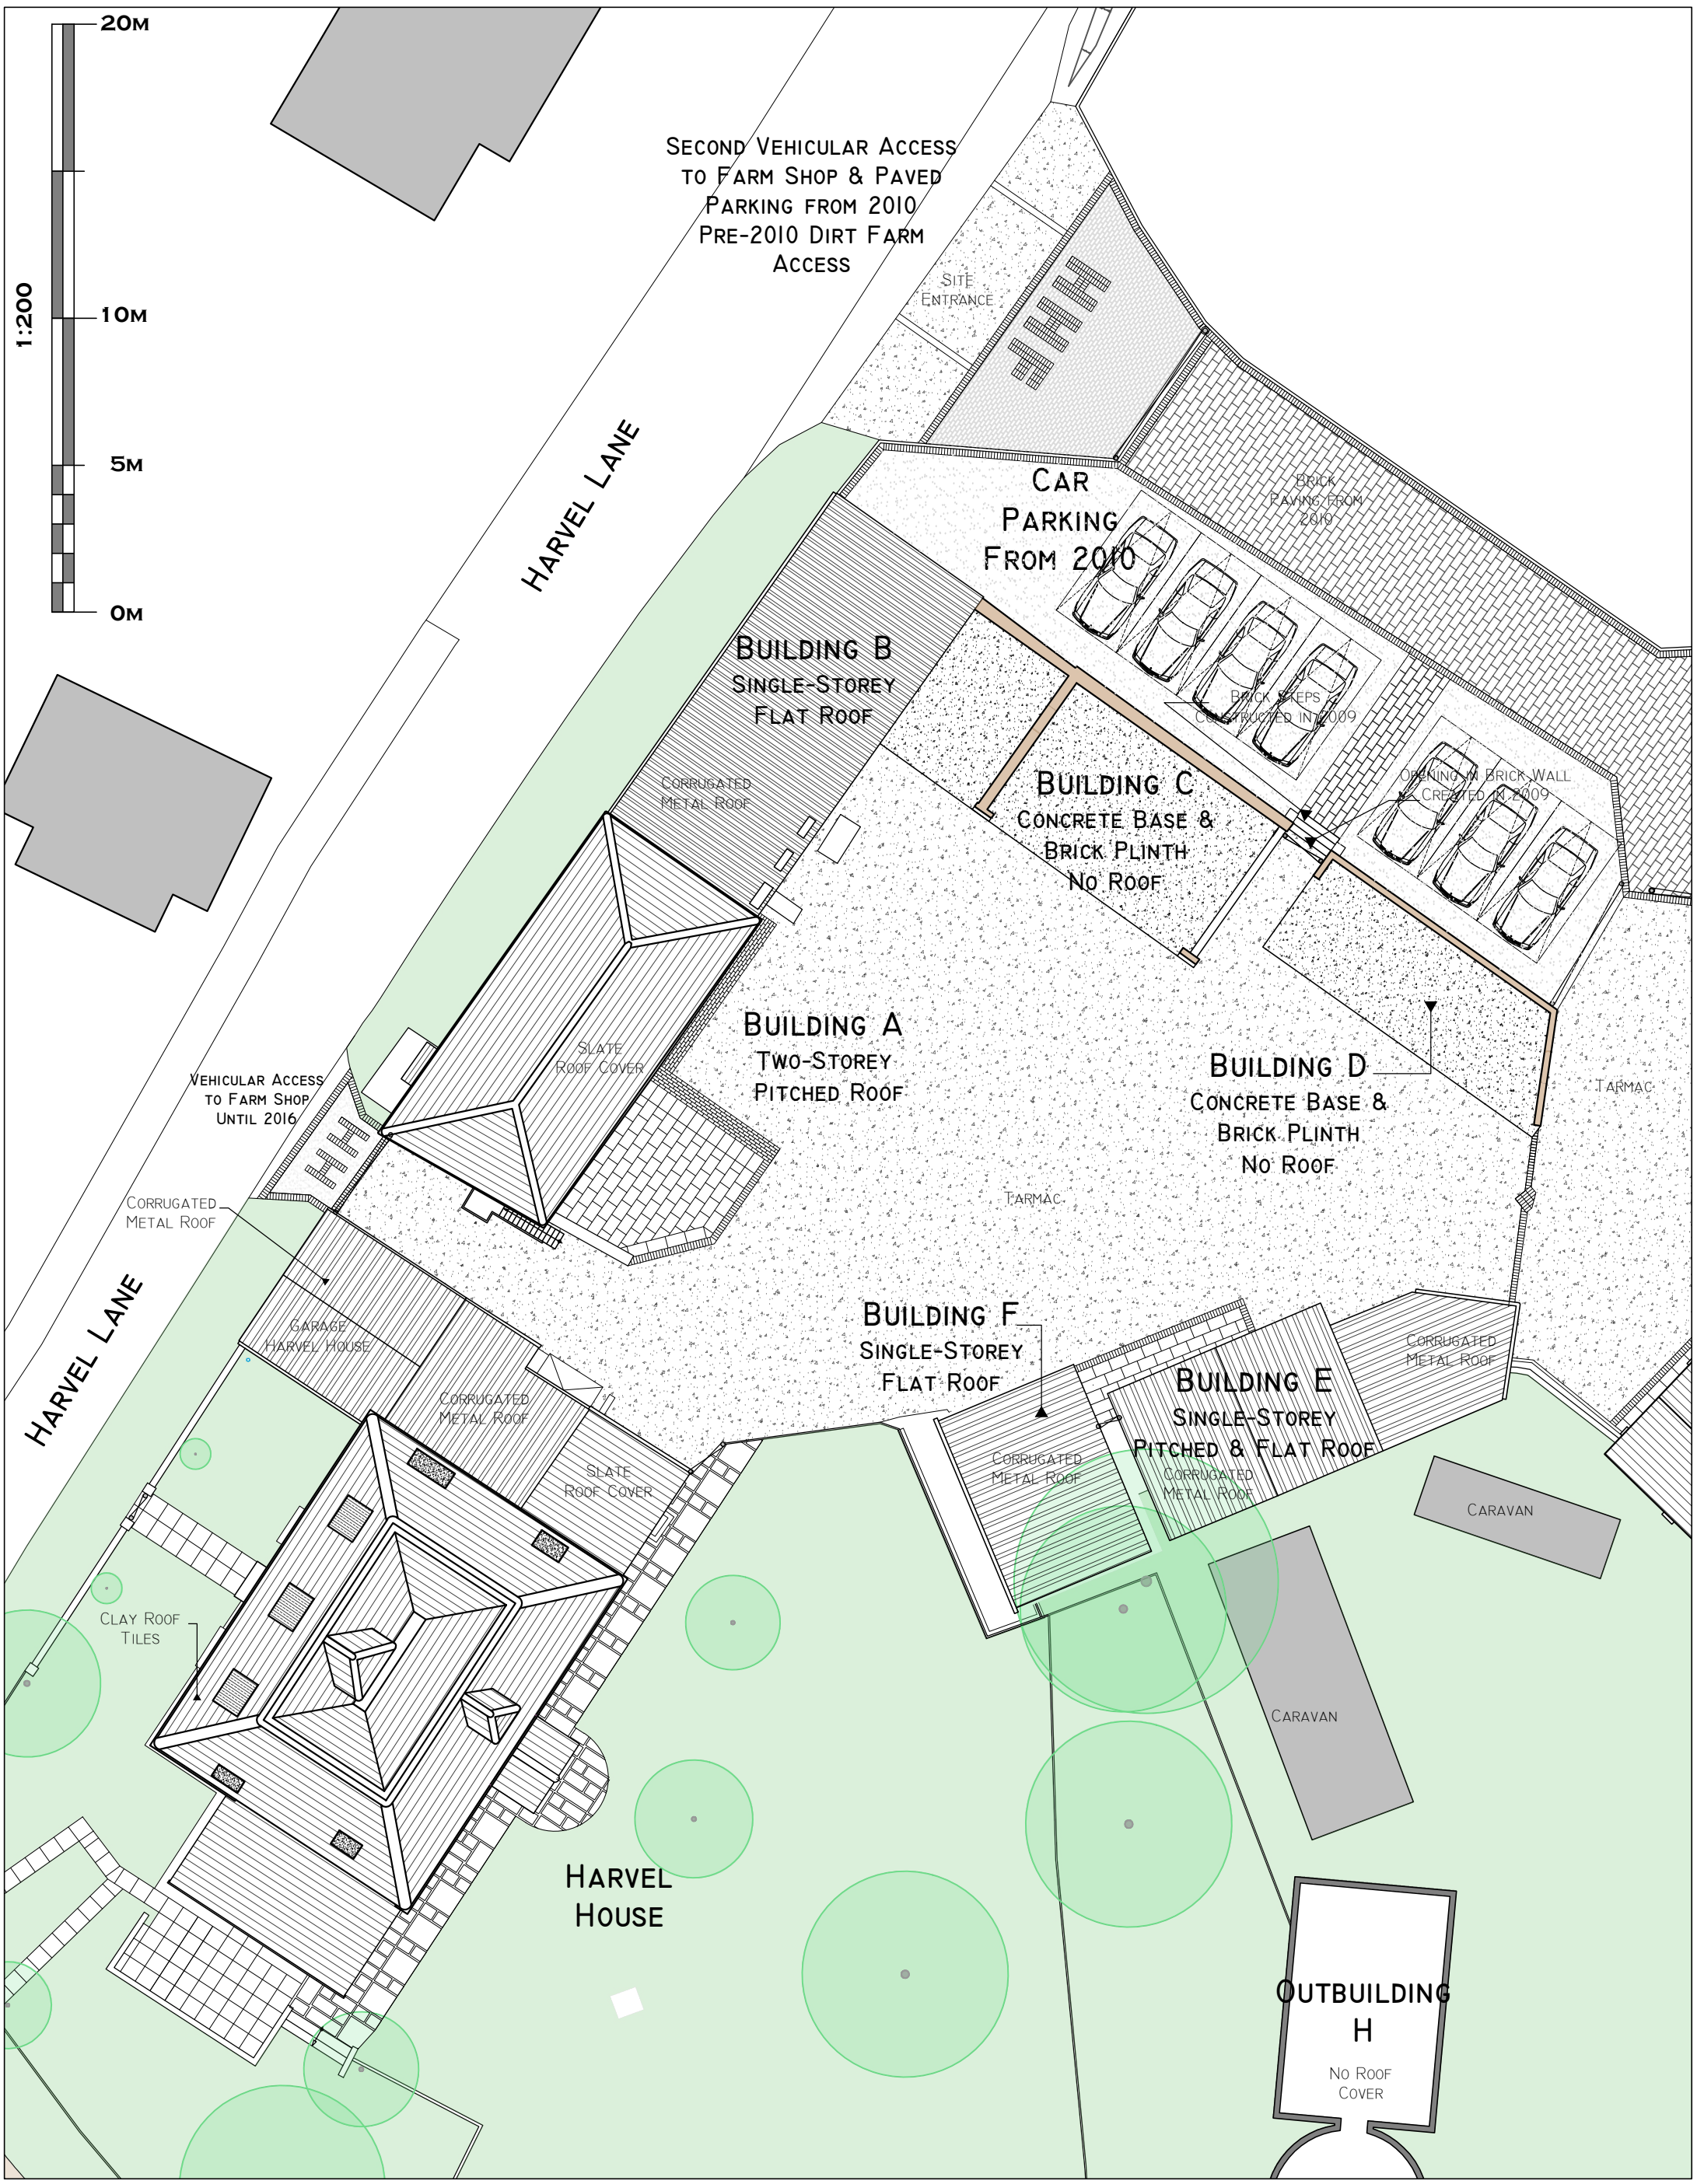

Drawing Issue Status
Planning

All Copyright Reserved to LYL Architectural Designs Ltd.

N

Client
Mr Martin James

Rev	Date	Comments

Project
Harvel House Farm Cafe Harvel Lane Meopham, Gravesend DA13 0DH

Rev	Date	Comments

Drawing Title
Site Plan: Condition Prior to 2023 Works

Revision	
Scale	1:200 @ A3

Drawing Number
L26-P-05

LYL Architectural Designs Ltd.
Kerensa, Orchard Drive
Maidstone, Kent
ME14 5JG
Tel: 07968040397
Email: lana@lylarchitecturaldesigns.co.uk

Architectural Designs Ltd.