


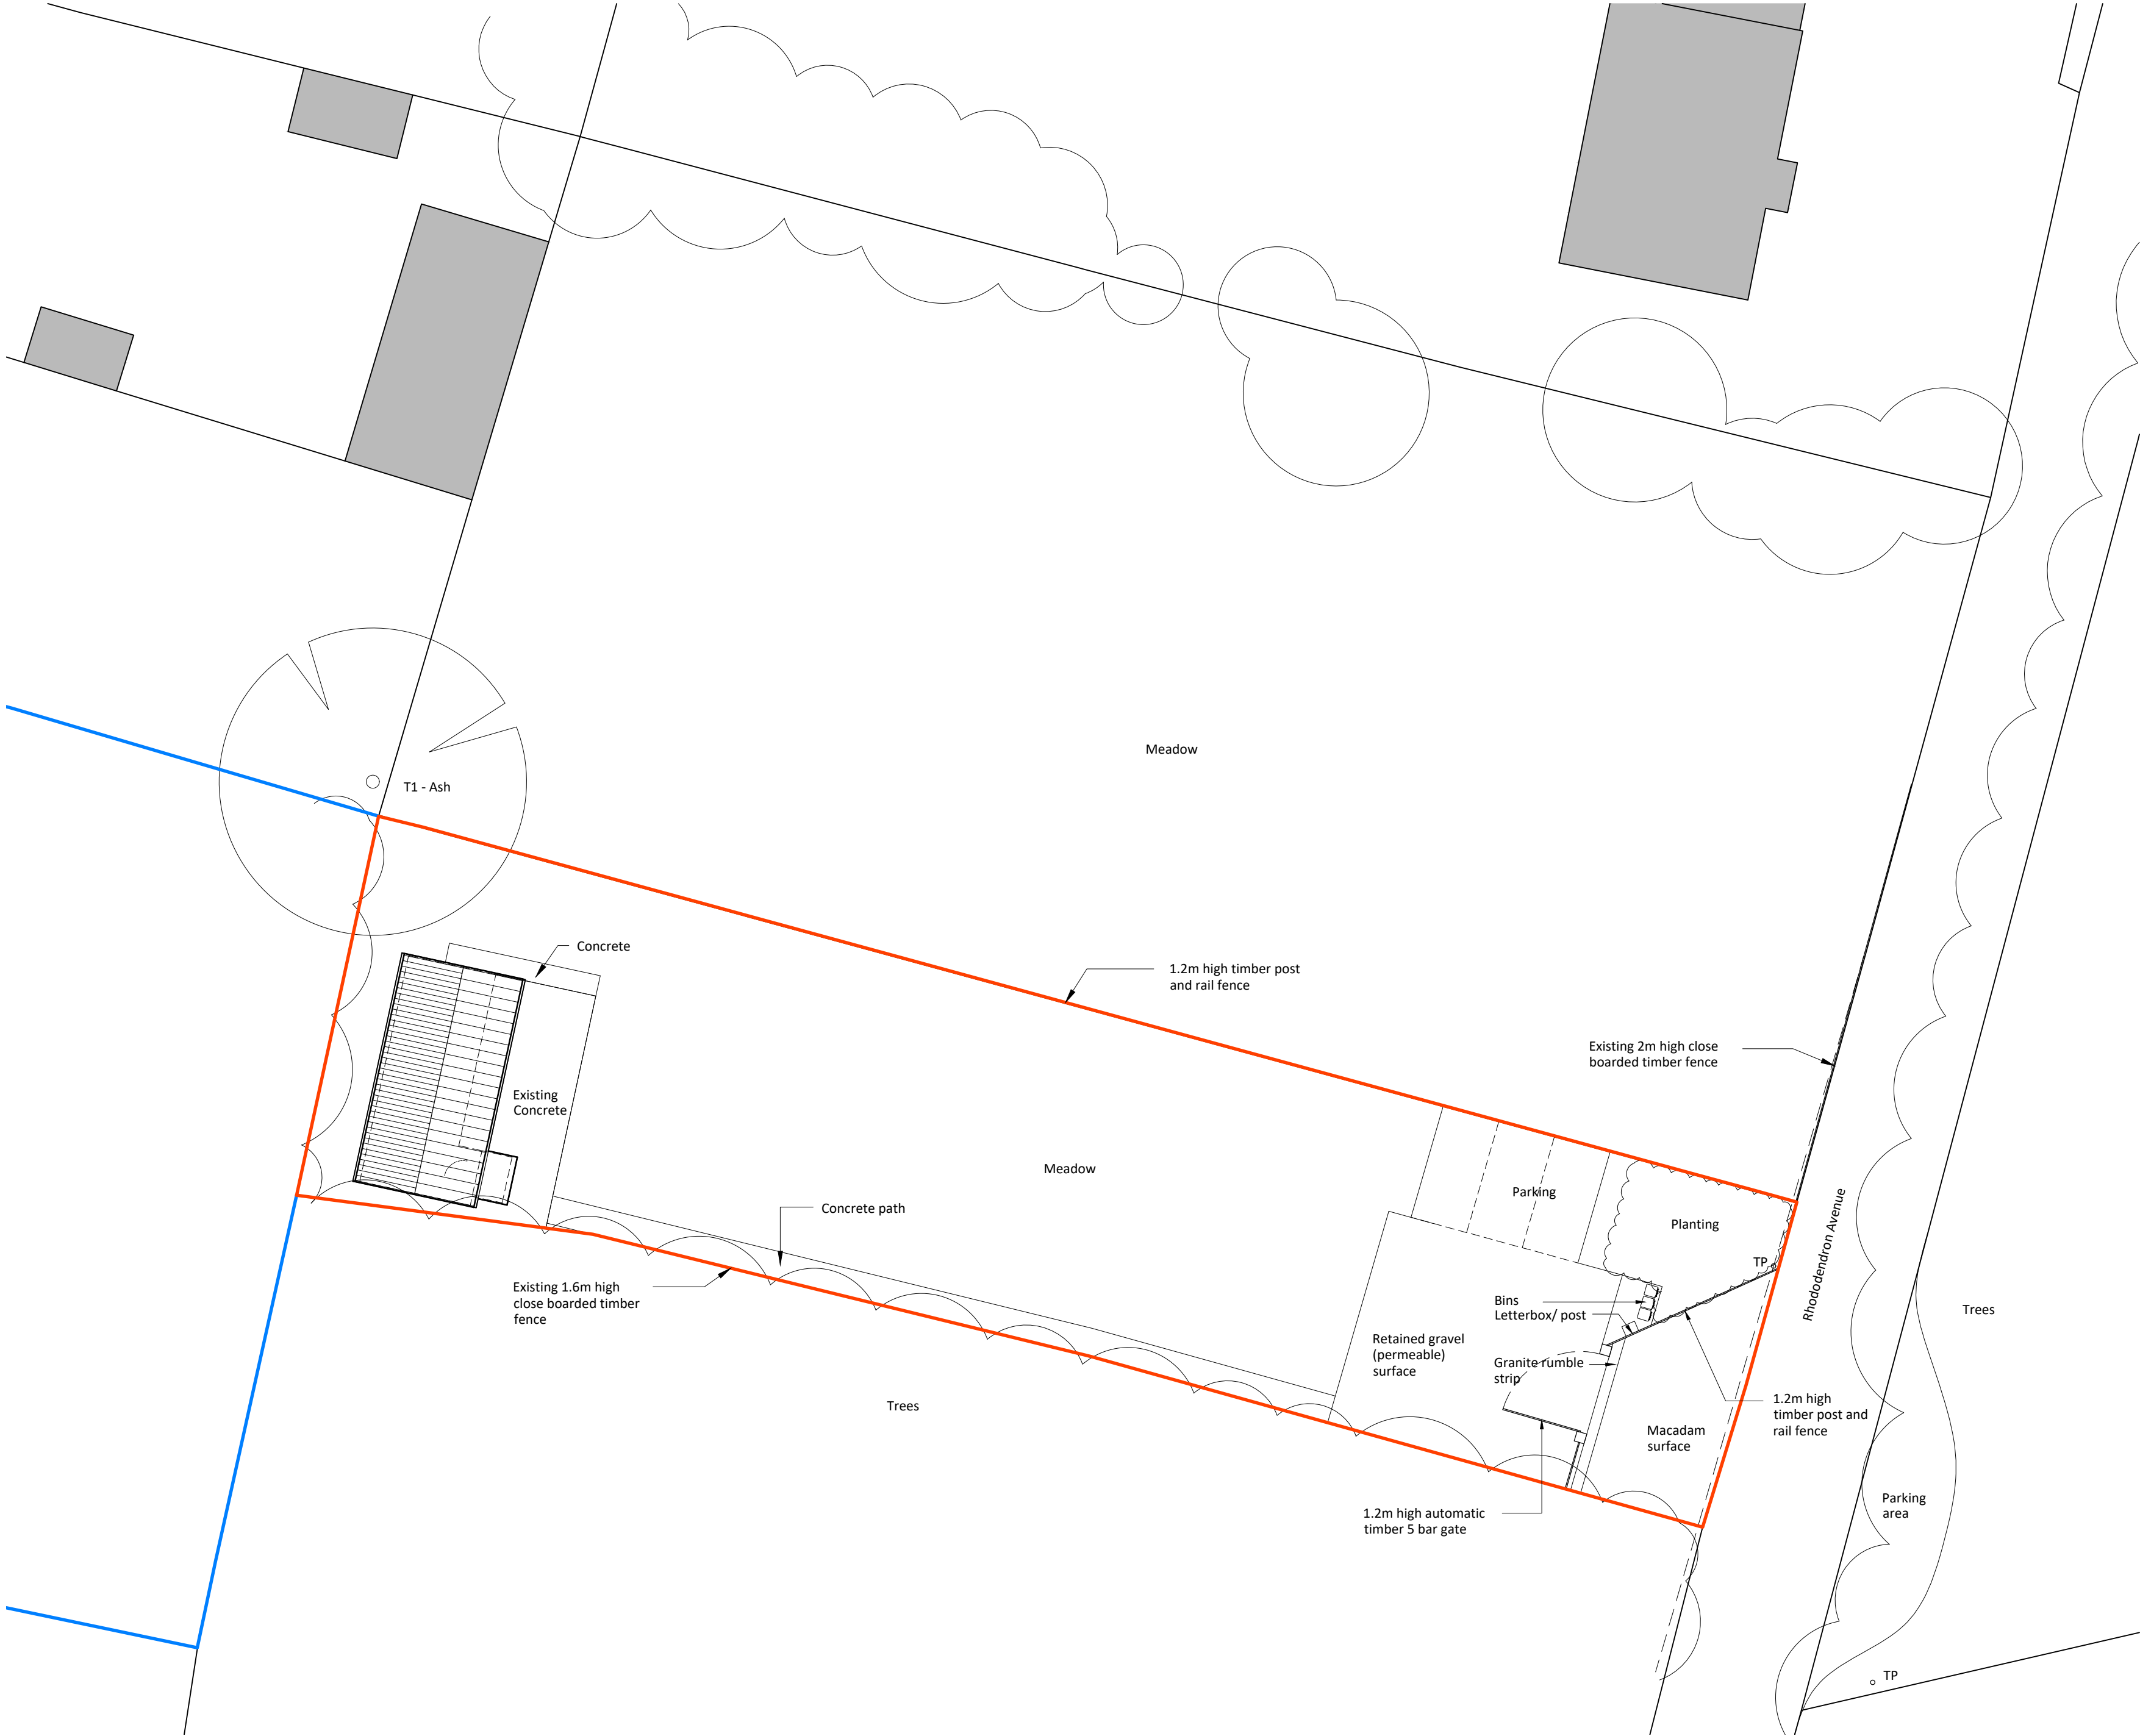


This drawing is protected by copyright and must not be copied or reproduced without the written consent of Graham Simpkin Planning. All dimensions and sizes to be checked on site. North points are indicative. ©



2 The Parade, Ash Road, Hartley Longfield, Kent DA3 8BG
Tel: 01474 703705
www.grahamsimpkinplanning.co.uk
Email: webmail@grahamsimpkinplanning.co.uk

Project Title The Ravens, Rhododendron Avenue, Culverstone, Kent DA13 0TU		Job No 3882
Drawing Title Proposed Block Plan	Drawing No 04	Revision -
Date 15.06.2023	Drawn by DA	Checked by PN

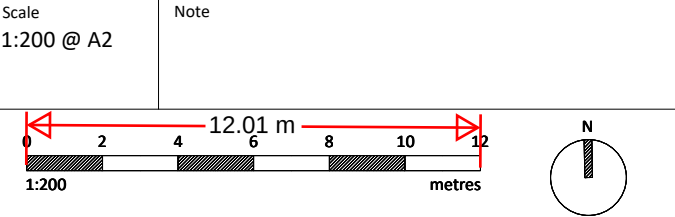

Proposed Block Plan
1:200