

Notes

- 1 All dimensions are in millimeters.
- 2 Dimensions are not to be scaled directly from this drawing.
- 3 All dimensions are to be checked on site and the Architect is to be informed of any discrepancies before construction commences.
- 4 All references to drawings refer to the current revision of that drawing.
- 5 Structural and services information shown is indicative only. Refer to Consultants drawings for details and setting out.

Drawing title

Site Setup Plans & Elevations

Scale	Sheet size	Drawn by	Date
1/100	A3	SG	15.10.24


E33156-24-EC-ZZ-01-DR-A-GA-0100

Status Revision


A&E Elkins Ltd
Unit 1A Industrial Estate
Juno Way
London
SE14 5RW

T: 02086924960
enquiries@elkinsconstruction.co.uk
www.elkinsconstruction.co.uk

WORCESTER CLOSE

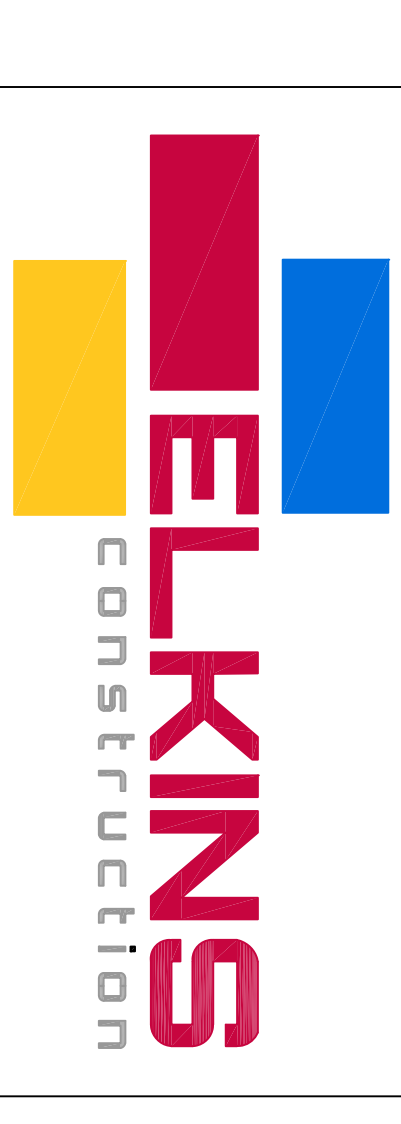

P03 Storage, Waste, Parking, Wheel Washing Shown	29.01.25	GA
P02 Welfare Units Re-located to southern end of site	11.11.24	GA
P01 Drawing issued for comment	30.10.24	GA

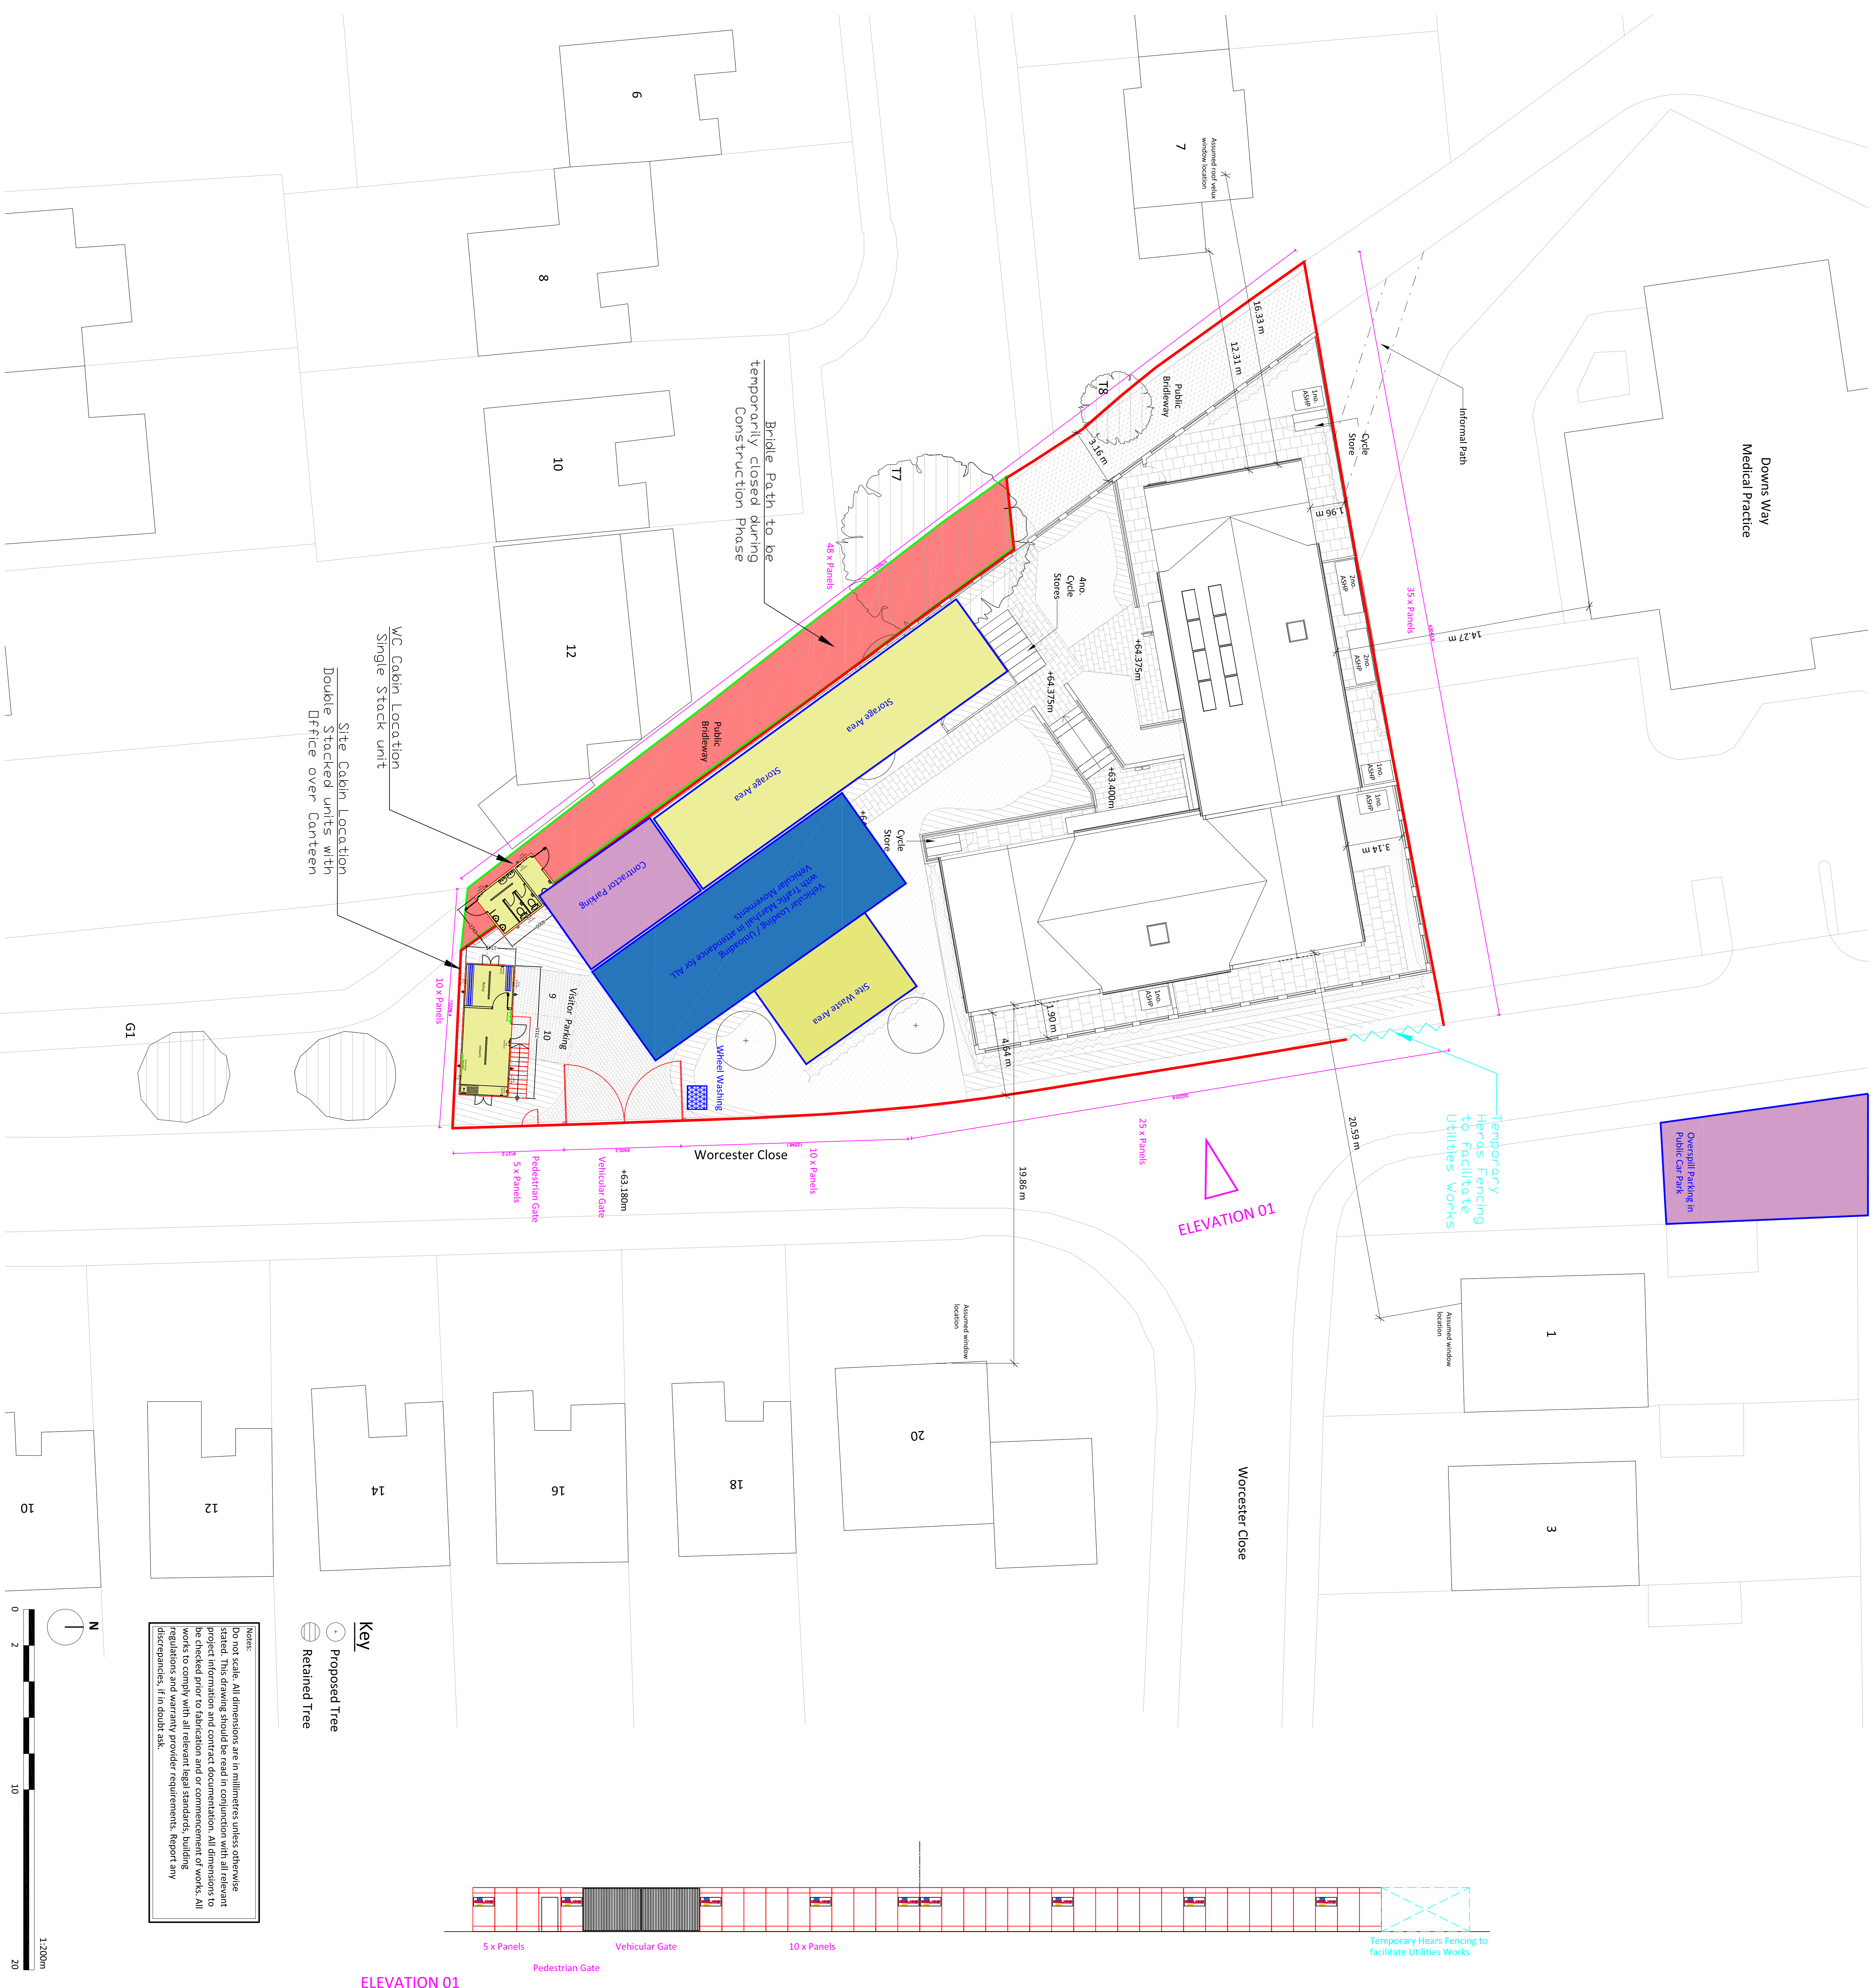

Notes:

Do not scale. All dimensions are in millimeters unless otherwise stated. This drawing should be read in conjunction with all relevant project information and contract documentation. All dimensions to be checked prior to fabrication and/or commencement of works. All works to comply with all relevant legal standards, building regulations and warranty provider requirements. Report any discrepancies, if in doubt ask.

Key

 Proposed Tree

 Retained Tree