


P:\LONDON PROJECTS\2023\2338 ST JOSEPHS GRAVESEND\01 BIM\02 CAD\03 SHEET LAYOUT\01 RIBA 1-3 PLANNING\2338-EXA-00-XX-DR-L-00113.DWG

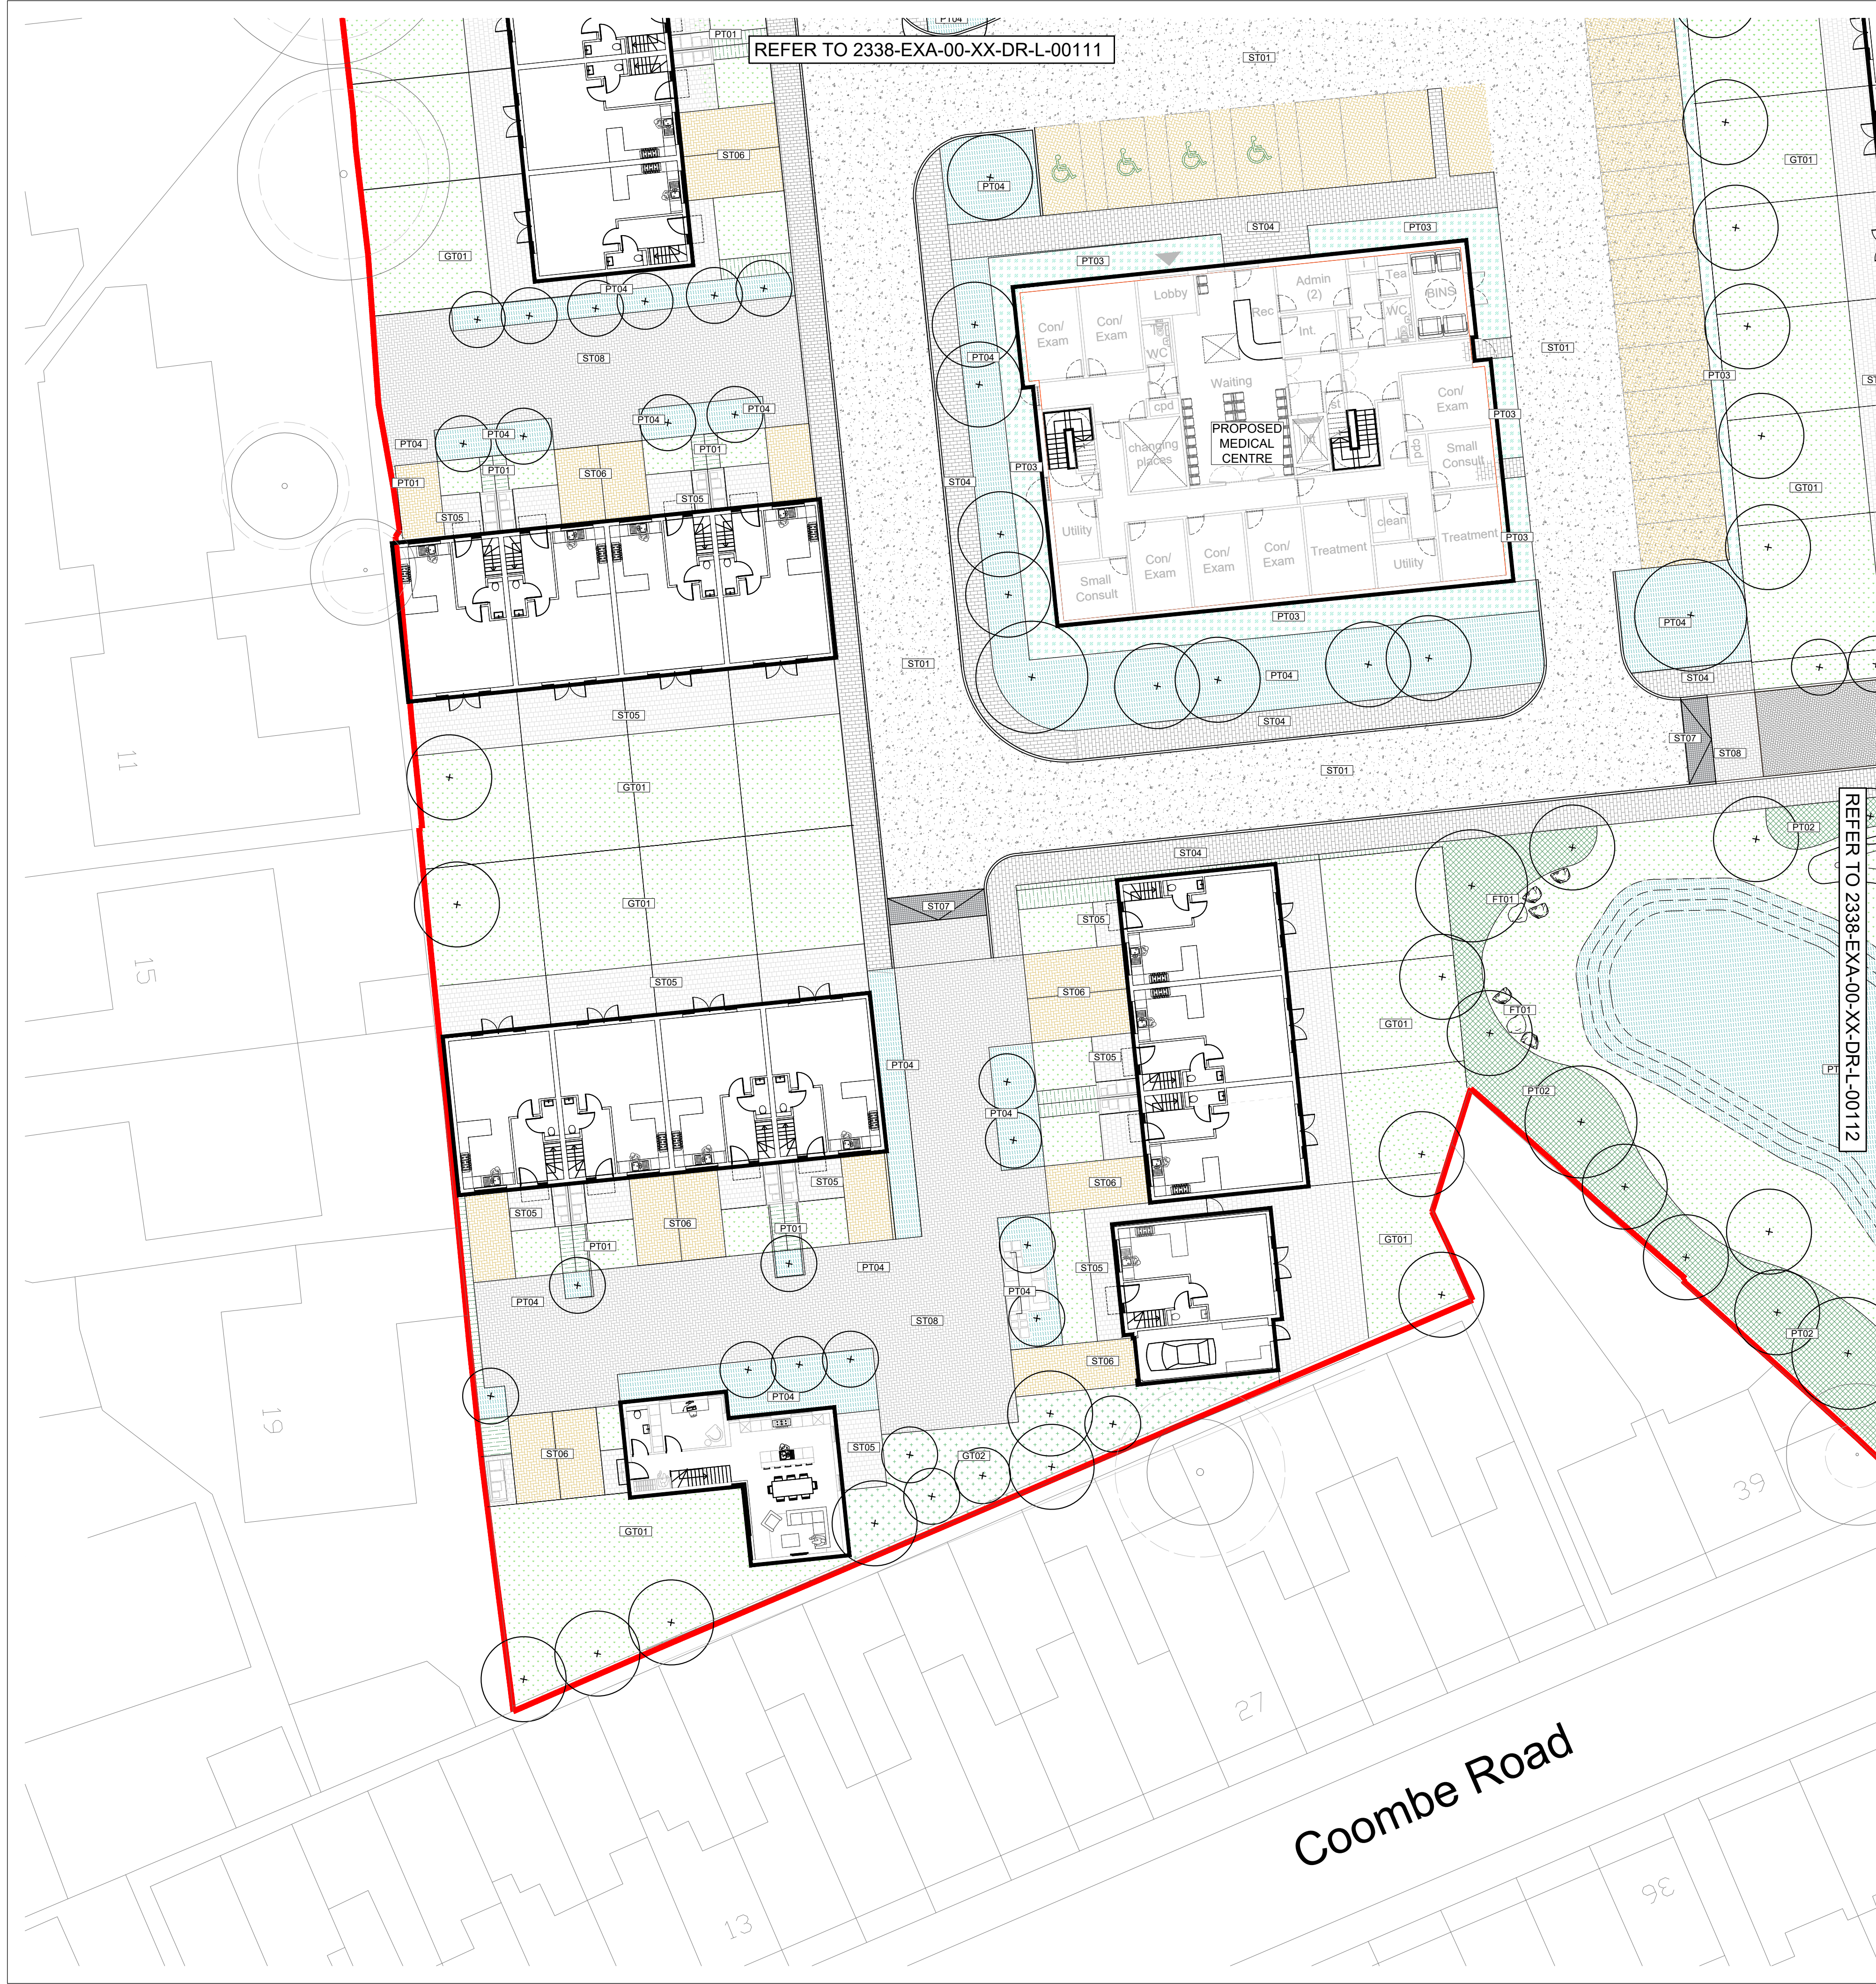

LEGEND

APPLICATION SITE BOUNDARY

TREES

PROPOSED TREE

EXISTING TREE + RPAS TO BE RETAINED

SOFT LANDSCAPE

GT01 - GRASS TYPE 01 SPECIES RICH AMENITY LAWN

GT02 - GRASS TYPE 02 WILDFLOWER MEADOW

PT01 - PLANT TYPE 01 HEDGE PLANTING

PT02 - PLANT TYPE 02 PARKSIDE BUFFER

PT03 - PLANT TYPE 03 AMENITY PLANTING

PT04 - PLANT TYPE 04 RAIN GARDEN / FILTRATION GARDEN PLANTING

HARD SURFACE

ST01 - SURFACE TYPE 01 ROAD SURFACE PRODUCT: ASPHALT

ST02 - SURFACE TYPE 02 HOMEZONE VEHICULAR SURFACE TYPE: CONCRETE BLOCK PAVERS PRODUCT: BRAEMAR JURA GREY SUPPLIER: TOBERMORE SIZE: 200x100mm, LAID IN HERRINGBONE BOND

ST03 - SURFACE TYPE 03 CAR PARKS & TURNING SURFACE TYPE/PRODUCT: GRASS BLOCK SUPPLIER: GRASSCRETE

ST04 - SURFACE TYPE 04 FOOT PATH SURFACE TYPE: CONCRETE BLOCK PAVERS PRODUCT: BRAEMAR 'ALTO SILVER' SUPPLIER: TOBERMORE SIZE: 200x100mm, LAID IN STRETCHER BOND

ST05 - SURFACE TYPE 05 RESIDENTIAL PAVERS TYPE: CONCRETE BLOCK PAVERS PRODUCT: FUSION 'SILVER' SUPPLIER: TOBERMORE SIZE: 300 x 200mm, LAID IN STRETCHER BOND

ST06 - SURFACE TYPE 06 RESIDENTIAL CARPARKS TYPE: CONCRETE BLOCK PAVERS PRODUCT: FUSION 'SILVER' SUPPLIER: TOBERMORE SIZE: 200 x 100mm, LAID IN HERRINGBONE BOND

ST07 - SURFACE TYPE 07 RAISED TABLES SURFACE TYPE: CONCRETE SETTS PRODUCT: SIENNA 'SILVER' SUPPLIER: TOBERMORE SIZE: 100x100mm, LAID IN STACKED BOND

ST08 - SURFACE TYPE 08 HOMEZONE SHARED SURFACE TYPE: CONCRETE BLOCK PAVERS PRODUCT: BRAEMAR 'ARRAN STONE' SUPPLIER: TOBERMORE SIZE: 100x200x100mm, LAID IN HERRINGBONE BOND

ST09 - SURFACE TYPE 09 PLAY SURFACING TYPE: RUBBER BARK MULCH PRODUCT: RUBBER MULCH 'RED BROWN YELLOW' SUPPLIER: TIGER MULCH

ST10 - SURFACE TYPE 10 CENTRAL FOOTPATH TYPE / PRODUCT: SELF BINDING GRAVEL SUPPLIER: BREEDON

FURNITURE

FT01 - FURNITURE TYPE 01 STONE BOULDERS SIZE: MAX 1000mm TO BE ARRANGED IN CLUSTERS

FT02 - FURNITURE TYPE 02 BALANCE POSTS WITH ROPE SUPPLIER: KOMPAN OR SIMILAR APPROVED SIZE: 3160x590x1200MM

FT03 - FURNITURE TYPE 03 BALANCE PLUS SUPPLIER: KOMPAN OR SIMILAR APPROVED SIZE: 2440x620x1490MM

FT04 - FURNITURE TYPE 04 BALANCE BEAMS SUPPLIER: KOMPAN OR SIMILAR APPROVED SIZE: 7510x2310x610MM


FT05 - FURNITURE TYPE 05 CAROUSEL WITH SEATS SUPPLIER: KOMPAN OR SIMILAR APPROVED SIZE: 1550x1540x810MM

FT06 - FURNITURE TYPE 06 AGILITY TRAIL 1 SUPPLIER: KOMPAN OR SIMILAR APPROVED SIZE: 7930x680x1900MM

FT07 - FURNITURE TYPE 07 SIX-SIDED CLIMBING STRUCTURE SUPPLIER: KOMPAN OR SIMILAR APPROVED SIZE: 5880x4310x2900MM

FT08 - FURNITURE TYPE 08 SWING WITH NEST SEAT SUPPLIER: KOMPAN OR SIMILAR APPROVED SIZE: 3720x2460x2810MM

FT09 - FURNITURE TYPE 09 TWO TOWERS WITH OVERHEAD HANDHOLDS SUPPLIER: KOMPAN OR SIMILAR APPROVED SIZE: 7720x6140x3600MM

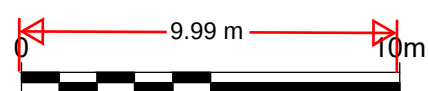

No dimensions are to be scaled from this drawing. All dimensions are to be checked on site. Area measurements for indicative purposes only.

This drawing is the property of Exterior Architecture Ltd. No part of the drawing may be reproduced in any manner without permission from Exterior Architecture Ltd.

Client



LOCATION PLAN

----	----	----
----	----	----
----	----	----
----	----	----
----	----	----
----	----	----
P03	UPDATED PLANNING SUBMISSION	19.12.2023
P02	UPDATED PLANNING SUBMISSION	30.11.2023
P01	PLANNING SUBMISSION	13.10.2023
Rev	Description	Date

EXTERIOR ARCHITECTURE

LONDON
Unit 17.1, The Leather Market, 11-13 Weston Street, London, SE1 3ER
MANCHESTER
Studio 537, The Royal Exchange, St Anns Square, Manchester, M2 7DH
E-MAIL office@exteriorarchitecture.com
WEB www.exteriorarchitecture.com

Project title
GALLIARD HOMES

Drawing title
GENERAL ARRANGEMENT PLAN - SHEET 03

Issued By London
Scale 1:200 @ A1
Status PLANNING
Date 26.09.2023

Drawing number
2338-EXA-00-XX-DR-L-00113

T: 020 7978 2101
Drawn EXA
Checked CR
Approved LP

Revision
P03