


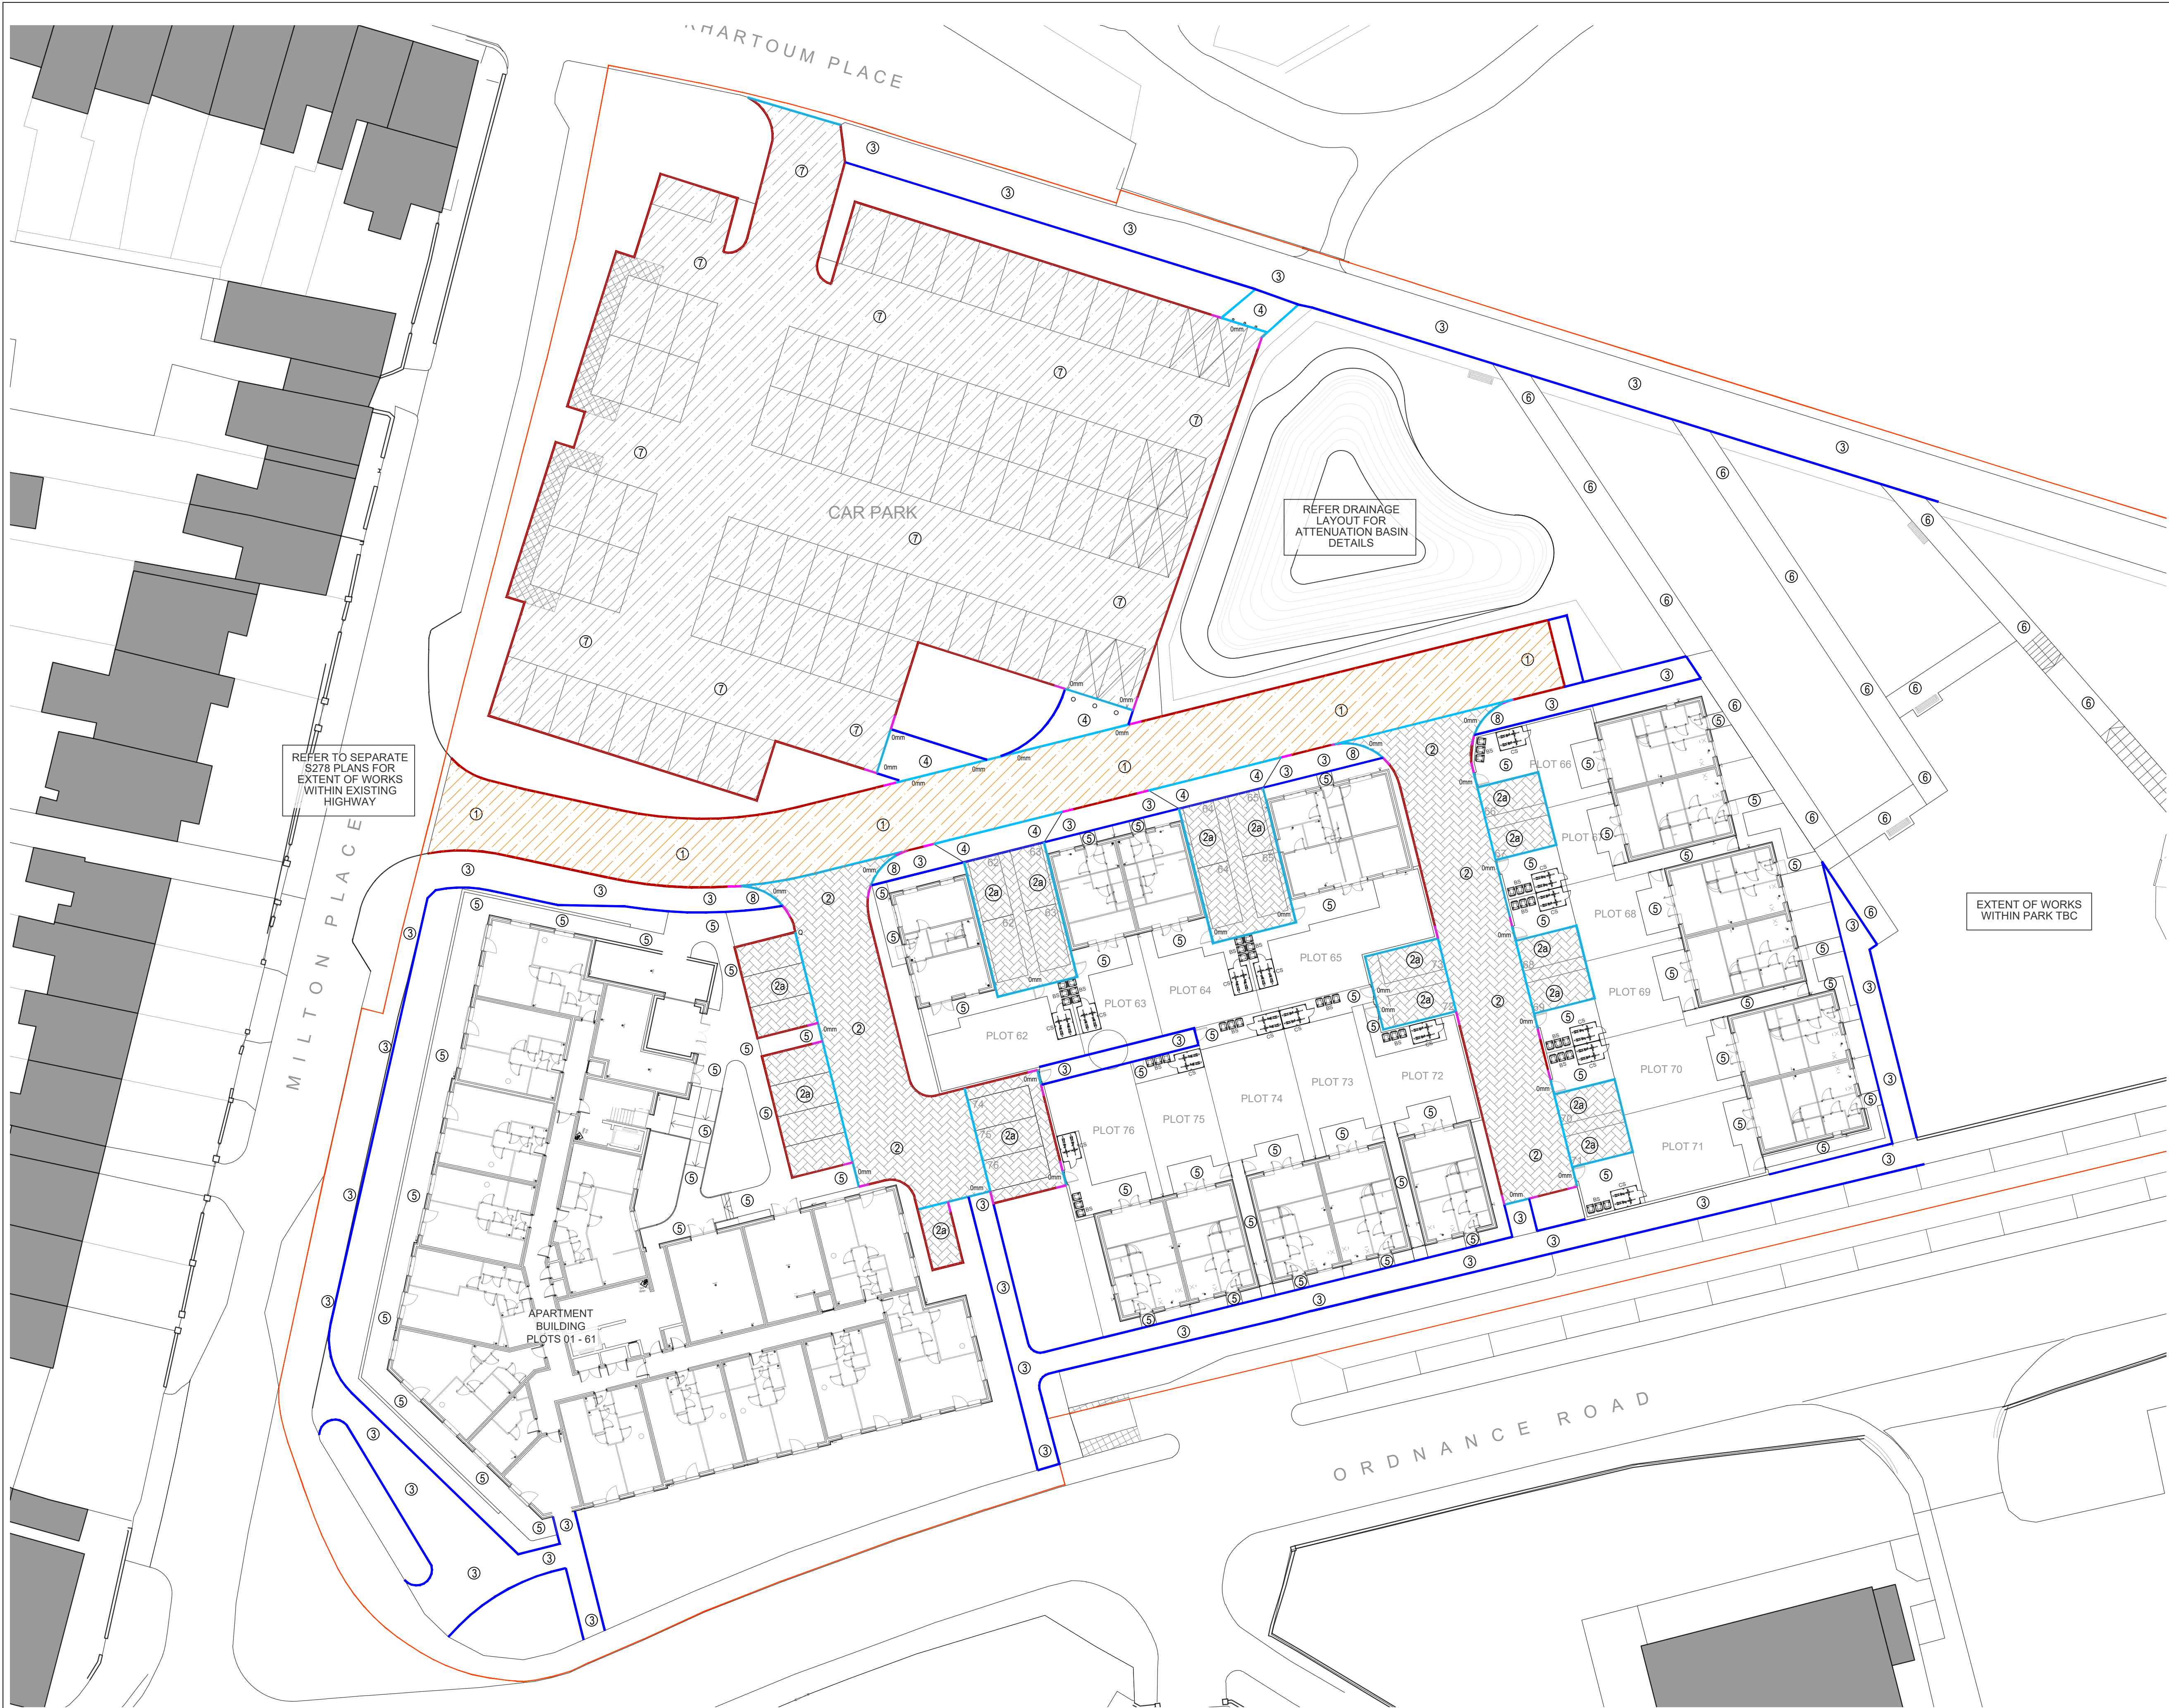

- NOTES
1. DO NOT SCALE THIS DRAWING ON PRINT OR ELECTRONICALLY. WORK FROM FIGURED DIMENSIONS ONLY.

2. No deviation from the details shown on this drawing is allowed without IESIS's prior permission in writing.

3. Read this drawing with all Architects, Service Engineers and IESIS's relevant details and drawings. NB: Setting-out dimensions as per the Architect's drawings take precedence.

4. All work is to be in accordance with the relevant specifications issued by IESIS, British Standard Codes of Practice, Statutory requirements and the Contract Documents.

5. DRAWING STATUS
P - PRELIMINARY - Evolving drawings for approvals, Tenders, Billings, etc.
C - CONSTRUCTION - Fully developed drawings issued under instruction for construction.
- ONLY STATUS C DRAWINGS TO BE USED FOR CONSTRUCTION.
6. SUITABILITY CODE
WORK IN PROGRESS:
S0 - Work in progress
SHARED (NON-CONTRACTUAL):
S1 - For coordination, S2 - For information, S3 - For internal review and comment, S4 - For construction approval
DOCUMENTATION (FOR CONTRACTOR PURPOSES):
D1 - For costing, D2 - For Tender, D3 - For contractor design, D4 - For manufacture / procurement
CONSTRUCTION:
A - For construction, B - For construction but with comments (i.e. areas in abeyance), C - Comprehensive revisions required.

KERBS

FULL HEIGHT KERB, 125mm REVEAL TO DETAIL XX

25mm UPSTAND FOR FOR VEHICULAR TO DETAIL XX

0mm

WHERE DENOTED WITH '0mm' REDUCED UPSTAND FOR PEDESTRIAN TO DETAIL XX

TRANSITION KERB TO DETAIL XX

EDGING KERB TO TARMAC PATHS TO DETAIL XX

Q

HALF BATTERED QUADRANT KERB

8

TACTILE PEDESTRIAN CROSSING

SURFACING

1

TARMAC ACCESS ROAD TO DETAIL 1

2

BLOCK PAVED ACCESS ROAD TO DETAIL 2

2a

BLOCK PAVED DRIVEWAY TO DETAIL 2a

3

TARMAC FOOTPATH TO DETAIL 3

4

TARMAC VEHICULAR CROSSOVER FOOTPATH TO DETAIL 4

5

PAVING SLABS TO FRONT ACCESS AND REAR GARDENS. TO DETAIL 5

6

HOGGIN PATHS WITH TIMBER EDGING. TO DETAIL 6

EXTENT WITHIN THIS WORKS PACKAGE TBC

7

TARMAC RESURFACING OF EXISTING CAR PARK TO DETAIL 7

STREET LIGHTING TBC

SITE BOUNDARY

FENCING DETAILS BY LANDSCAPE ARCHITECT

SUBJECT TO CO-ORDINATION

P1	ISSUED FOR INFORMATION	21.11.25	KW
Status/Rev	Description	Date	By

IESISCIVILS

20 IRONMONGER LANE | LONDON | EC2V 8EP | UK
0207 600 2912
www.iesisgroup.com

Job Title	MILTON PLACE
Client	HILL GROUP

EXTERNAL WORKS PLAN

drawn	date	scale @ A1	C1 checked	IESIS Project No.
KW	NOV/25	1:250	-	SE2490

Drwg No.	Suitability	Status/Revision
MPG-ISS-XX-00-D-C-32000	S2	P1

© IESIS SPECIAL STRUCTURES LTD 2025

WORK IN PROGRESS