


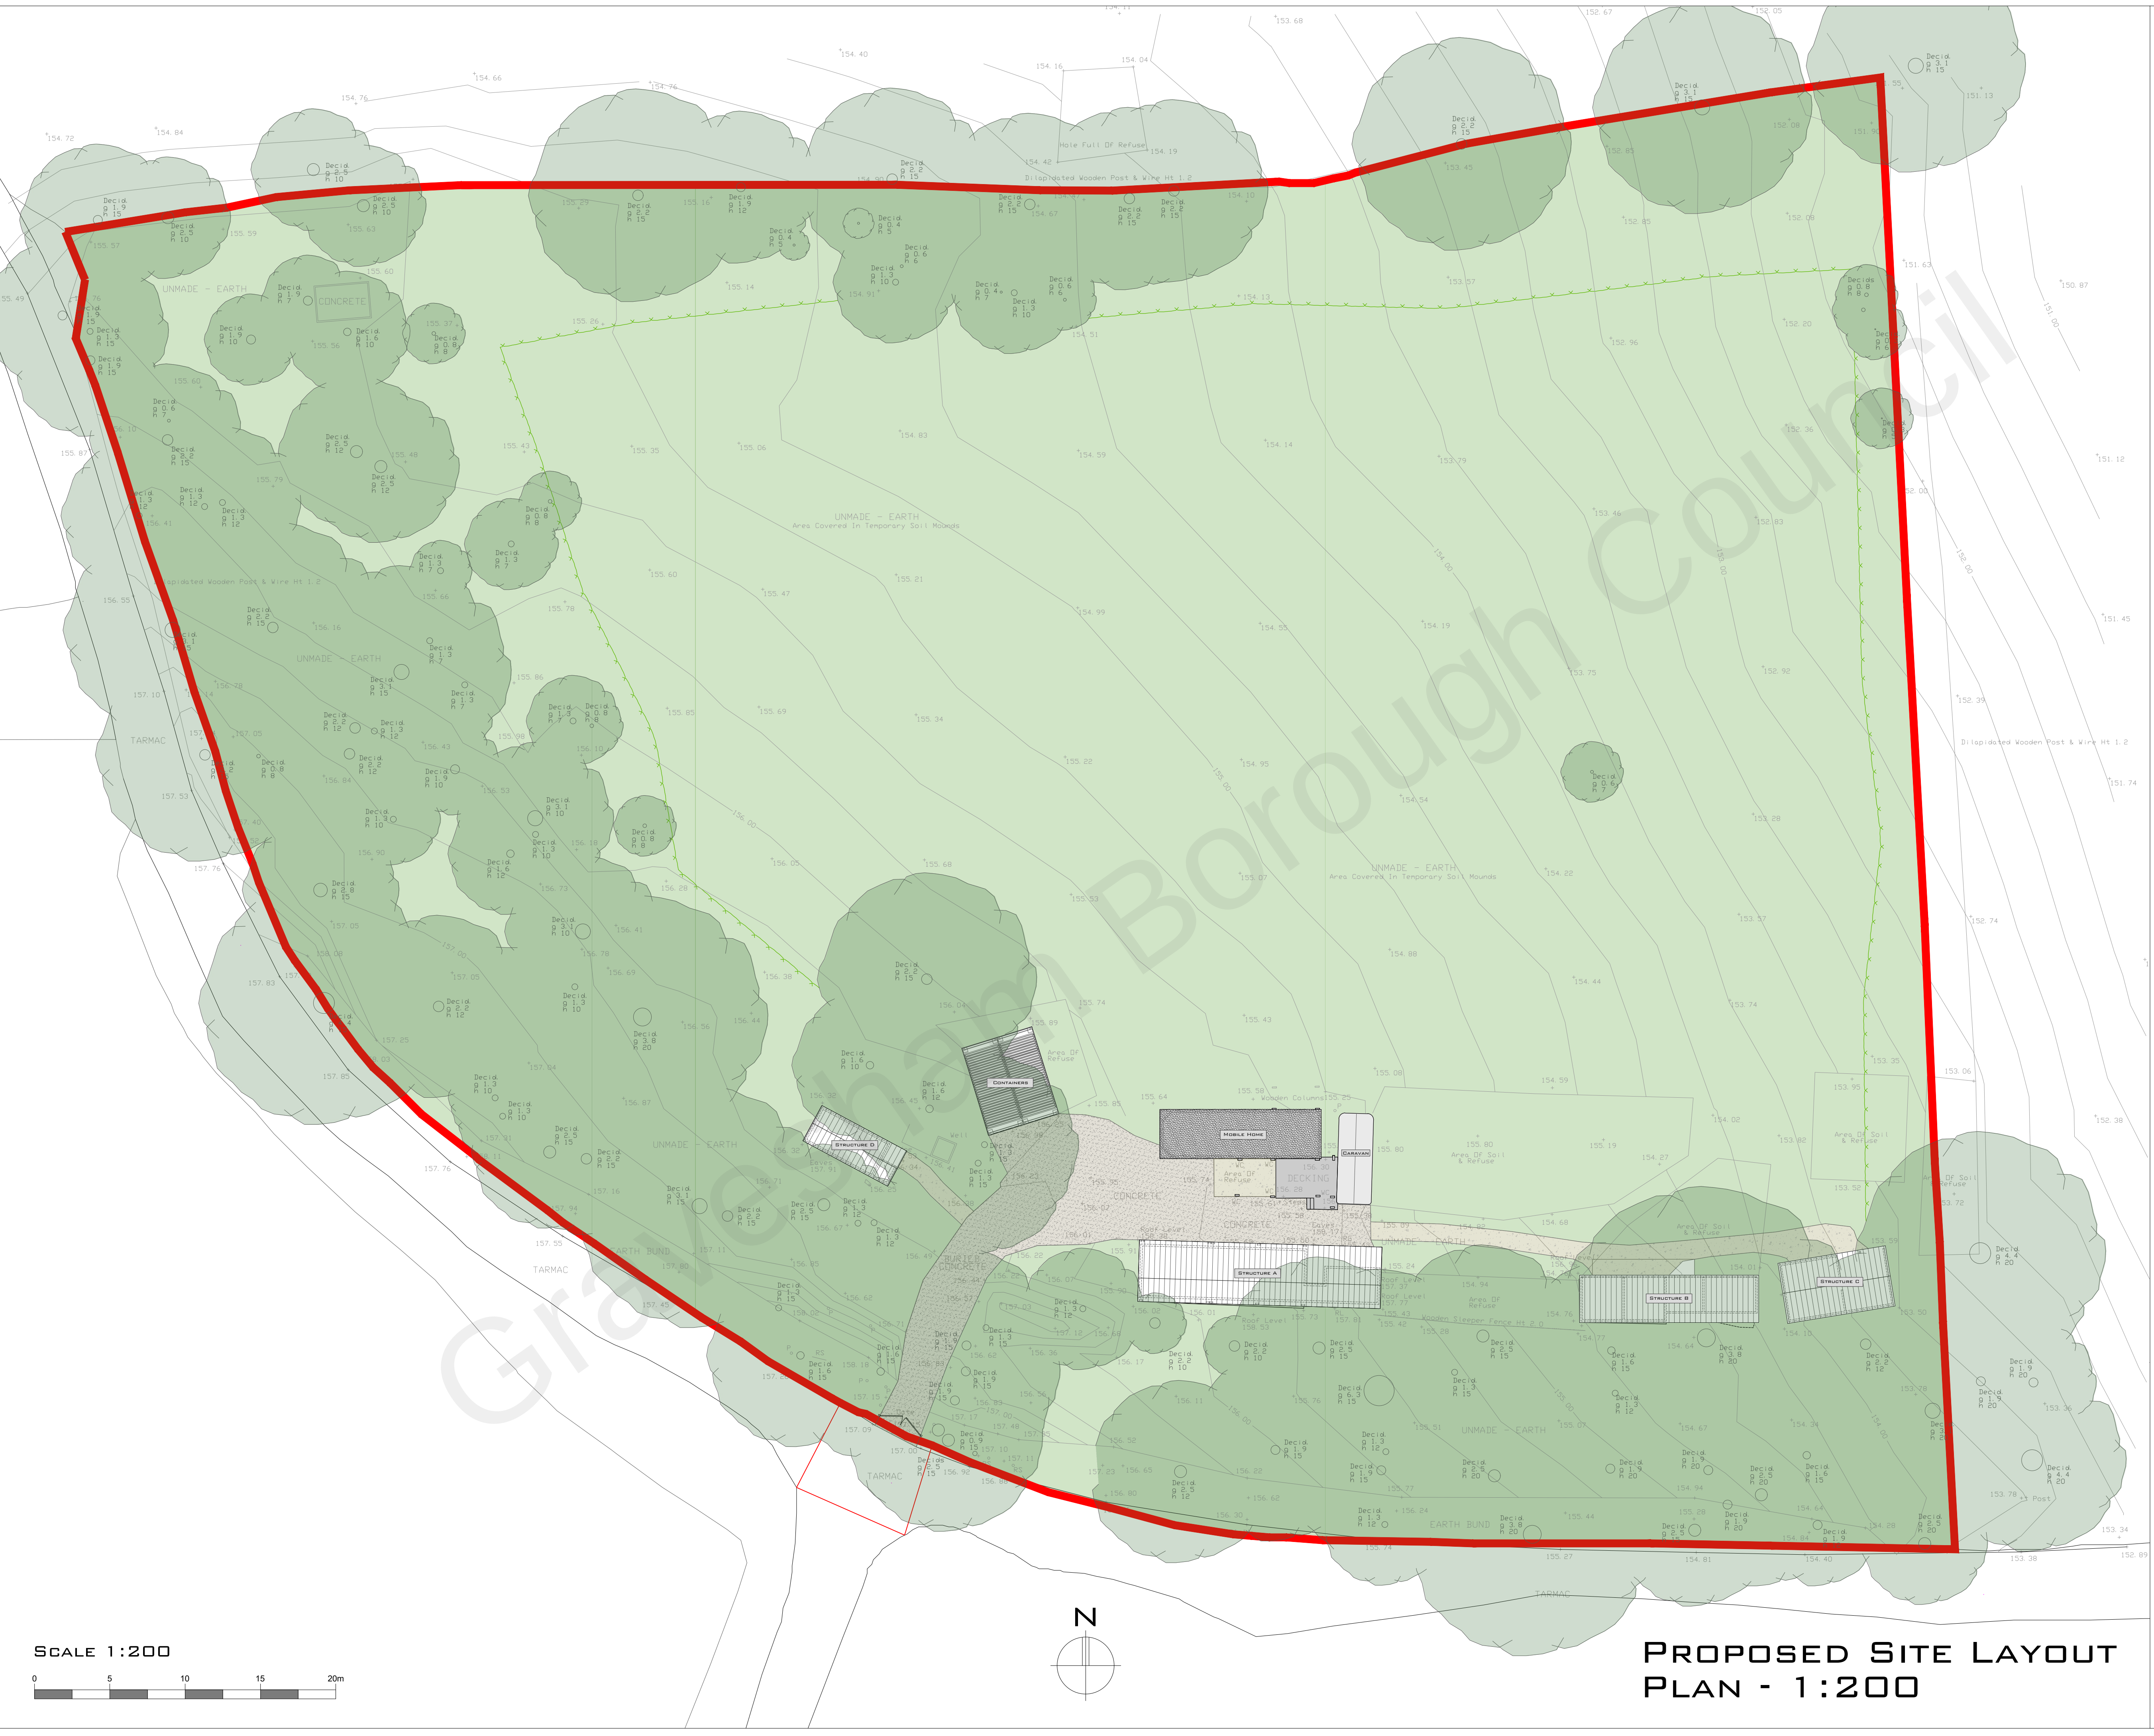

THIS DRAWING IS THE COPYRIGHT OF COUNTRY HOUSE HOMES LTD. & MUST NOT BE REPRODUCED IN PART OR WHOLE WITHOUT CONSENT.
THIS DRAWING MUST NOT BE SCALED.
ALL DIMENSIONS MUST BE CHECKED ON SITE/WORKSHOP WHERE APPLICABLE PRIOR TO COMMENCING THE WORKS.
ANY DISCREPANCIES IN THIS DRAWING TO BE REPORTED TO COUNTRY HOUSE HOMES LTD.

KEY

- EXISTING TREE / LANDSCAPING RETAINED
- CONCRETE HARDSTANDING
- FOOTPATHS
- GRASS

REV	DATE	DESCRIPTION

QUALITY APPROVED
DESIGN VERIFIED

TITLE
PROPOSED SITE LAYOUT PLAN

PROJECT
**GREENACRES
LOCKYERS HILL
GREAT BUCKLAND
LUDDERSDOWN
GRAVESEND
KENT DA130XF**

CLIENT
MR JACKS



SCALE	DATE	DWG NO.	REV
1:200@A1	SEP21	500/BJ/002	

**PROPOSED SITE LAYOUT
PLAN - 1:200**