


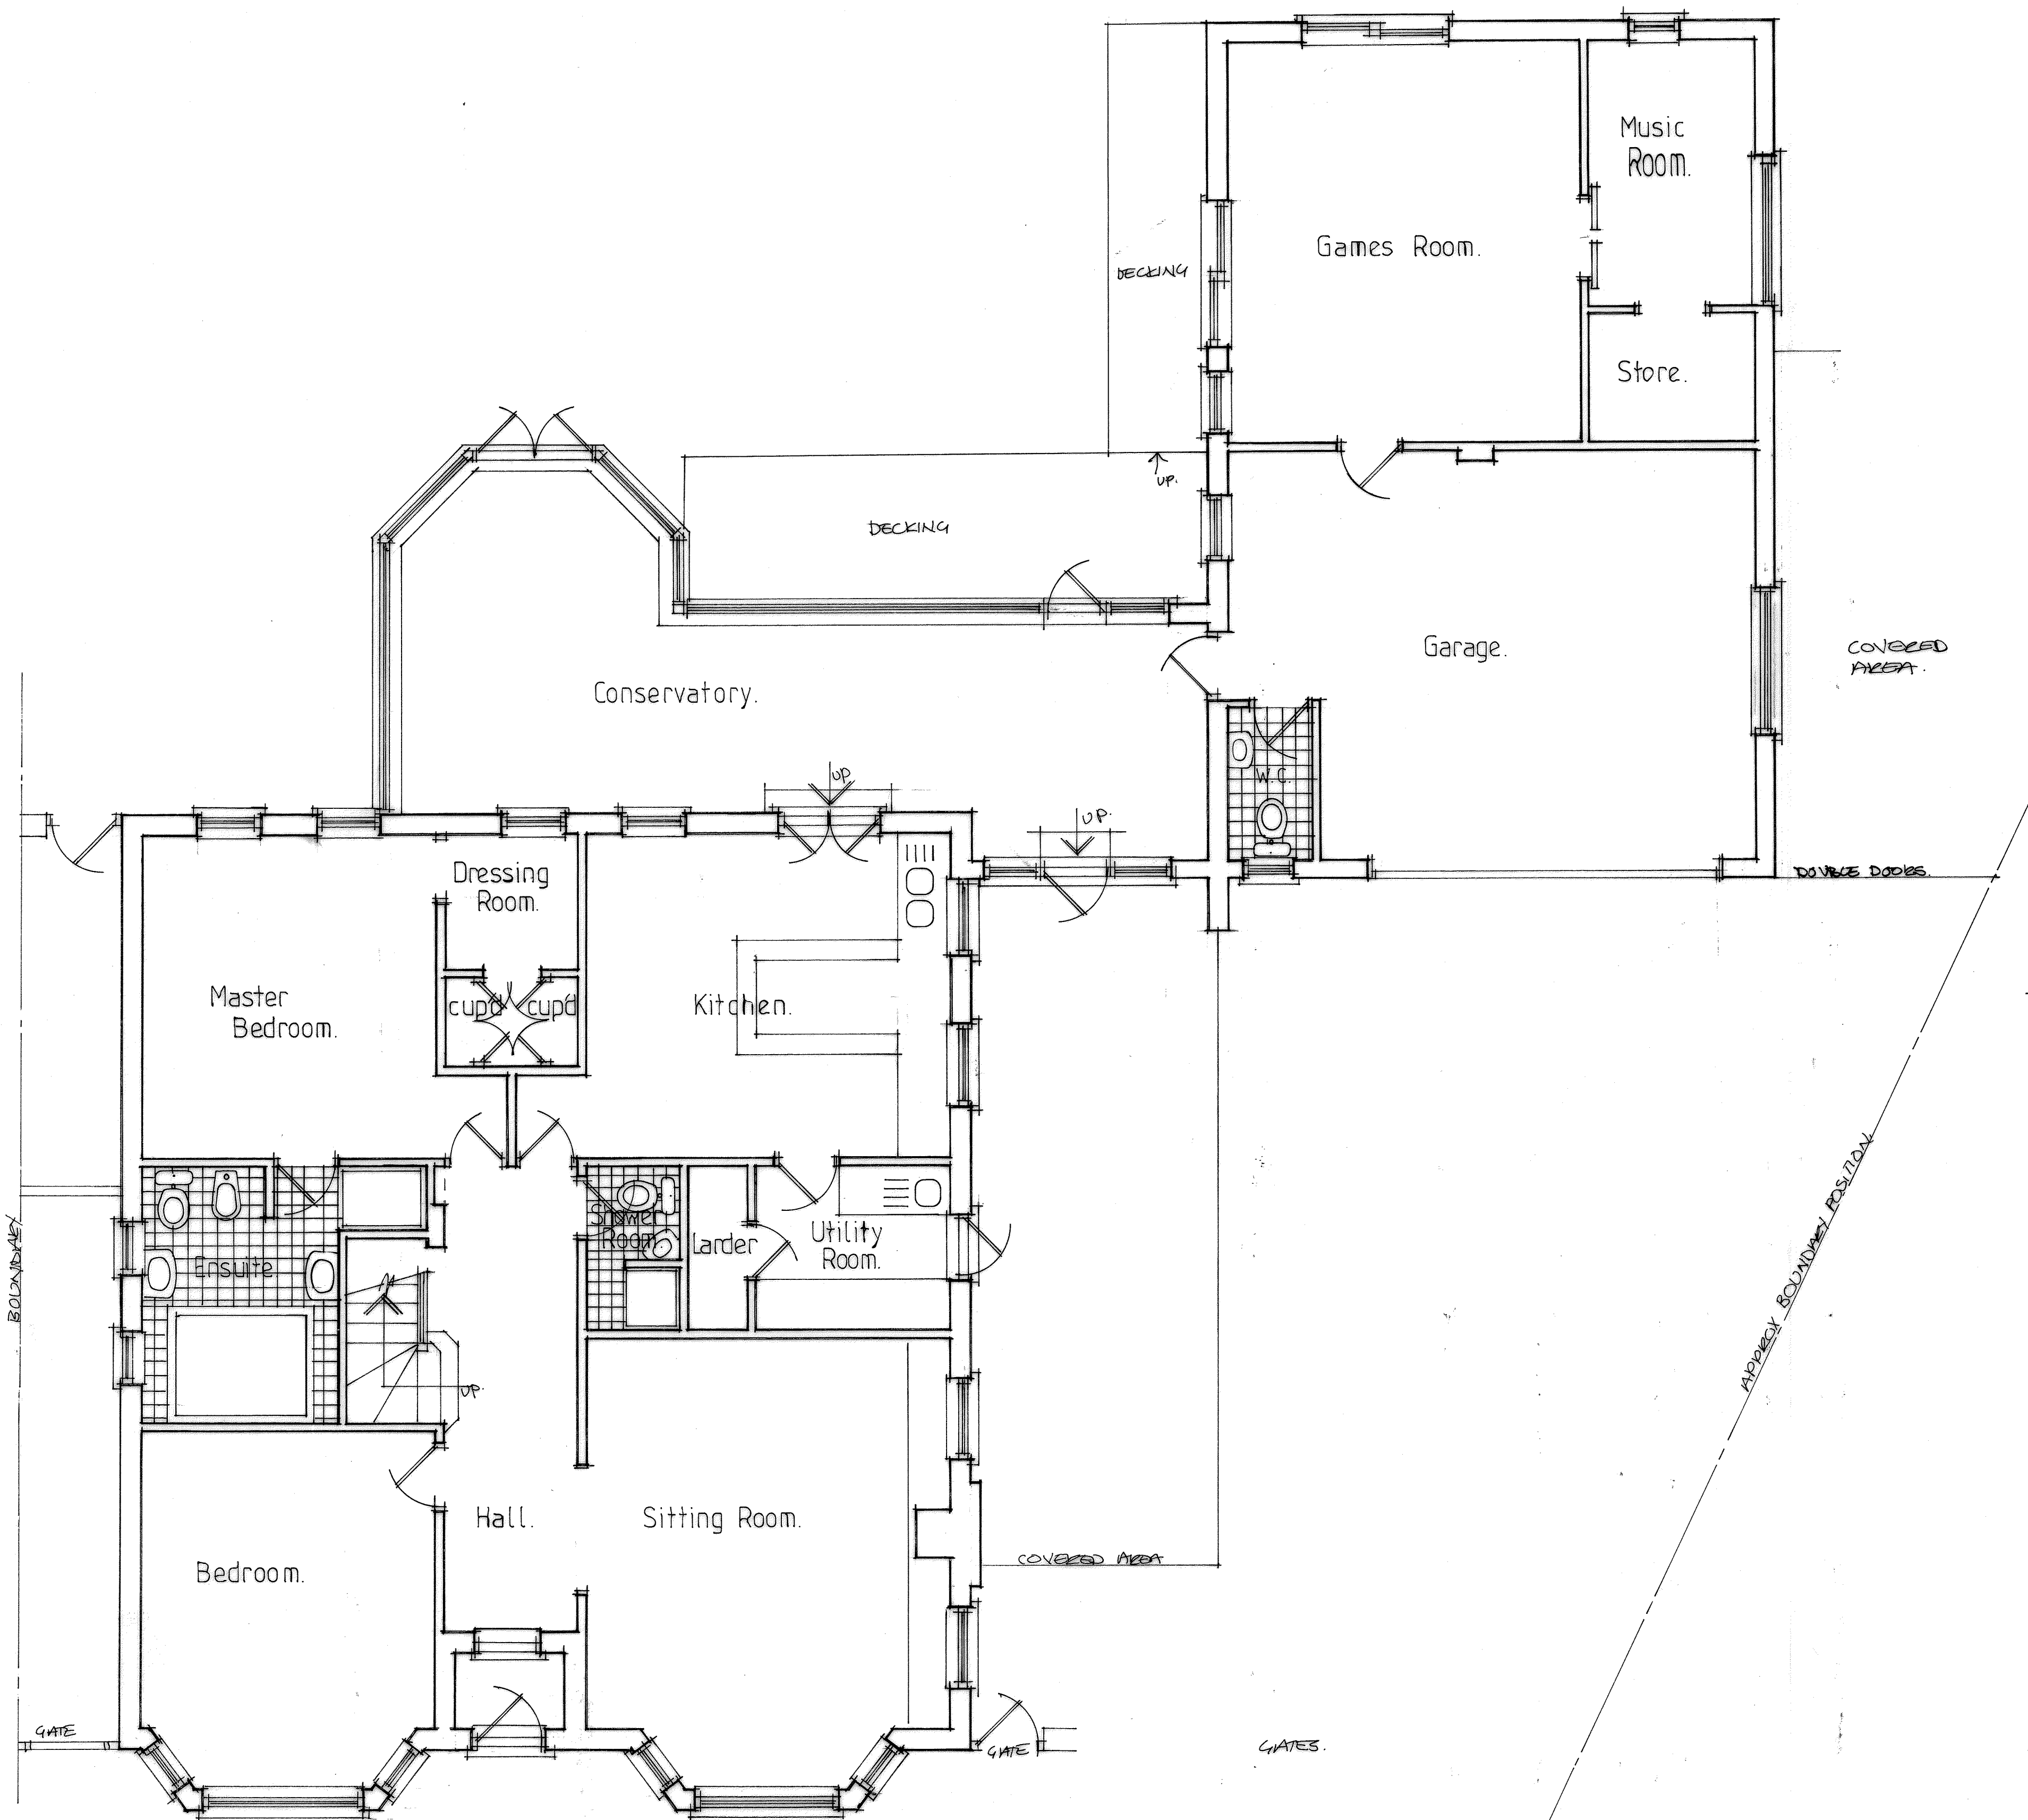


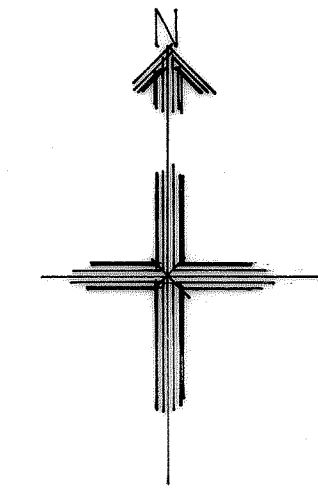



Existing Ground Floor Layout.

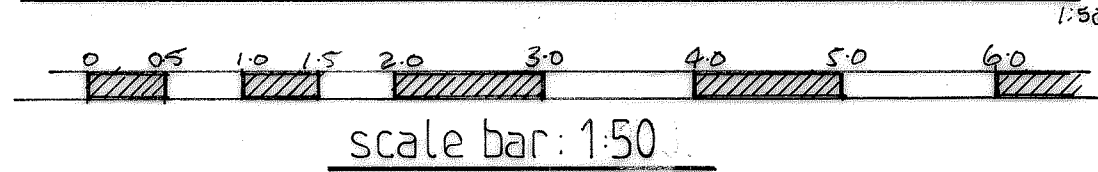


PROPOSED WORKS TO:-
'WOODLANDS',
WHITEPOST LANE,
CULVERSTONE,
MEOPHAM,
KENT
DA13 0TH.

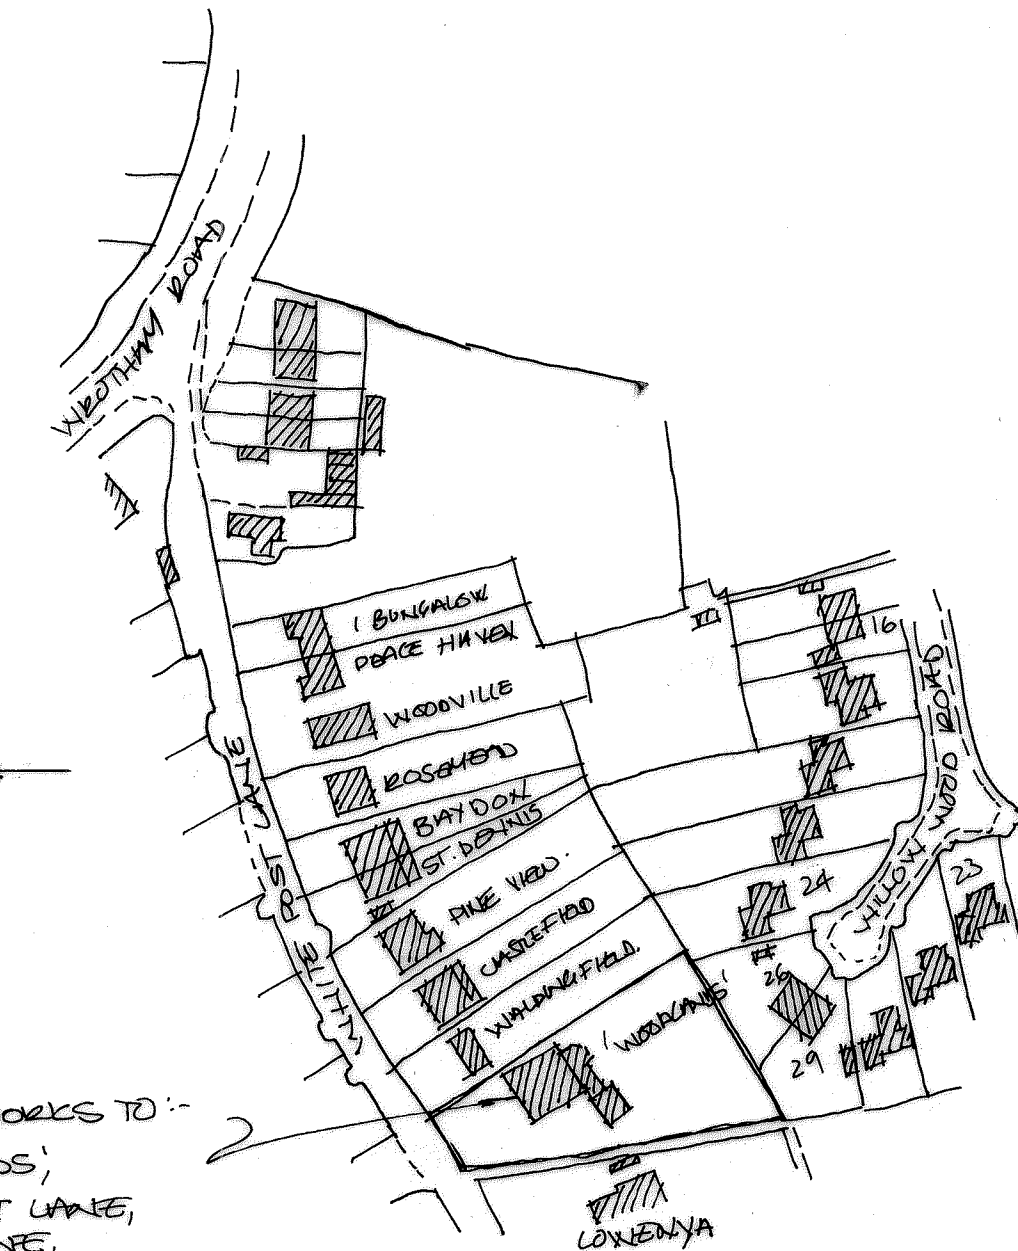

Location Plan.

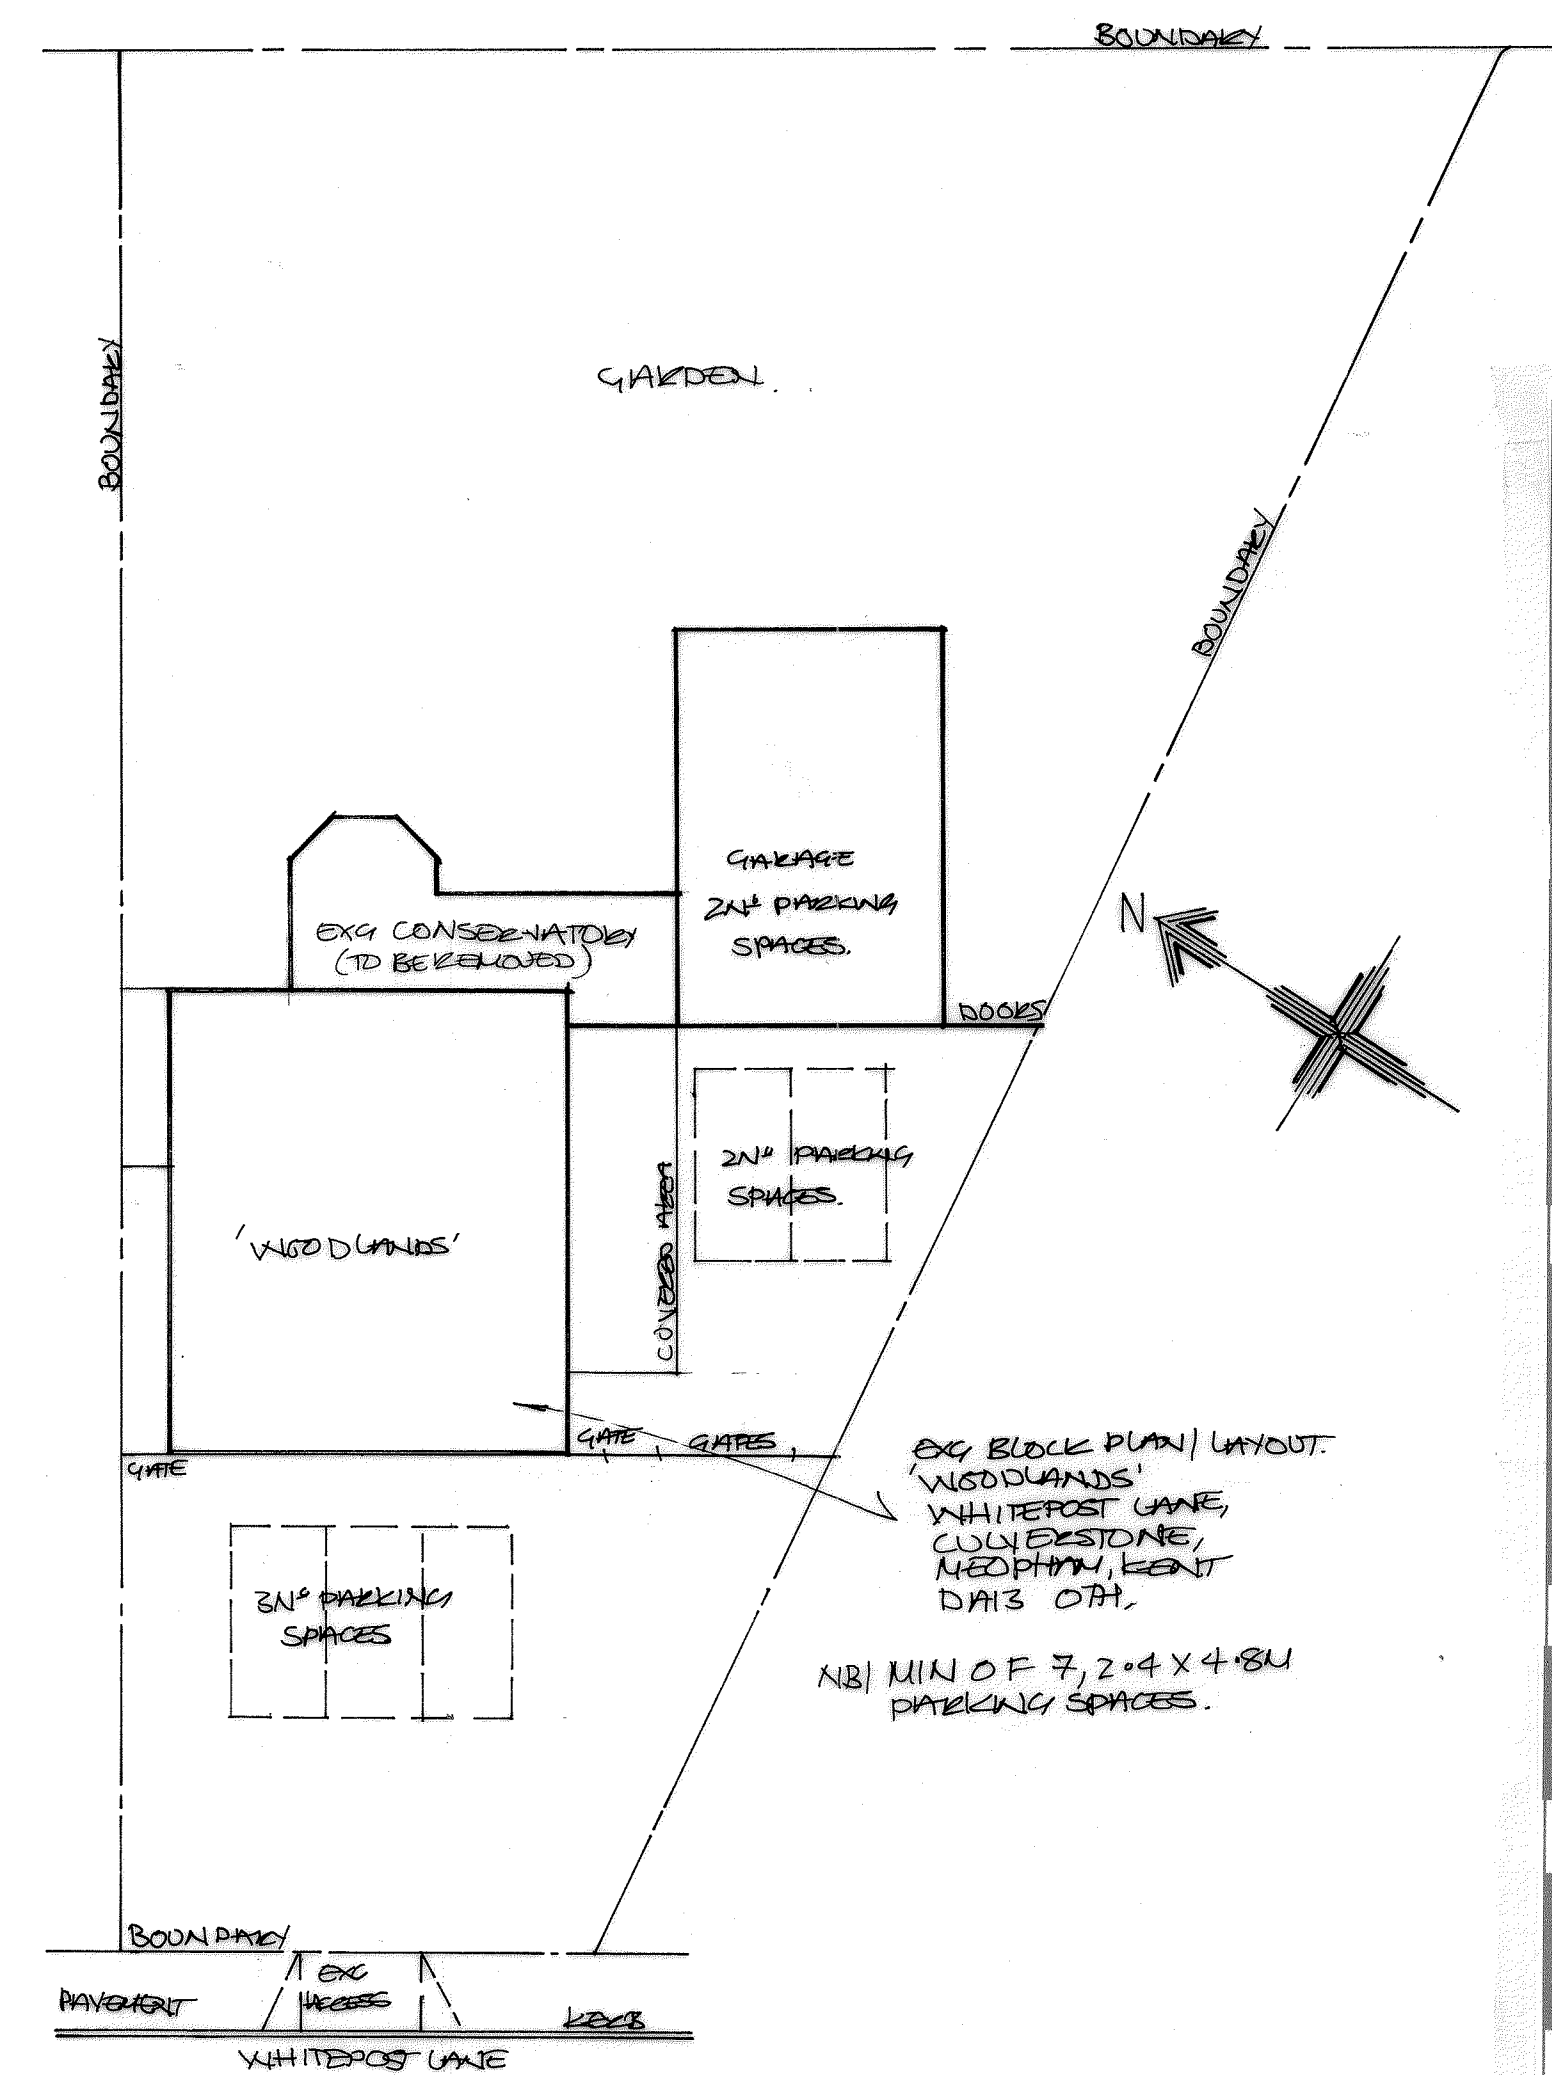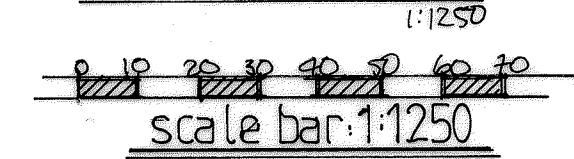

Exg. Block Plan.

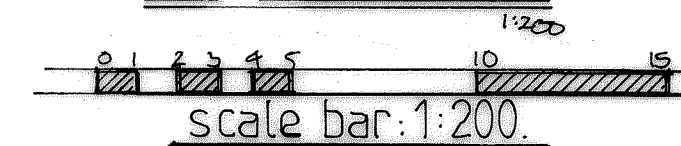

REV. A: - EXG BLOCK PLAN ADDED.
C.A. REV. 25/4/2023

Russell A Broad & Associates.
*Architecture*Surveying*Supervision*
approved designs since 1986.

The Architectural Design Studio.
The Old Cycle Shop, 200 High Street,
Wickham Market, Suffolk IP13 0RF.
Mobile:- 07931 150805.
Email:- RussellBroad1986@gmail.com

Project:-
Existing Ground Floor Layout
& Location Plan.

Project Address:-
'Woodlands',
Whitepost Lane, Culverstone,
Meopham, Kent. DA13 0TH.
For:-
Mr. & Mrs. Muzio.

Drawn:-
Submitted:-
Approved:-

Date:-
Apr. 2023
Scale:-
1:50, 1:1250, 1:200.

Do Not Scale From Drawing.
All Dimensions are to be Checked on Site.
All Works to Relevant Codes of Practice & B.S.'s.
Client and Contractor to ensure compliance with
C.D.M., Health & Safety Regulations & Party Wall
Agreement Act where applicable.

Project Ref:-
81164.
Drawing Number:-
01.
Rev
A