

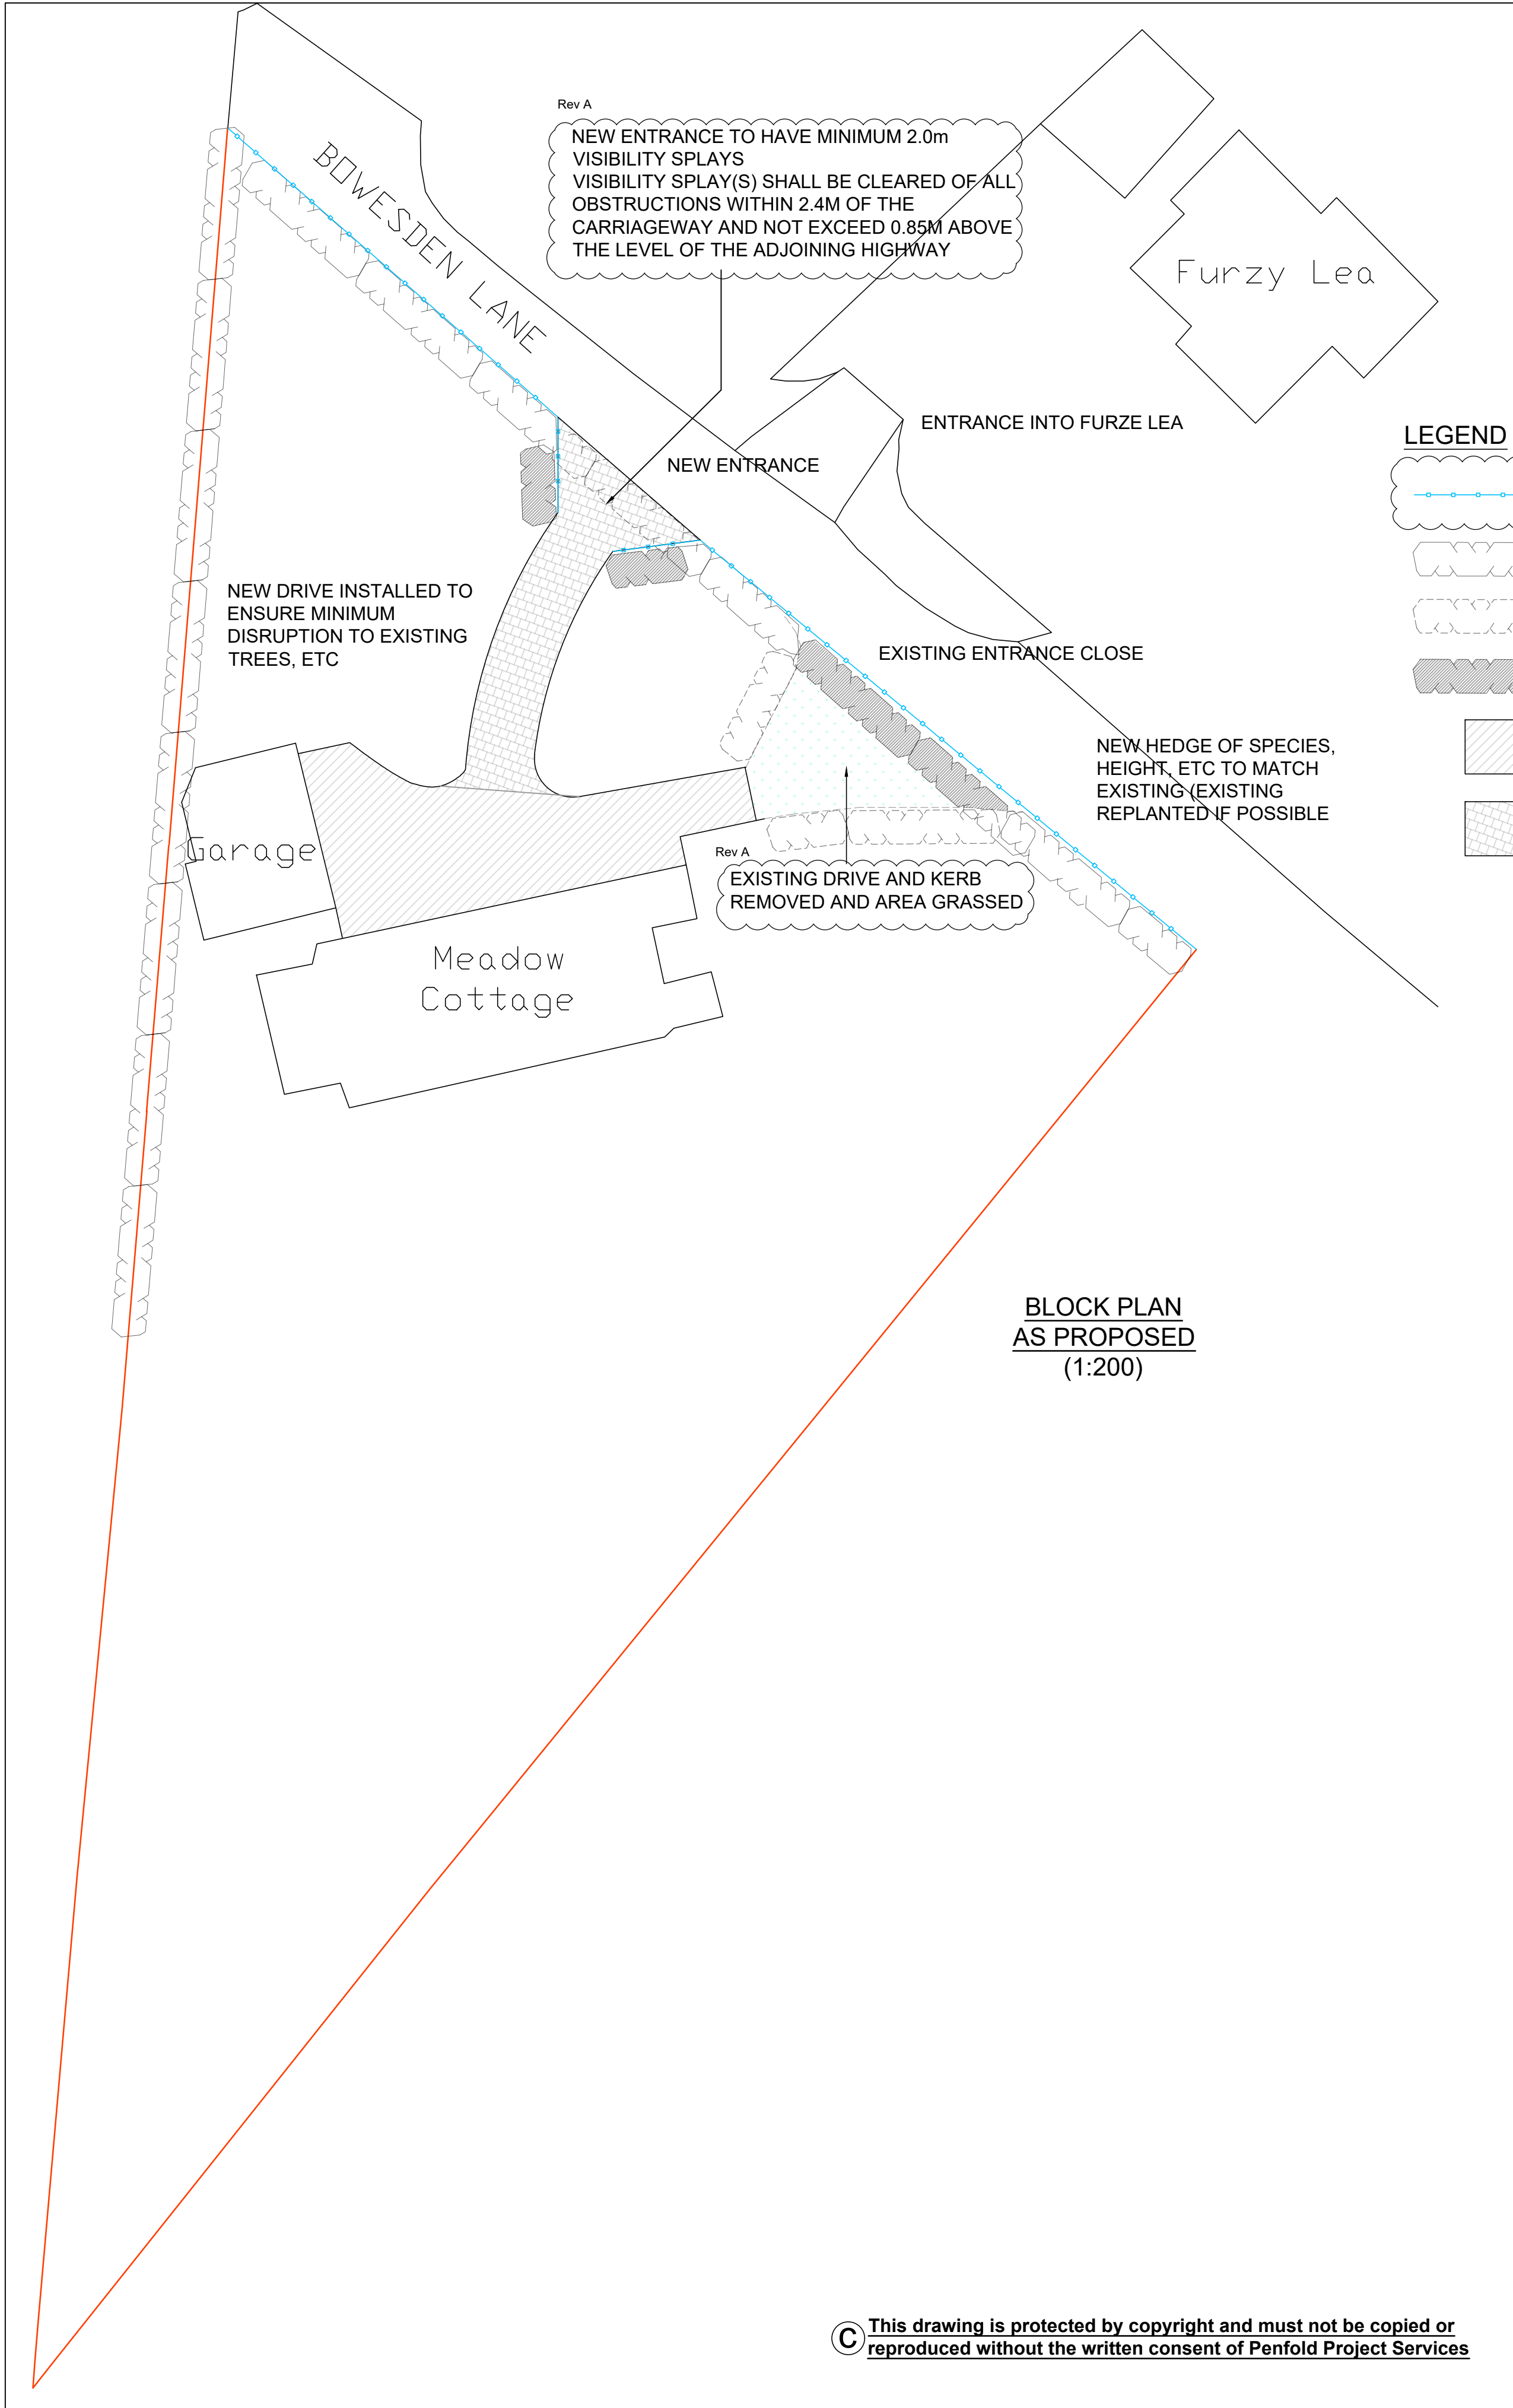
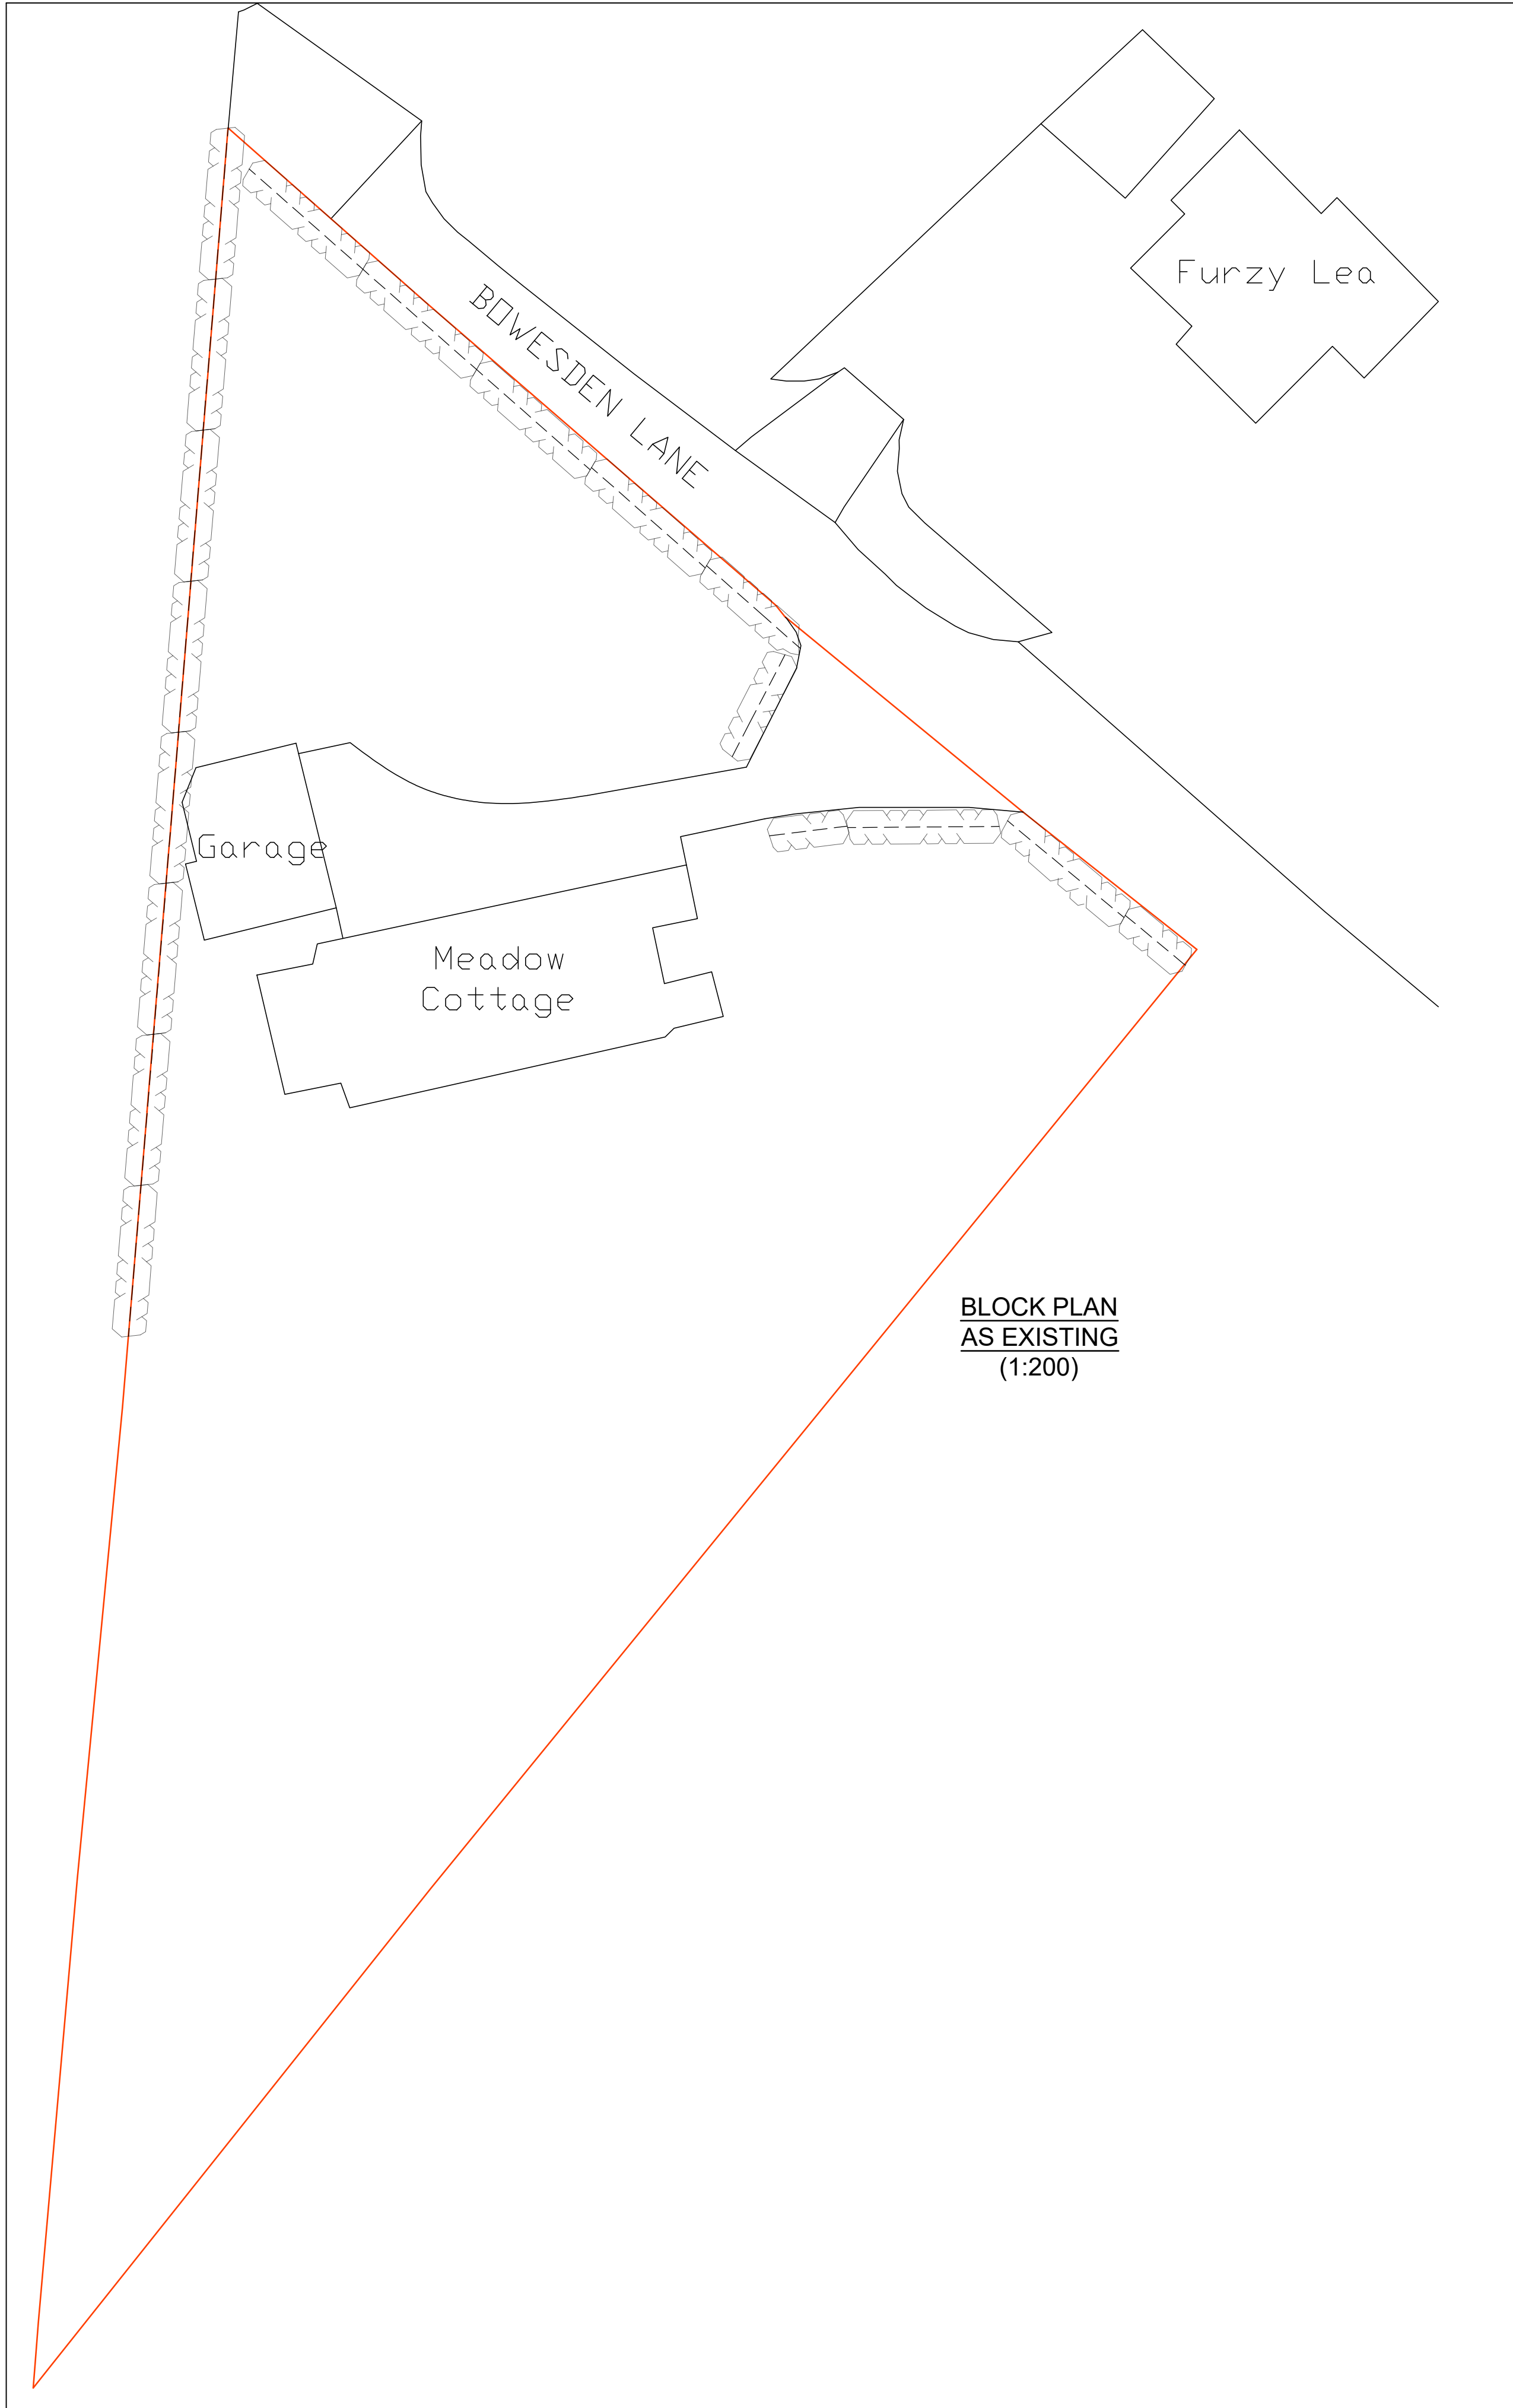


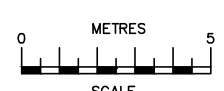

LEGEND

- Rev A existing post & rail fence (height approx 1250 - 1400mm above ground level)
- existing laurel hedge to be retained
- existing hedge to be removed
- new laurel hedge to match existing
- existing drive/hardstanding
- new drive

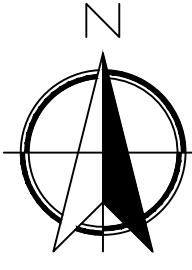

SCALE BAR @ 1:200

15/10/24	A	Notes & details added	Rev A
Date	No	Revision	
Penfold Project Services			
Epmarket, Wrotham Road, Moopham, Kent, DA13 0JH Telephone: 01474 816690 e-mail: apenfold448@btinternet.com			
Job Title:	MEADOW COTTAGE BOWESDEN LANE SHORNE KENT DA12 3LA		
Dwg Title:	GARAGE BLOCK PLANS AS EXISTING & AS PROPOSED		
Scale:	1:200 @ A1		
Dwg No.:	103A		
Date:	February 2021		

© This drawing is protected by copyright and must not be copied or reproduced without the written consent of Penfold Project Services