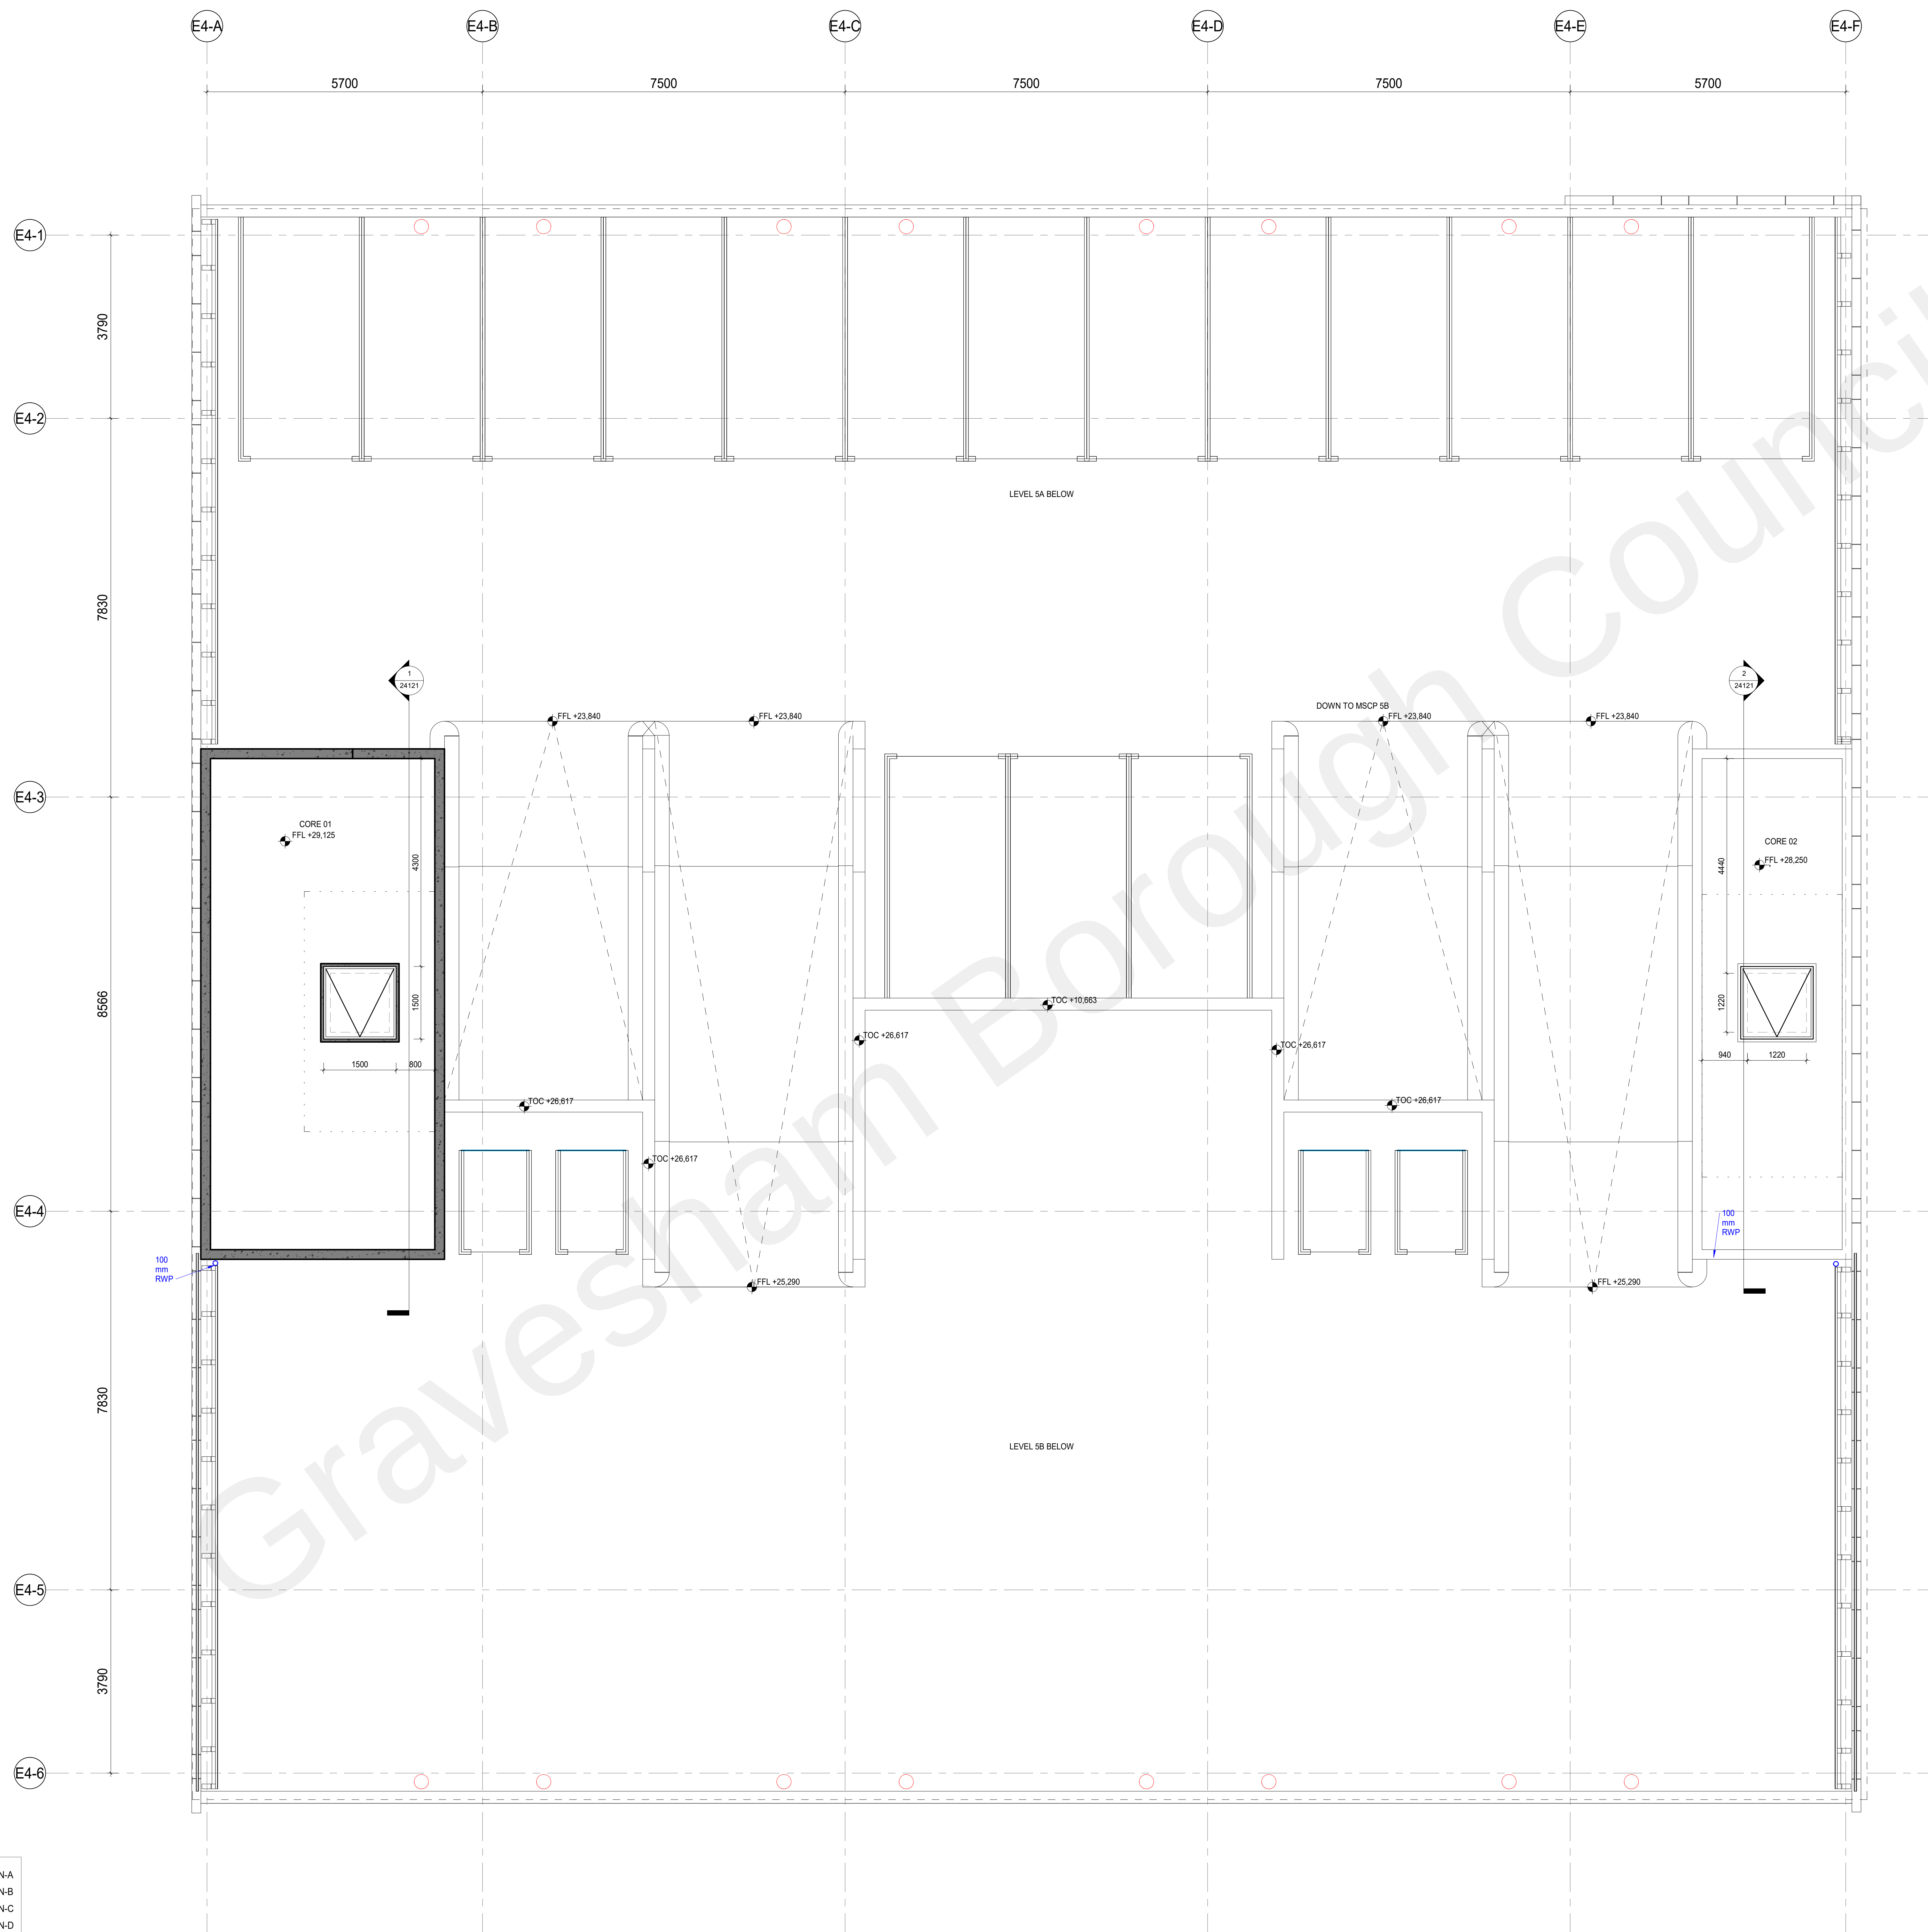


DRAWINGS RECORD[illegible]

KEY PLAY

**SIGNIFICANT HEALTH AND SAFETY RISKS
(UNUSUAL AND DIFFICULT TO MANAGE ONLY)**
It is assumed that all works will be carried out by a competent contractor working, where appropriate, to an approved method statement.
In addition to the hazards/risks normally associated with the types of work detailed on this drawing, note the following:

DO NOT SCALE OFF THIS DRAWING

This scheme is designed to help planning and all other necessary consents.

Dimensions, areas and levels where given are only approximate and subject to site survey. All dimensions are to be checked on site. Any discrepancies or variations are to be reported to the architect before work commences.

Figured dimensions only are to be taken from this drawing.

This drawing is to be used in conjunction with all relevant consultants' and / or specialist designers' documents and any discrepancies or variations are to be reported to the architect before the effects work commences.

Magnetic media does not constitute contract documentation and updates of this data will occur. These files are current as of the date of issue. Your use of the data is at your own risk. The data is provided as a guide only and should always be read in the hard copy which is superior to the digital format. Any product produced by peripherals which contains part of this data remains your responsibility and attributed to you. Please advise Javelin Group Ltd. in writing that you have accepted for viruses. We cannot guarantee that we do not contain any.

STAGE 4 / 5 ISSUE

Client
REEF ESTATES LTD

Consultants
HENRY, G&T, EDC, MANHIRE, WATERMAN,
HED, 1ST LINE DEFENCE, BB7

leslie jones
architecture

Job Title
THE CHARTER
RIBA STAGE 4/5

Project Number 3732

Drawing Title

1:50 @A0 09/05/18 MMA LP

project	originator	volume	level	type	role	number
8700	LIA	504	00	BB	A	04057

code	description

A5 CONTRACTUAL ISSUE		
revision	code	description

C03 SCALE BAR REVISED