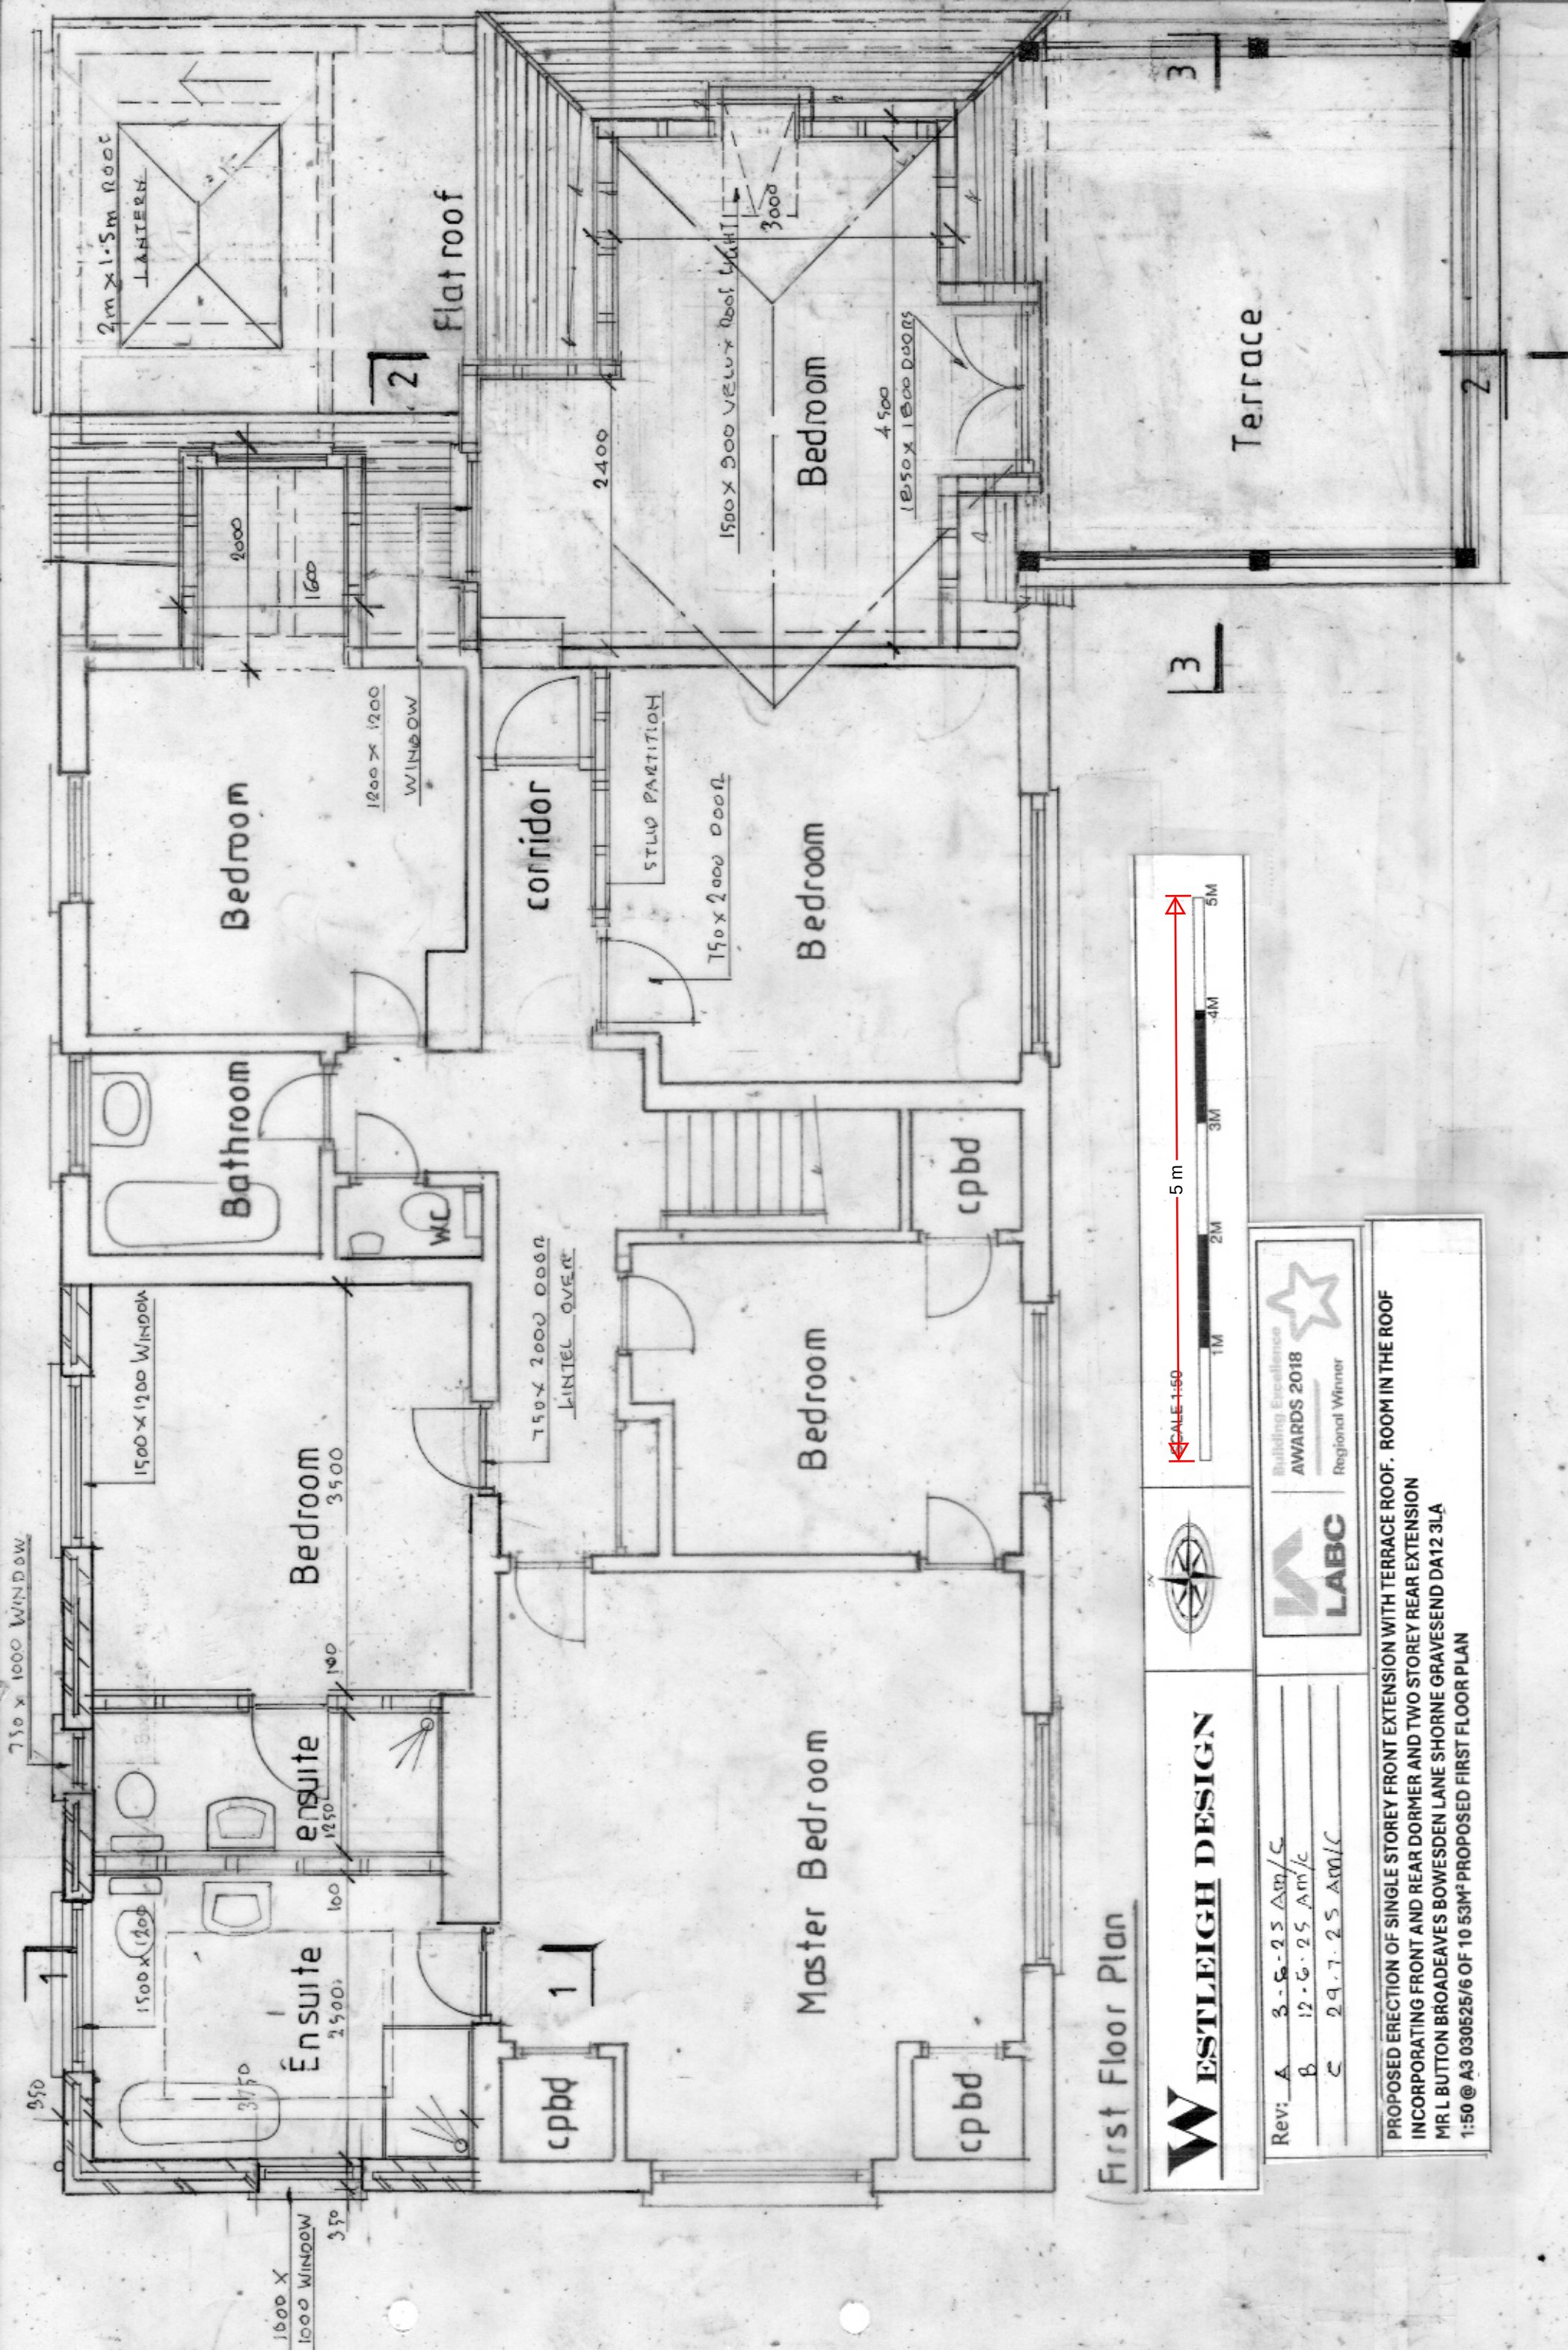


Building Excellence
AWARDS 2018
Regional Winner

Rev:	A	B	C
	3-5-23 AM/C	12-6-25 AM/C	29-7-25 AM/C

PROPOSED ERECTION OF SINGLE STOREY FRONT EXTENSION WITH TERRACE ROOF, ROOM IN THE ROOF INCORPORATING FRONT AND REAR DORMER AND TWO STOREY REAR EXTENSION
MR L BUTTON BROADLEAVES BOWESDEN LANE SHORNE GRAVESEND DA12 3LA
1:50 @ A3 030525/6 OF 10 53M² PROPOSED FIRST FLOOR PLAN