

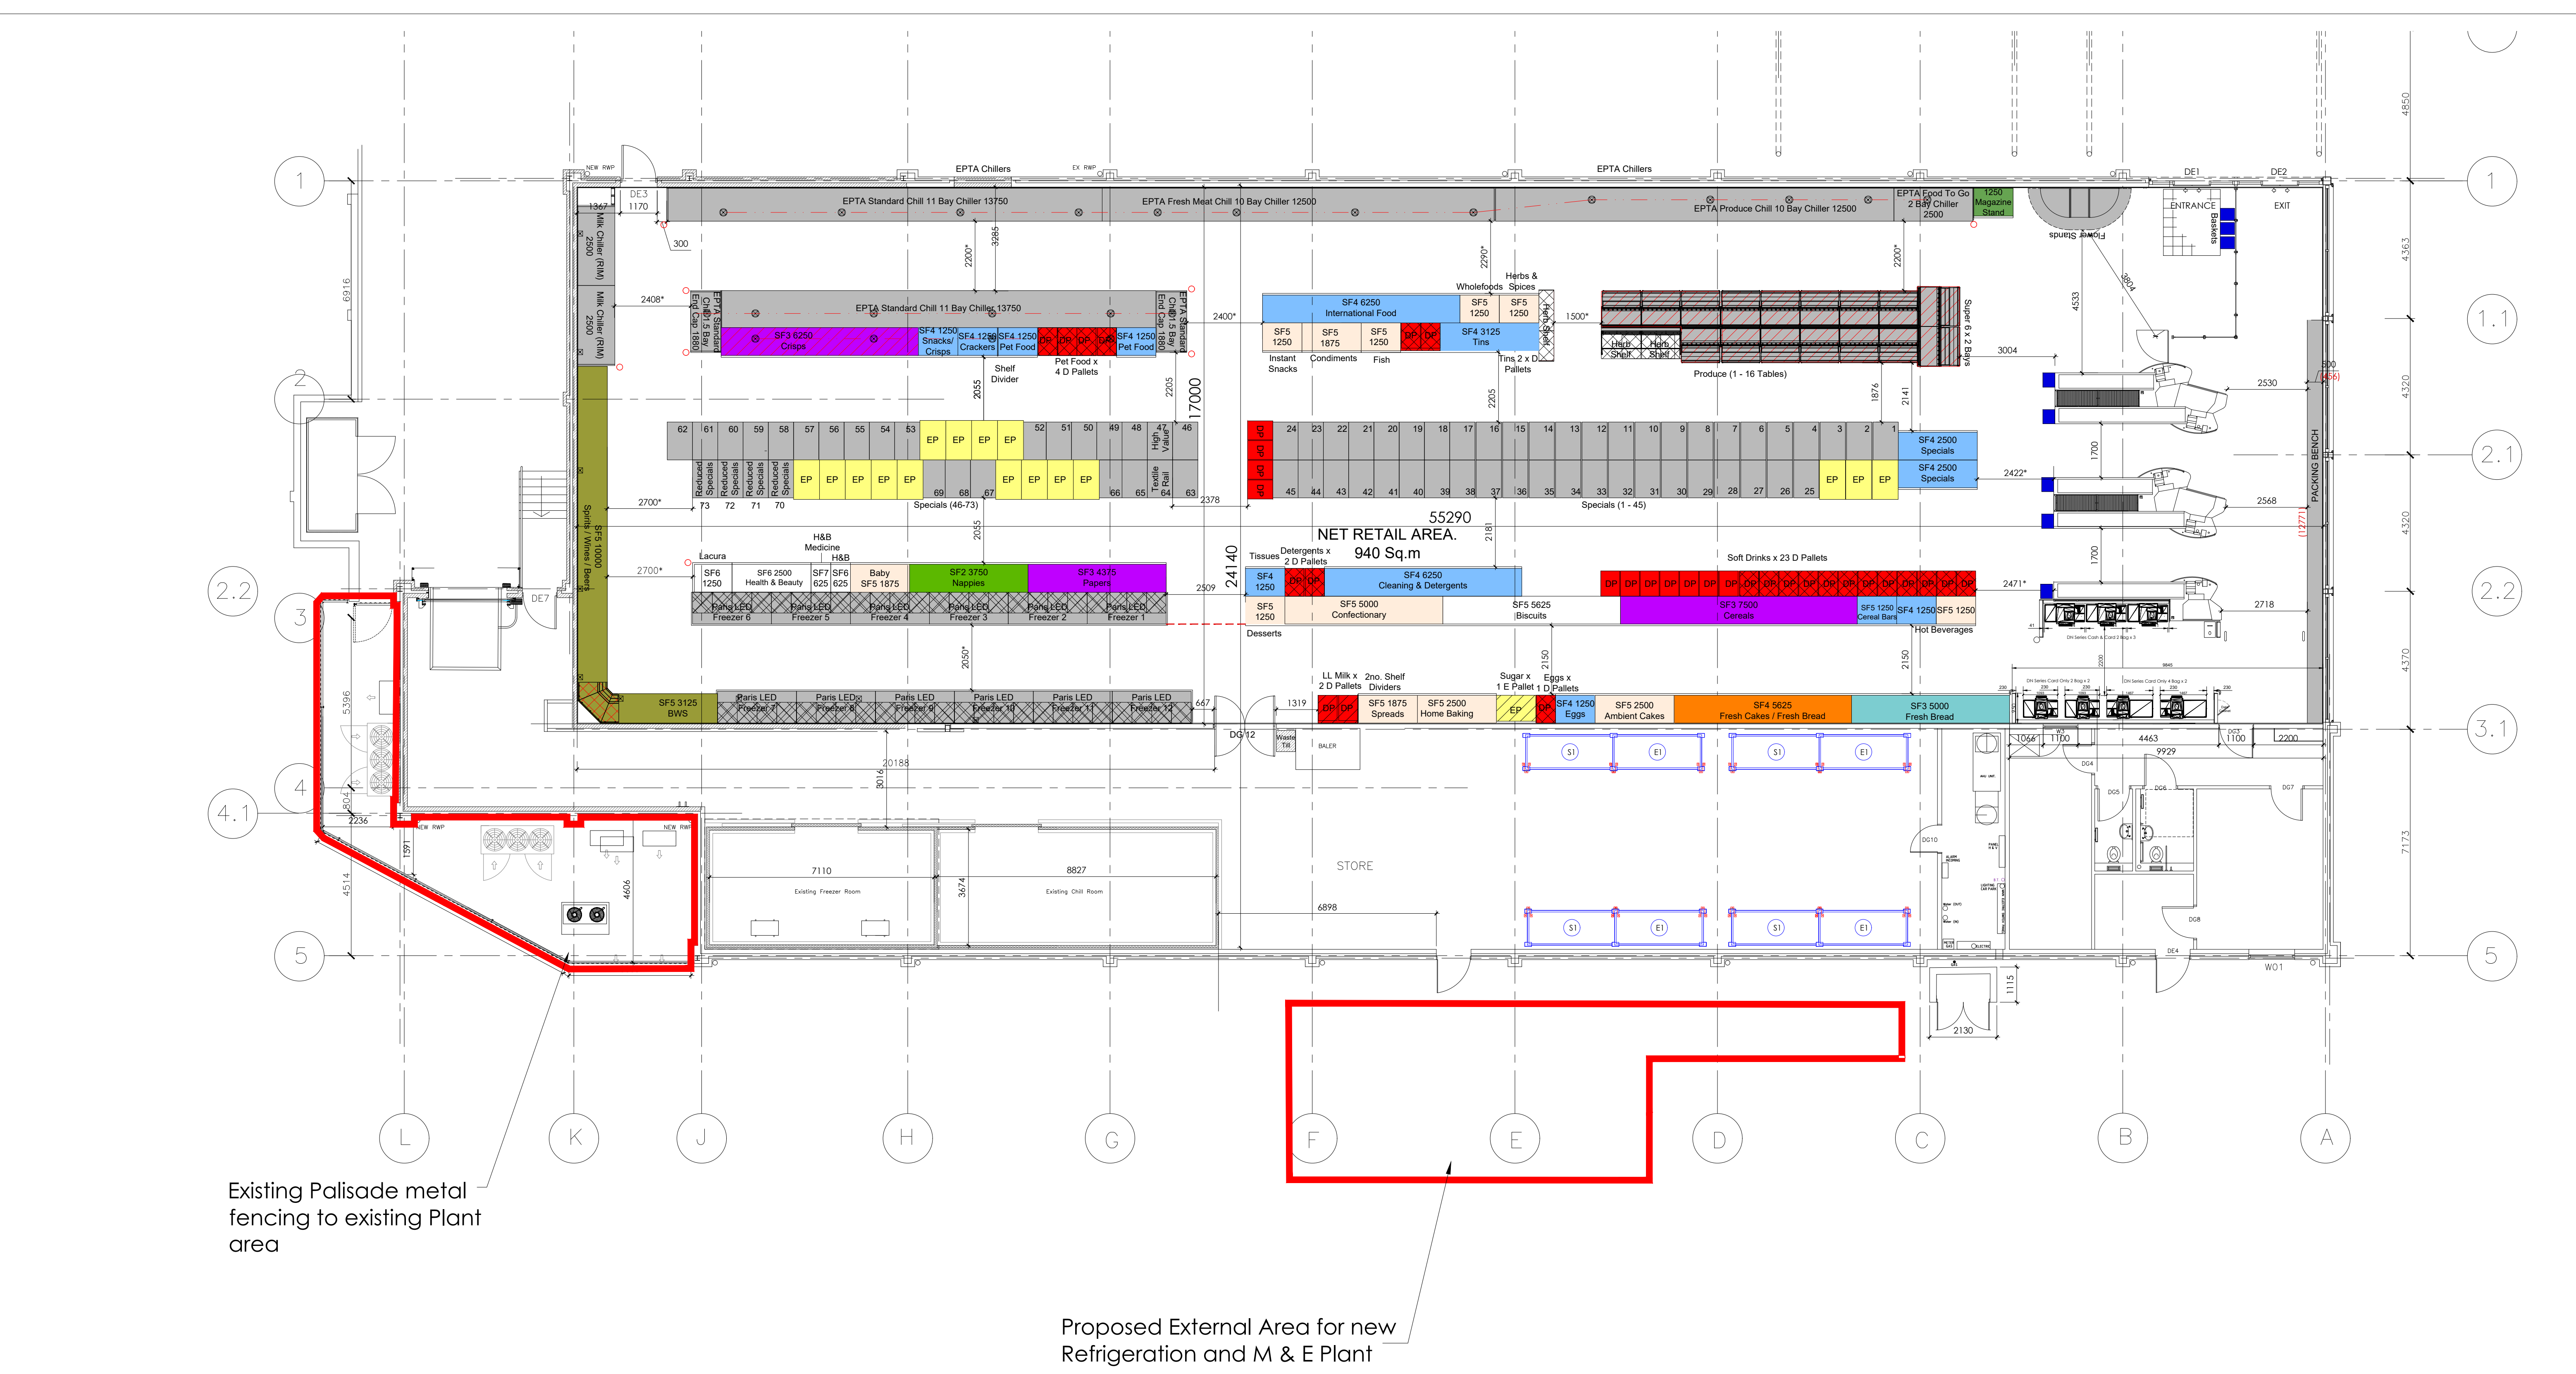


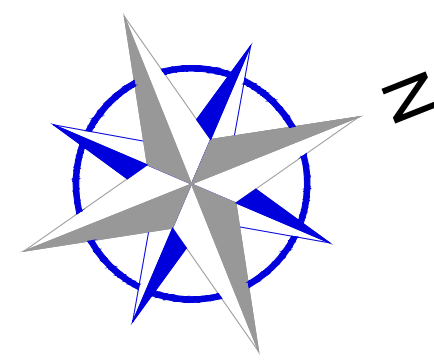


EXISTING PLANT AREA - SCALE 1:100

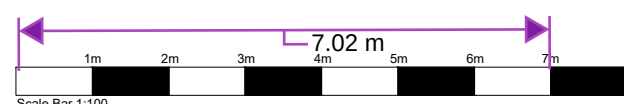

SITE WORKS
AREA

71.35m² for combined
Refridge & M&E Plant area
0.0071 Hectares

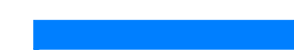

ALDI DEMISE



Project Title		Drawing Title	
ALDI RETAIL DEVELOPMENT		EXISTING PLANT AREA	
LONDON ROAD ROSHERVILLE GRAVESEND KENT DA11 9LY		Job-Dwg No. 21014-SHE-36-05	
Client		ALDI STORES LIMITED - CHELMSFORD	
Status		INFORMATION	
Scale		Drawing Size	A1
Date		31.05.2024	Drawn By KM Checked RO
Rev		C	
Description		Rev By	
22.01.25 Refrigeration Plant area altered to combine M & E		KM RO	
17.01.25 Refrigeration Plant area altered to Grid Fr only		KM RO	
08.11.24 Refrigeration Plant area altered		KM RO	
2 St. Johns North, Walsfield, WPI 30A t. 01924 291800		Rev	
Carvers Warehouse, 77 Dale Street, Manchester, M1 2HG t. 0161 2385553		C	
The Old Rectory, 79 High Street, Newport Pagnell, MK16 8AB t. 01908 211577		THE HARRIS PARTNERSHIP	
101 London Road, Reading, RG1 3BY t. 0118 9607700		ARCHITECTS	
10 Gees Court, St Christophers Place, London, W1U 1JJ t. 0207 4091215		www.harrispartnership.com	