


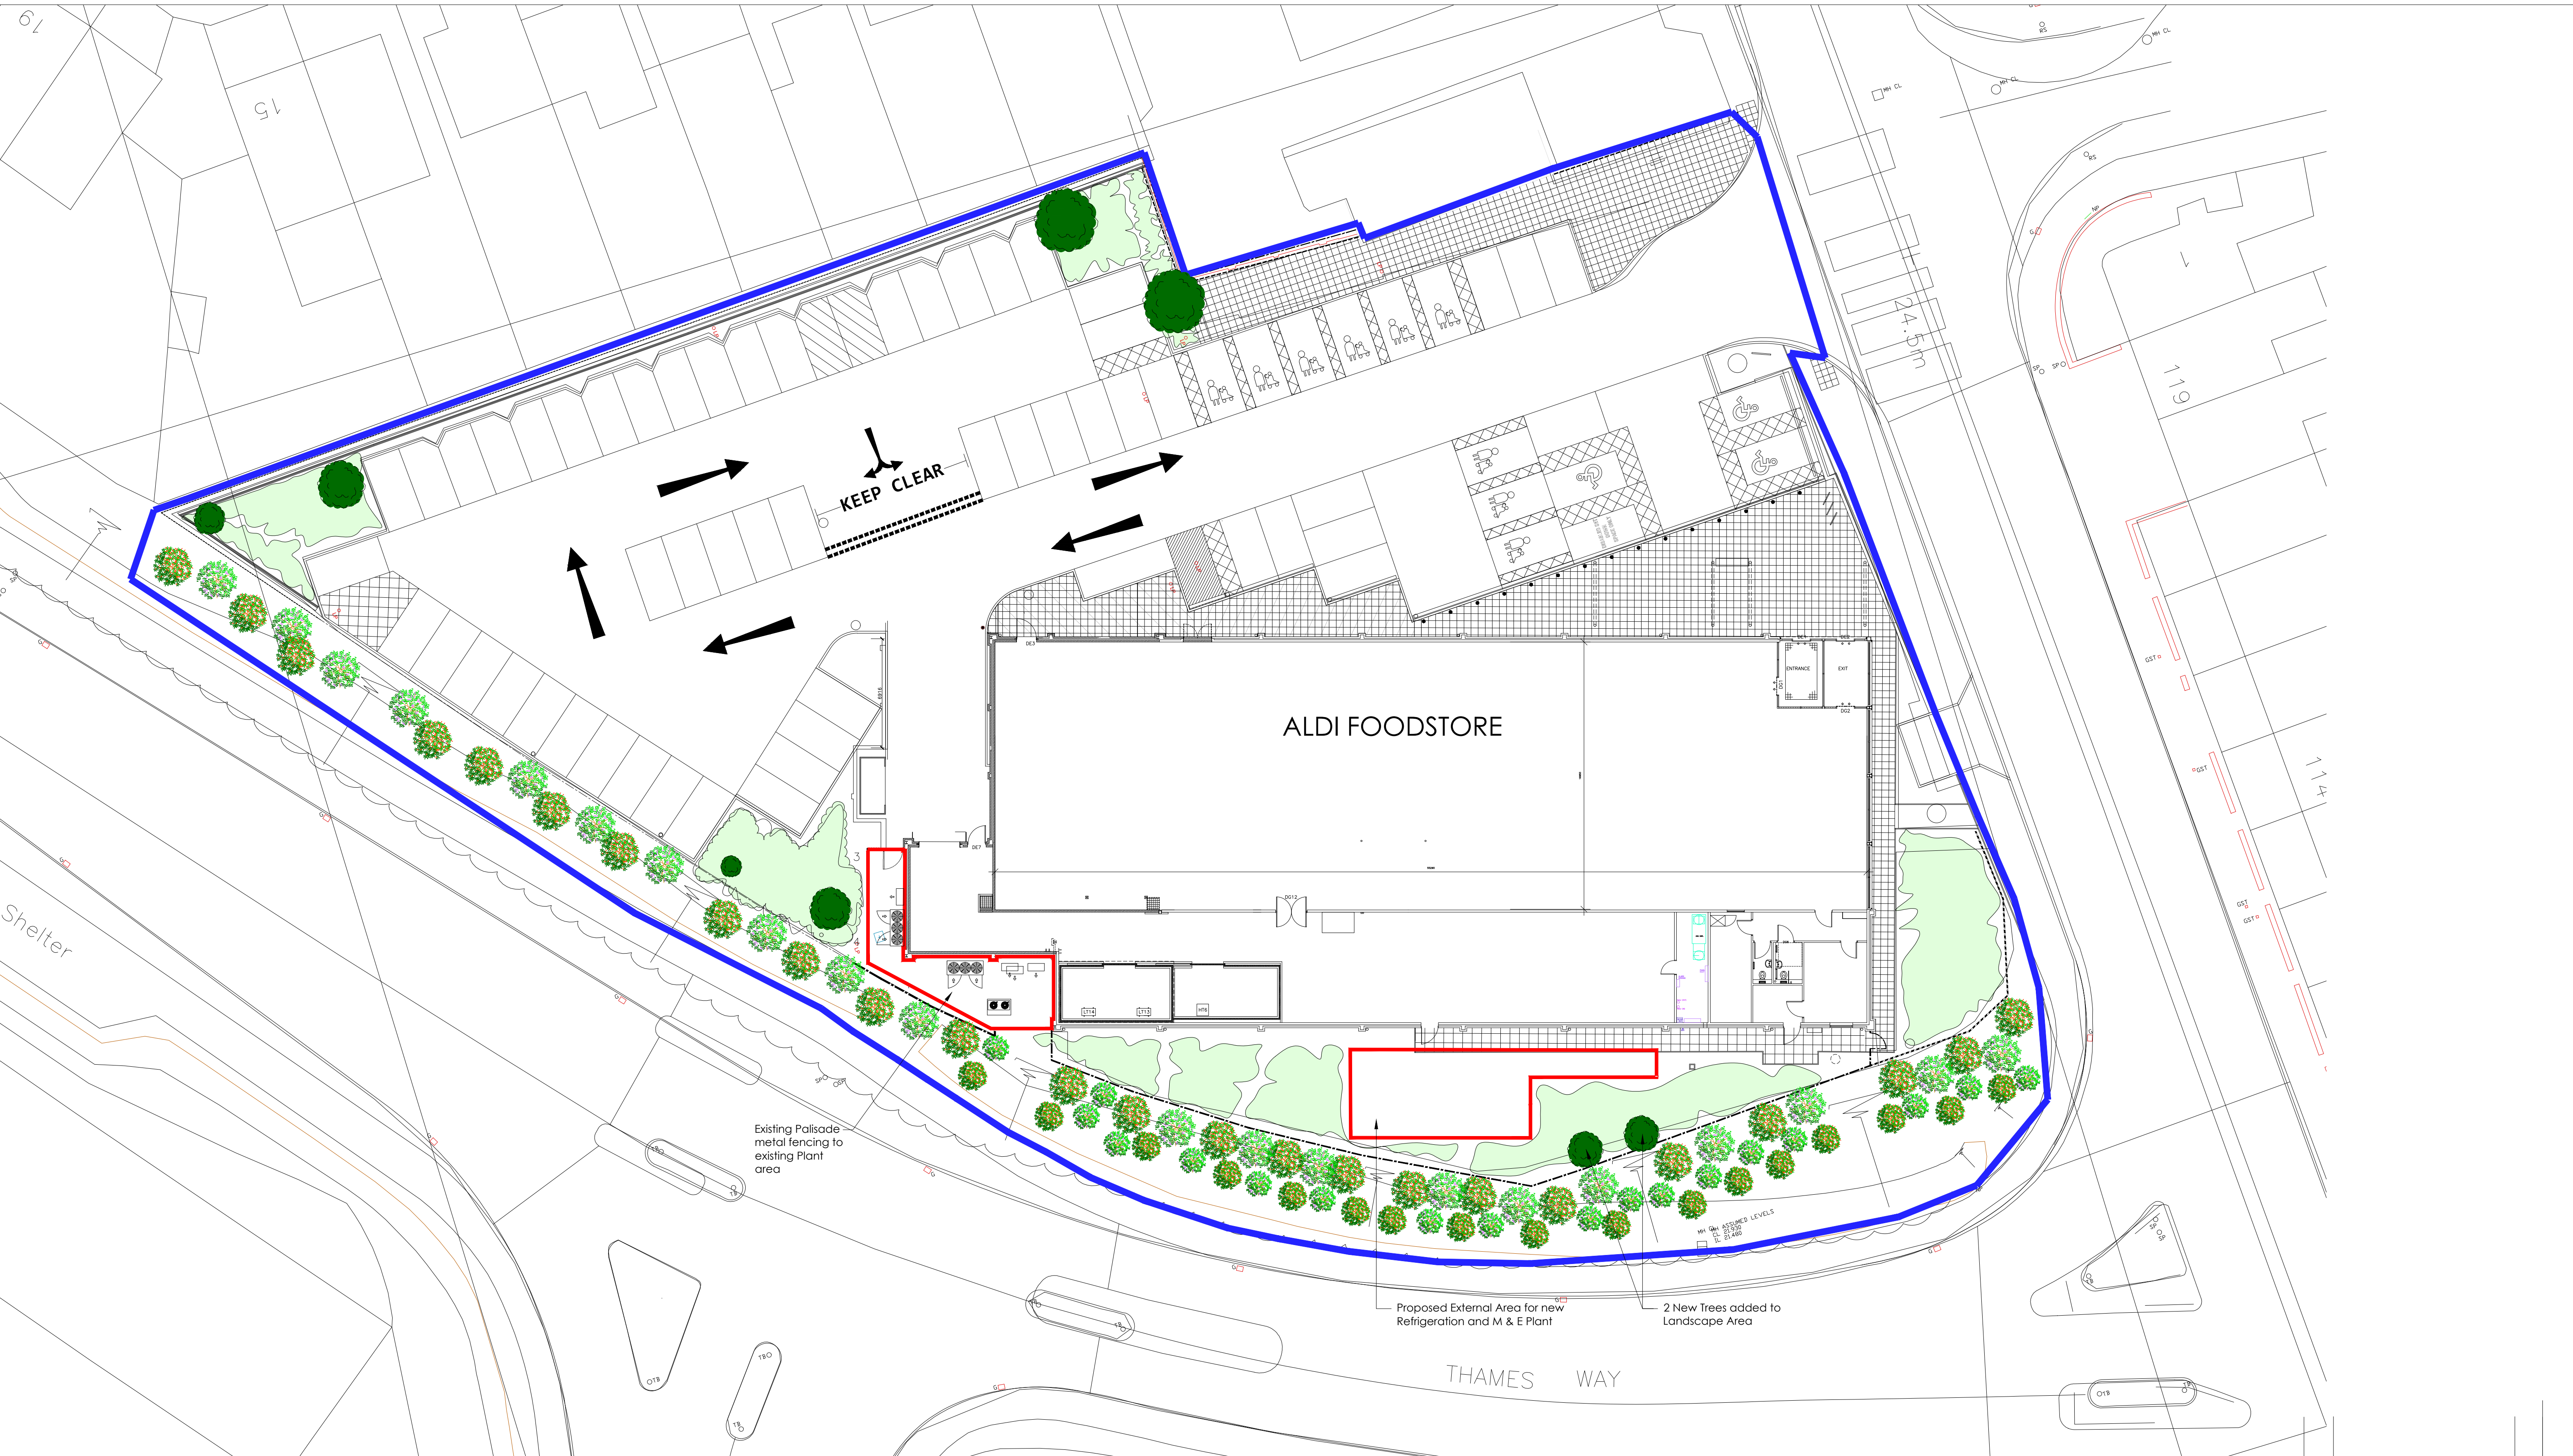

SITE WORKS AREA

71.35m² for combined Refridge & M&E Plant area
0.0071 Hectares

ALDI DEMISE

Project Title	ALDI RETAIL DEVELOPMENT		
Client	LONDON ROAD ROSHERVILLE GRAVESEND KENT DA11 9LY		
Status	INFORMATION		
Scale	1:200	Drawing Size	A1
Date	22.01.2025	Drawn By	KM
		Checked	RO

Job-Dwg No

21014-SHE-36-09

Rev

A

18.02.25

Two New Trees added in Landscape area

KM

RO

Rev By

Chk'd By

2 St. Johns North, Watfield, WPI 3QA t. 01924 291800

Carvers Warehouse, 77 Dale Street, Manchester, M1 2HG t. 0161 238555

The Old Rectory, 79 High Street, Newport Pagnell, MK16 8AB t. 01908 211572

101 London Road, Reading, RG1 3BY t. 0118 960700

10 Gees Court, St Christophers Place, London, W10 1JJ t. 0207 4091215

THE HARRIS PARTNERSHIP

ARCHITECTS

www.harrispartnership.com

CAD file reference J:\AldJobs\19494-SHE\17.0\200 Series\