



A diagram showing a linear arrangement of six bays, labeled BAY 0 through BAY 4. Above each bay label is a circular node containing a letter: A above BAY 0, B above BAY 1, C above BAY 2, D above BAY 3, E above BAY 4, and F above BAY 5. A vertical dashed line connects each node to its corresponding bay label.

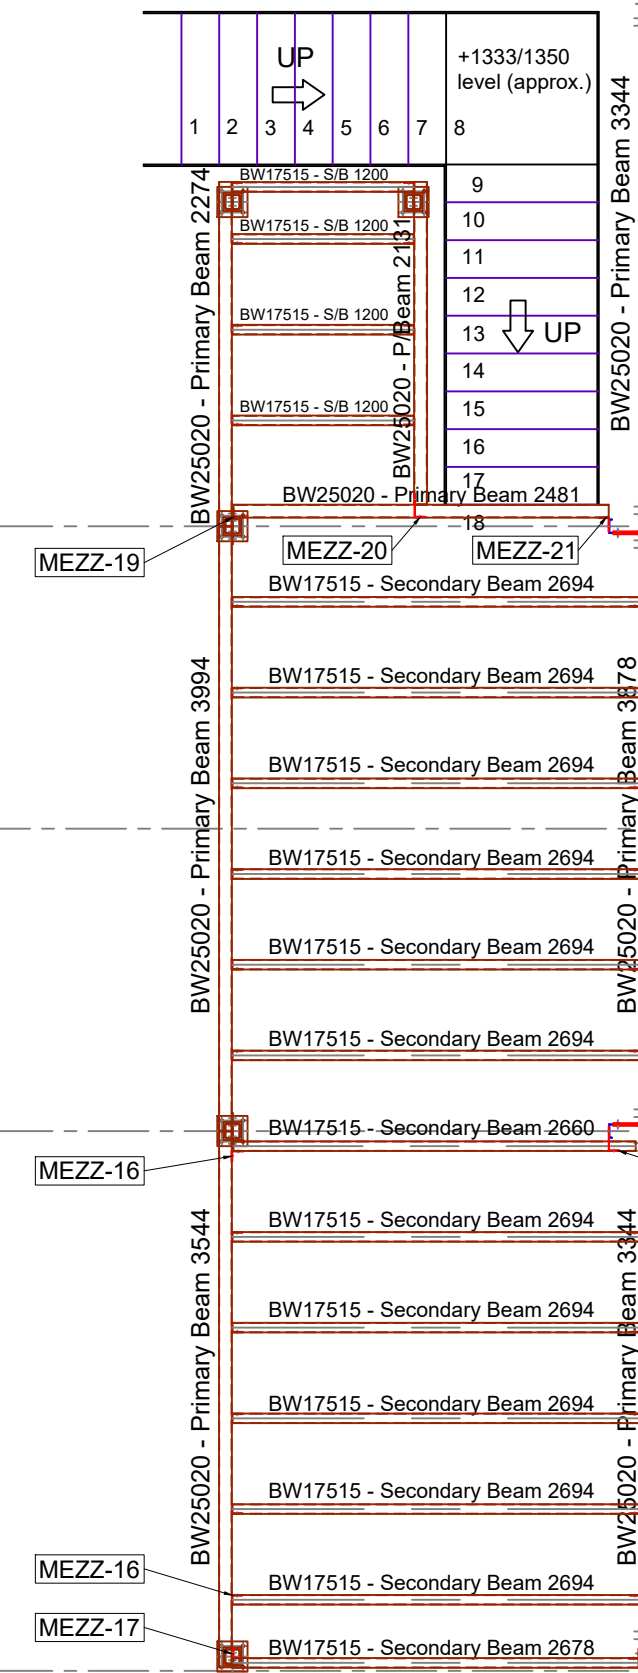

PLANNING ISSUE

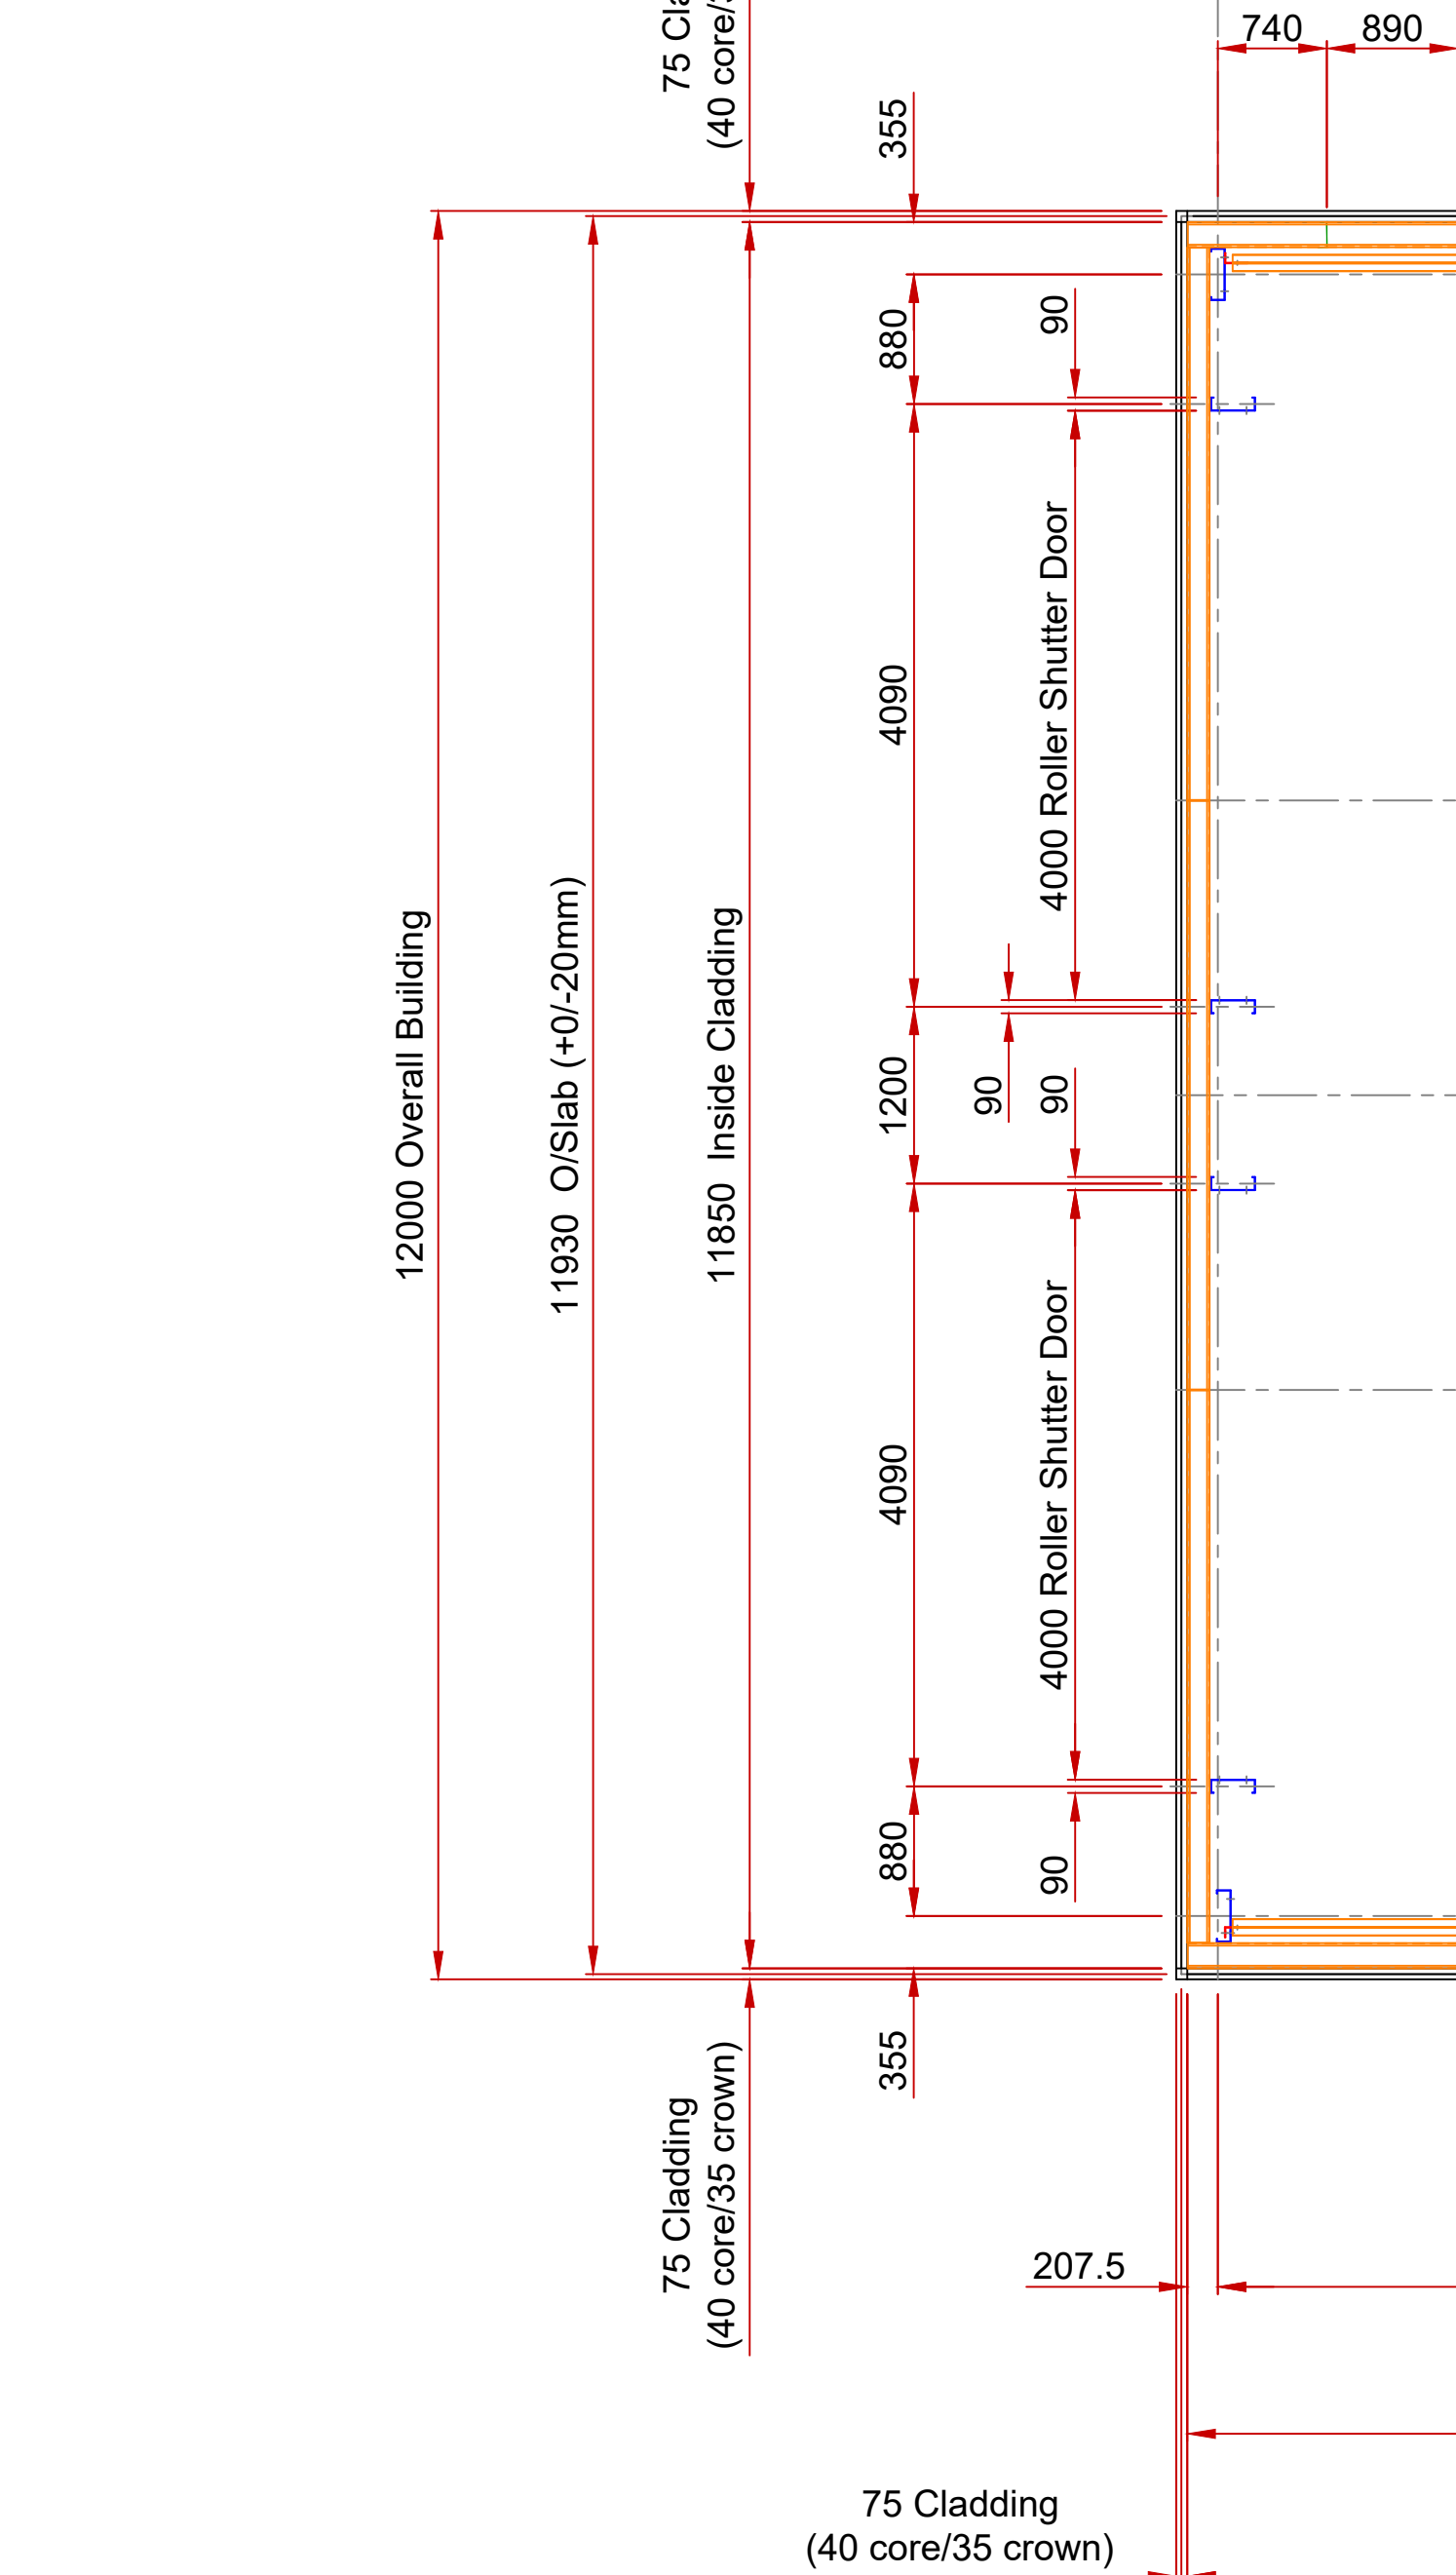

CLIENT
Grange Travel Coach Hire Ltd

DRAWINGS PREPARED BY:
www.bigswear-engineering.co.uk
 Tel: 01594 530376 / 07788 845280
 email: design@bigswear-engineering.co.uk

CHECKED
DRAWN BY: B. Leder

SCALE
1:50 @ A1

REFERENCE DOC:

DRG NO:	MID-494-02A
---------	-------------

REV: B