




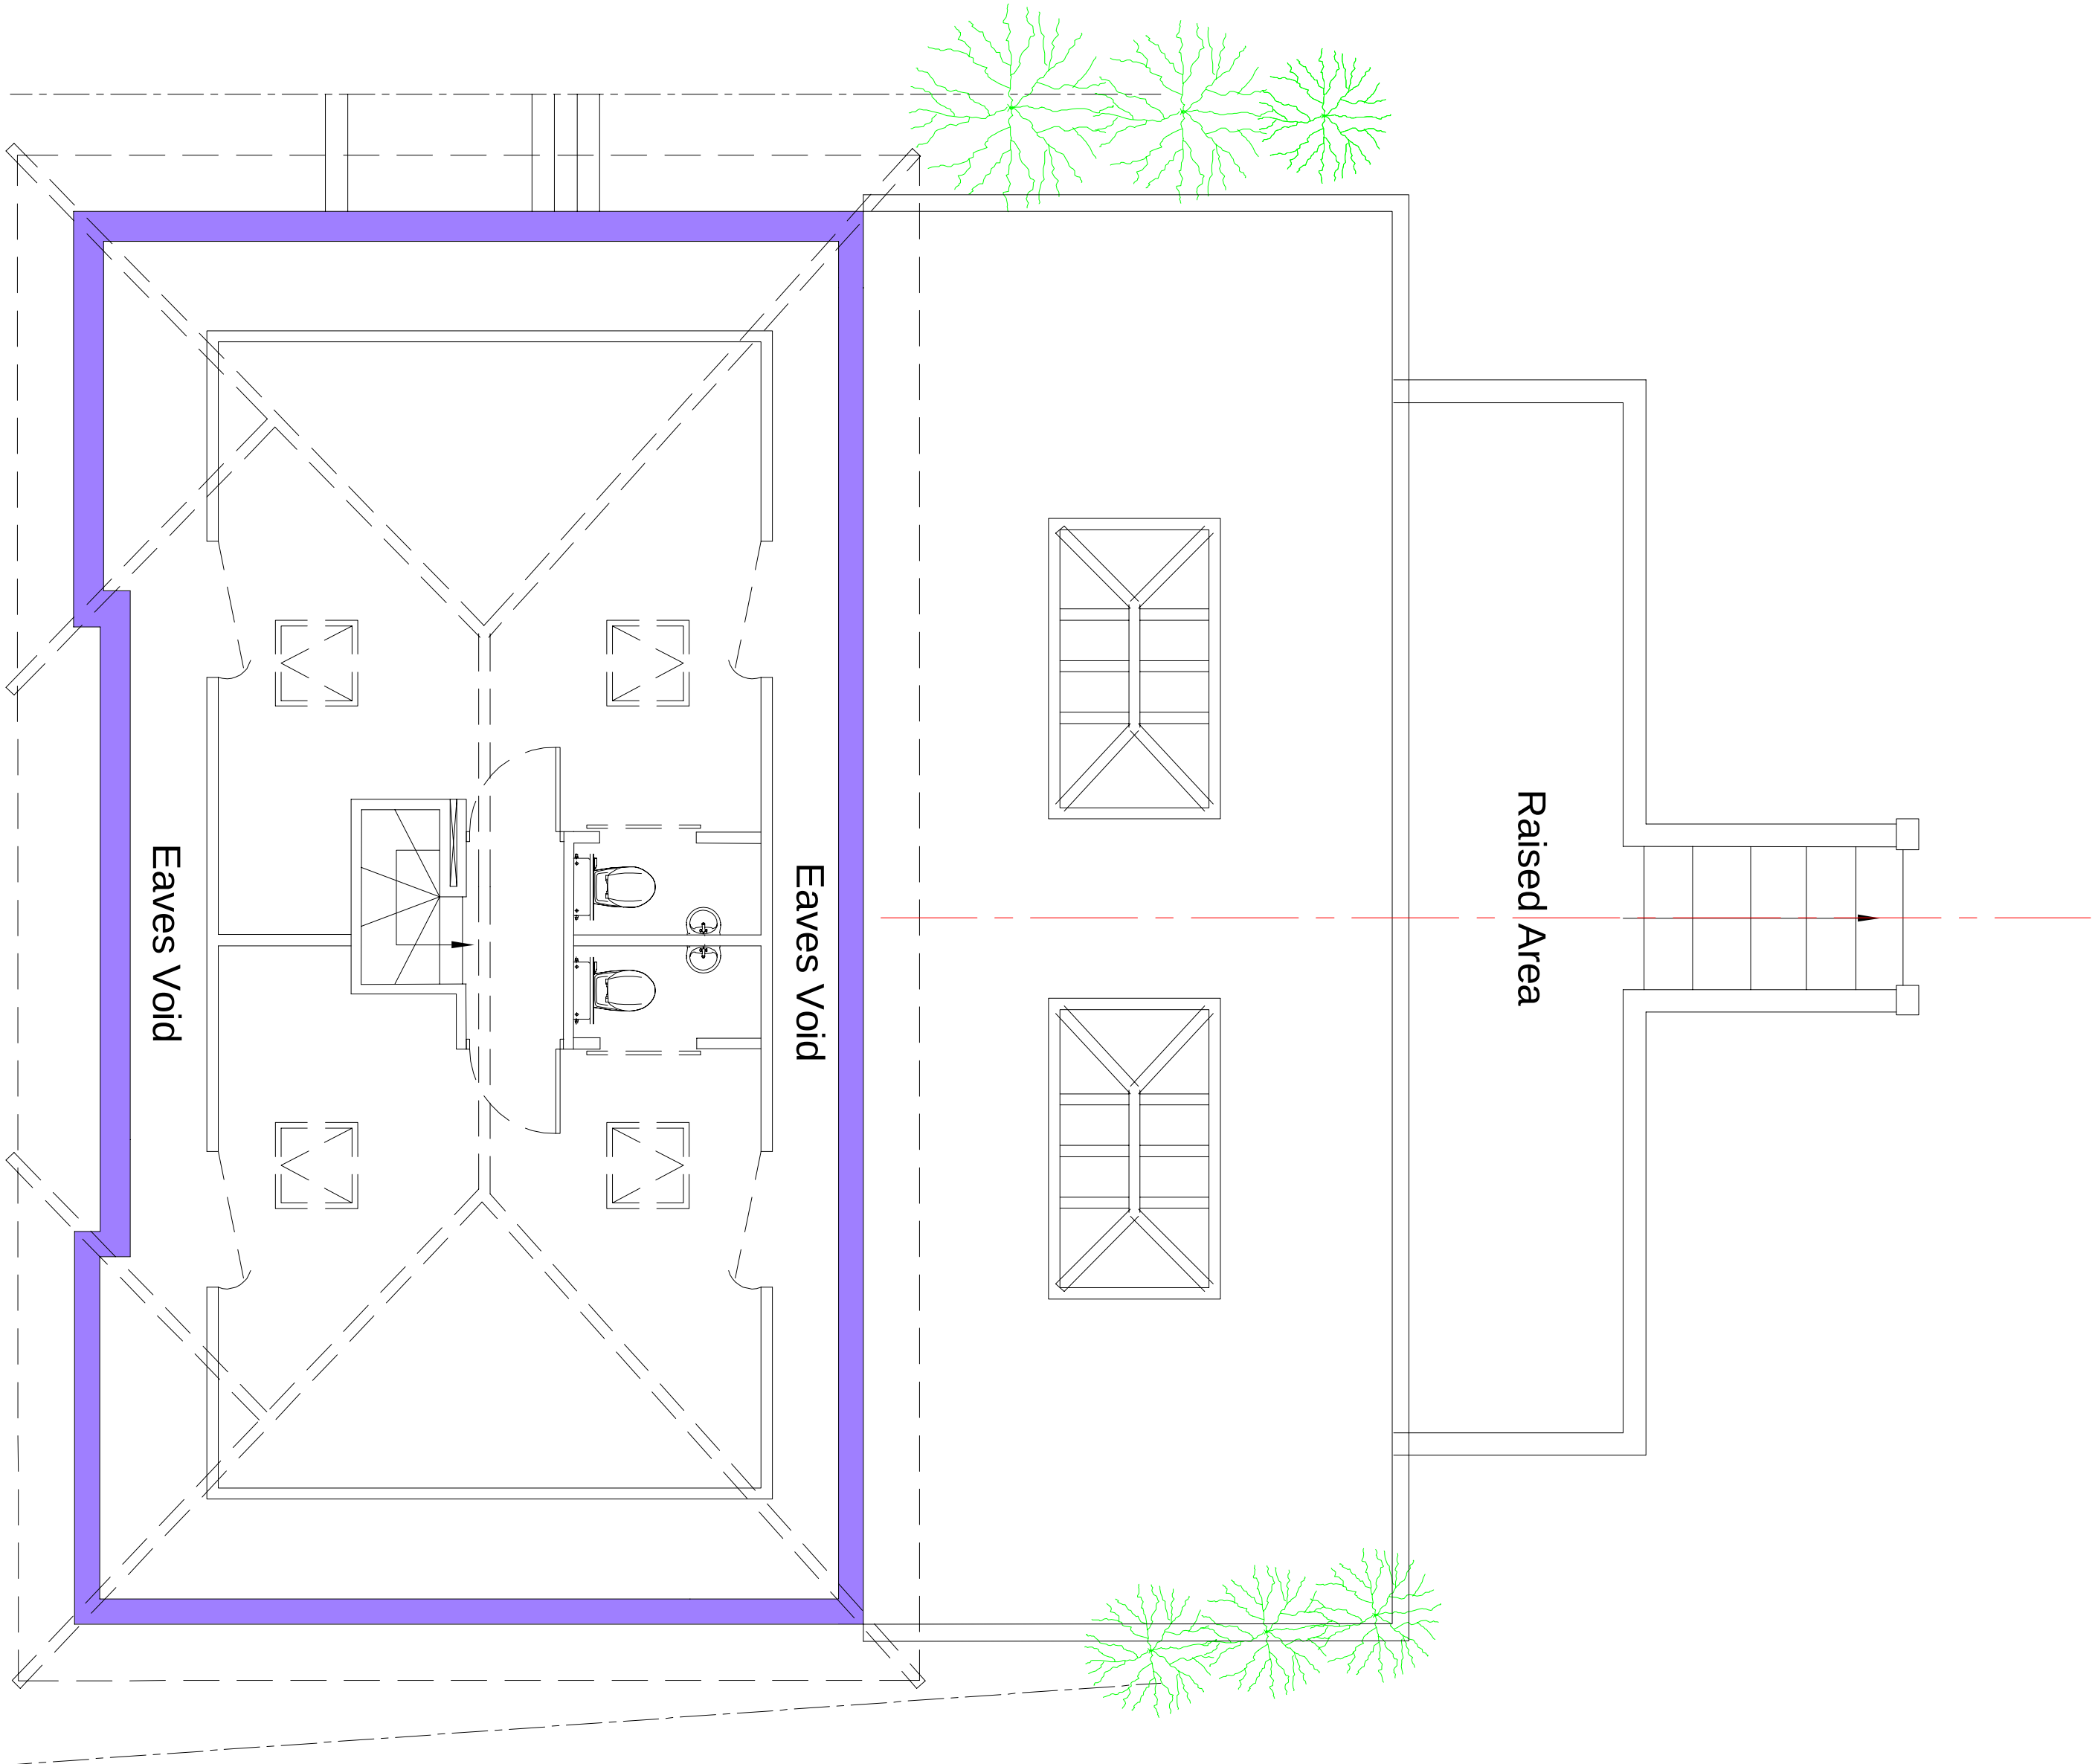

Proposed Loft Plan

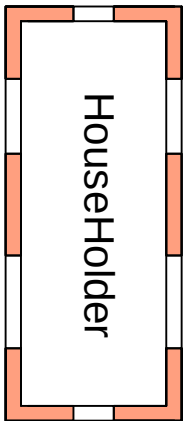

PI	ISSUED TO PLANNING				
Rev		Date			

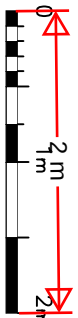

9A THE PINNACLE - 180 HIGH ROAD, CHADWELL HEATH - ROMFORD - RM6 6PN
07940121222
www.ispl.uk

Job Title
12 Old Road East
Gravesend DA12 1NQ

Drawing Title
Proposed Plans

Scale	1:50 @ A1	Dec 24	Draw No.	Rev
Job No.	51-1000-989	S15	P1	