


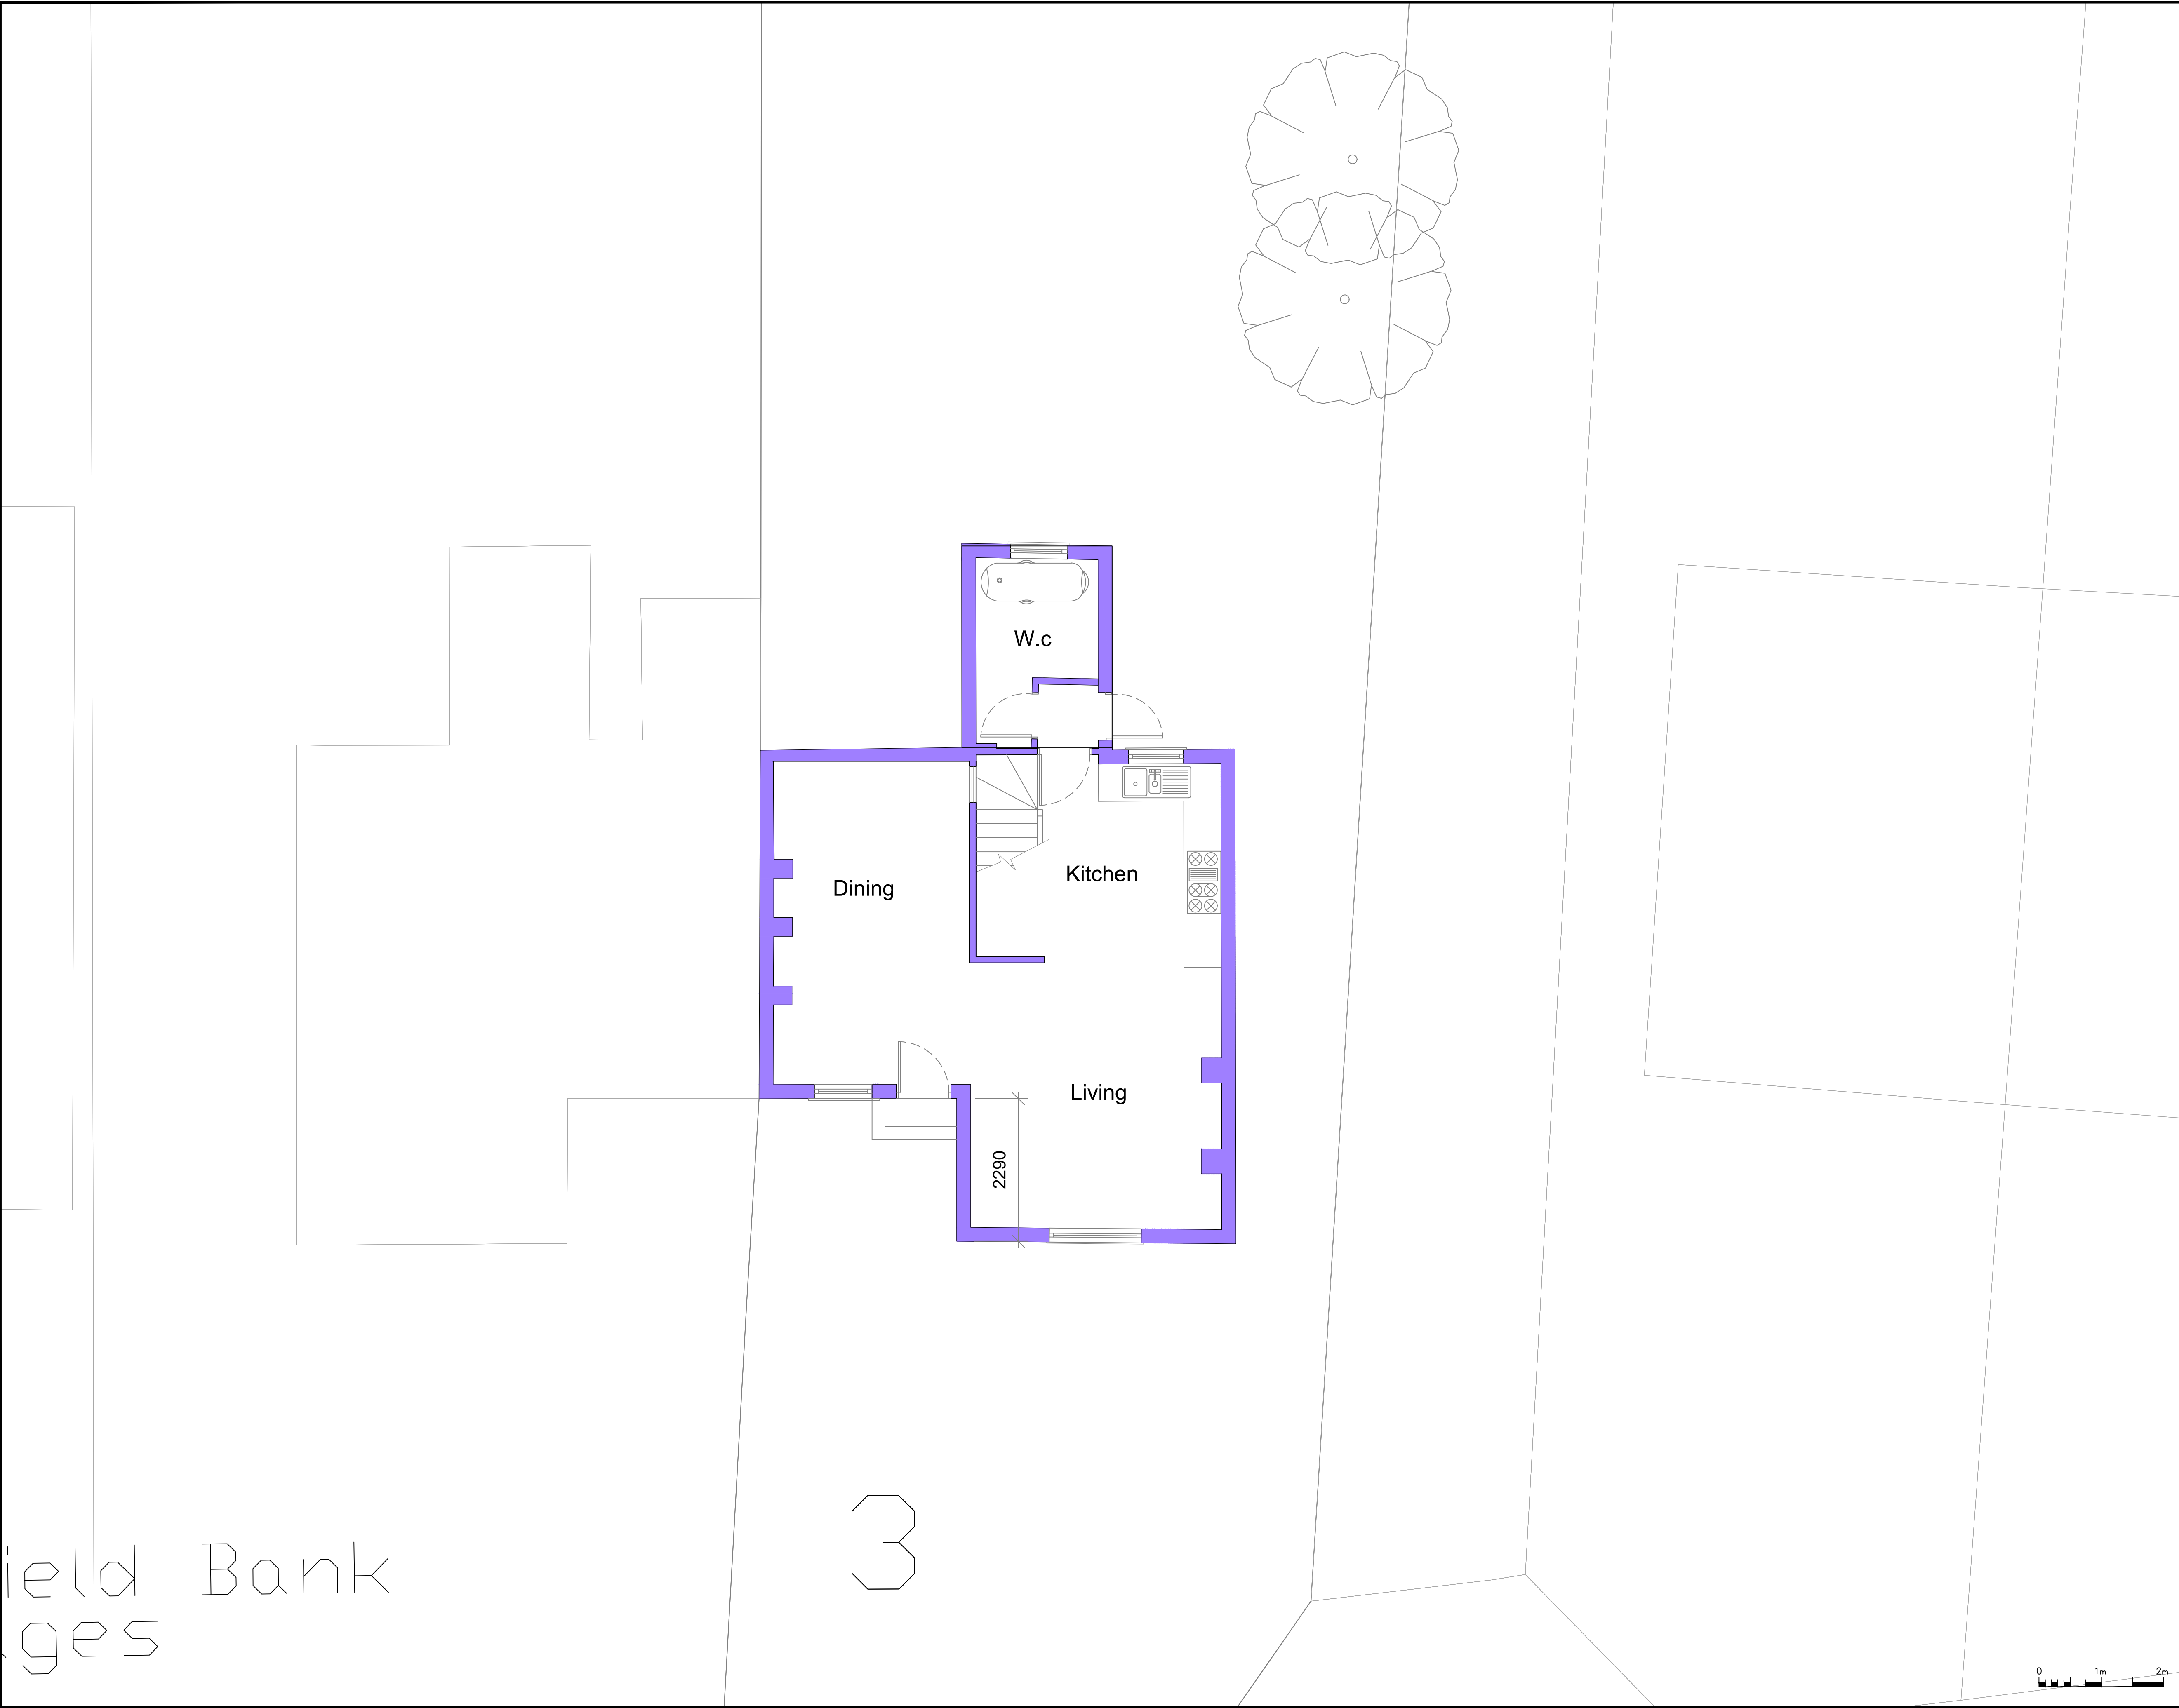

1. THIS DRAWING MUST BE READ INCONJUNCTION WITH ALL OTHER
RELVANT SPECIFICATIONS AND DRAWINGS

P1	ISSUED TO PLANNING	01.x.x		
Rev		Date		

**IMPERIAL**
STRUCTURAL

9A THE PINNACLE - 160 HIGH ROAD, CHADWELL HEATH - ROMFORD - RM6 6PN
07940121222
www.ispl.uk

Job Title
**3 Wingfiled Bank Cottages
Springfield Road Northfleet
DA11 8HT**

Drawing Title
Existing Ground Floor

Scale 1:50 @ A1	Date JULY `26		
Job No. 51-1000-989	Dwg No. S04	Rev P1	