


General Notes

- Scale for planning purposes only
- Work to figured dimensions only.
- All dimensions are in millimetres (mm) and levels in metres (m).

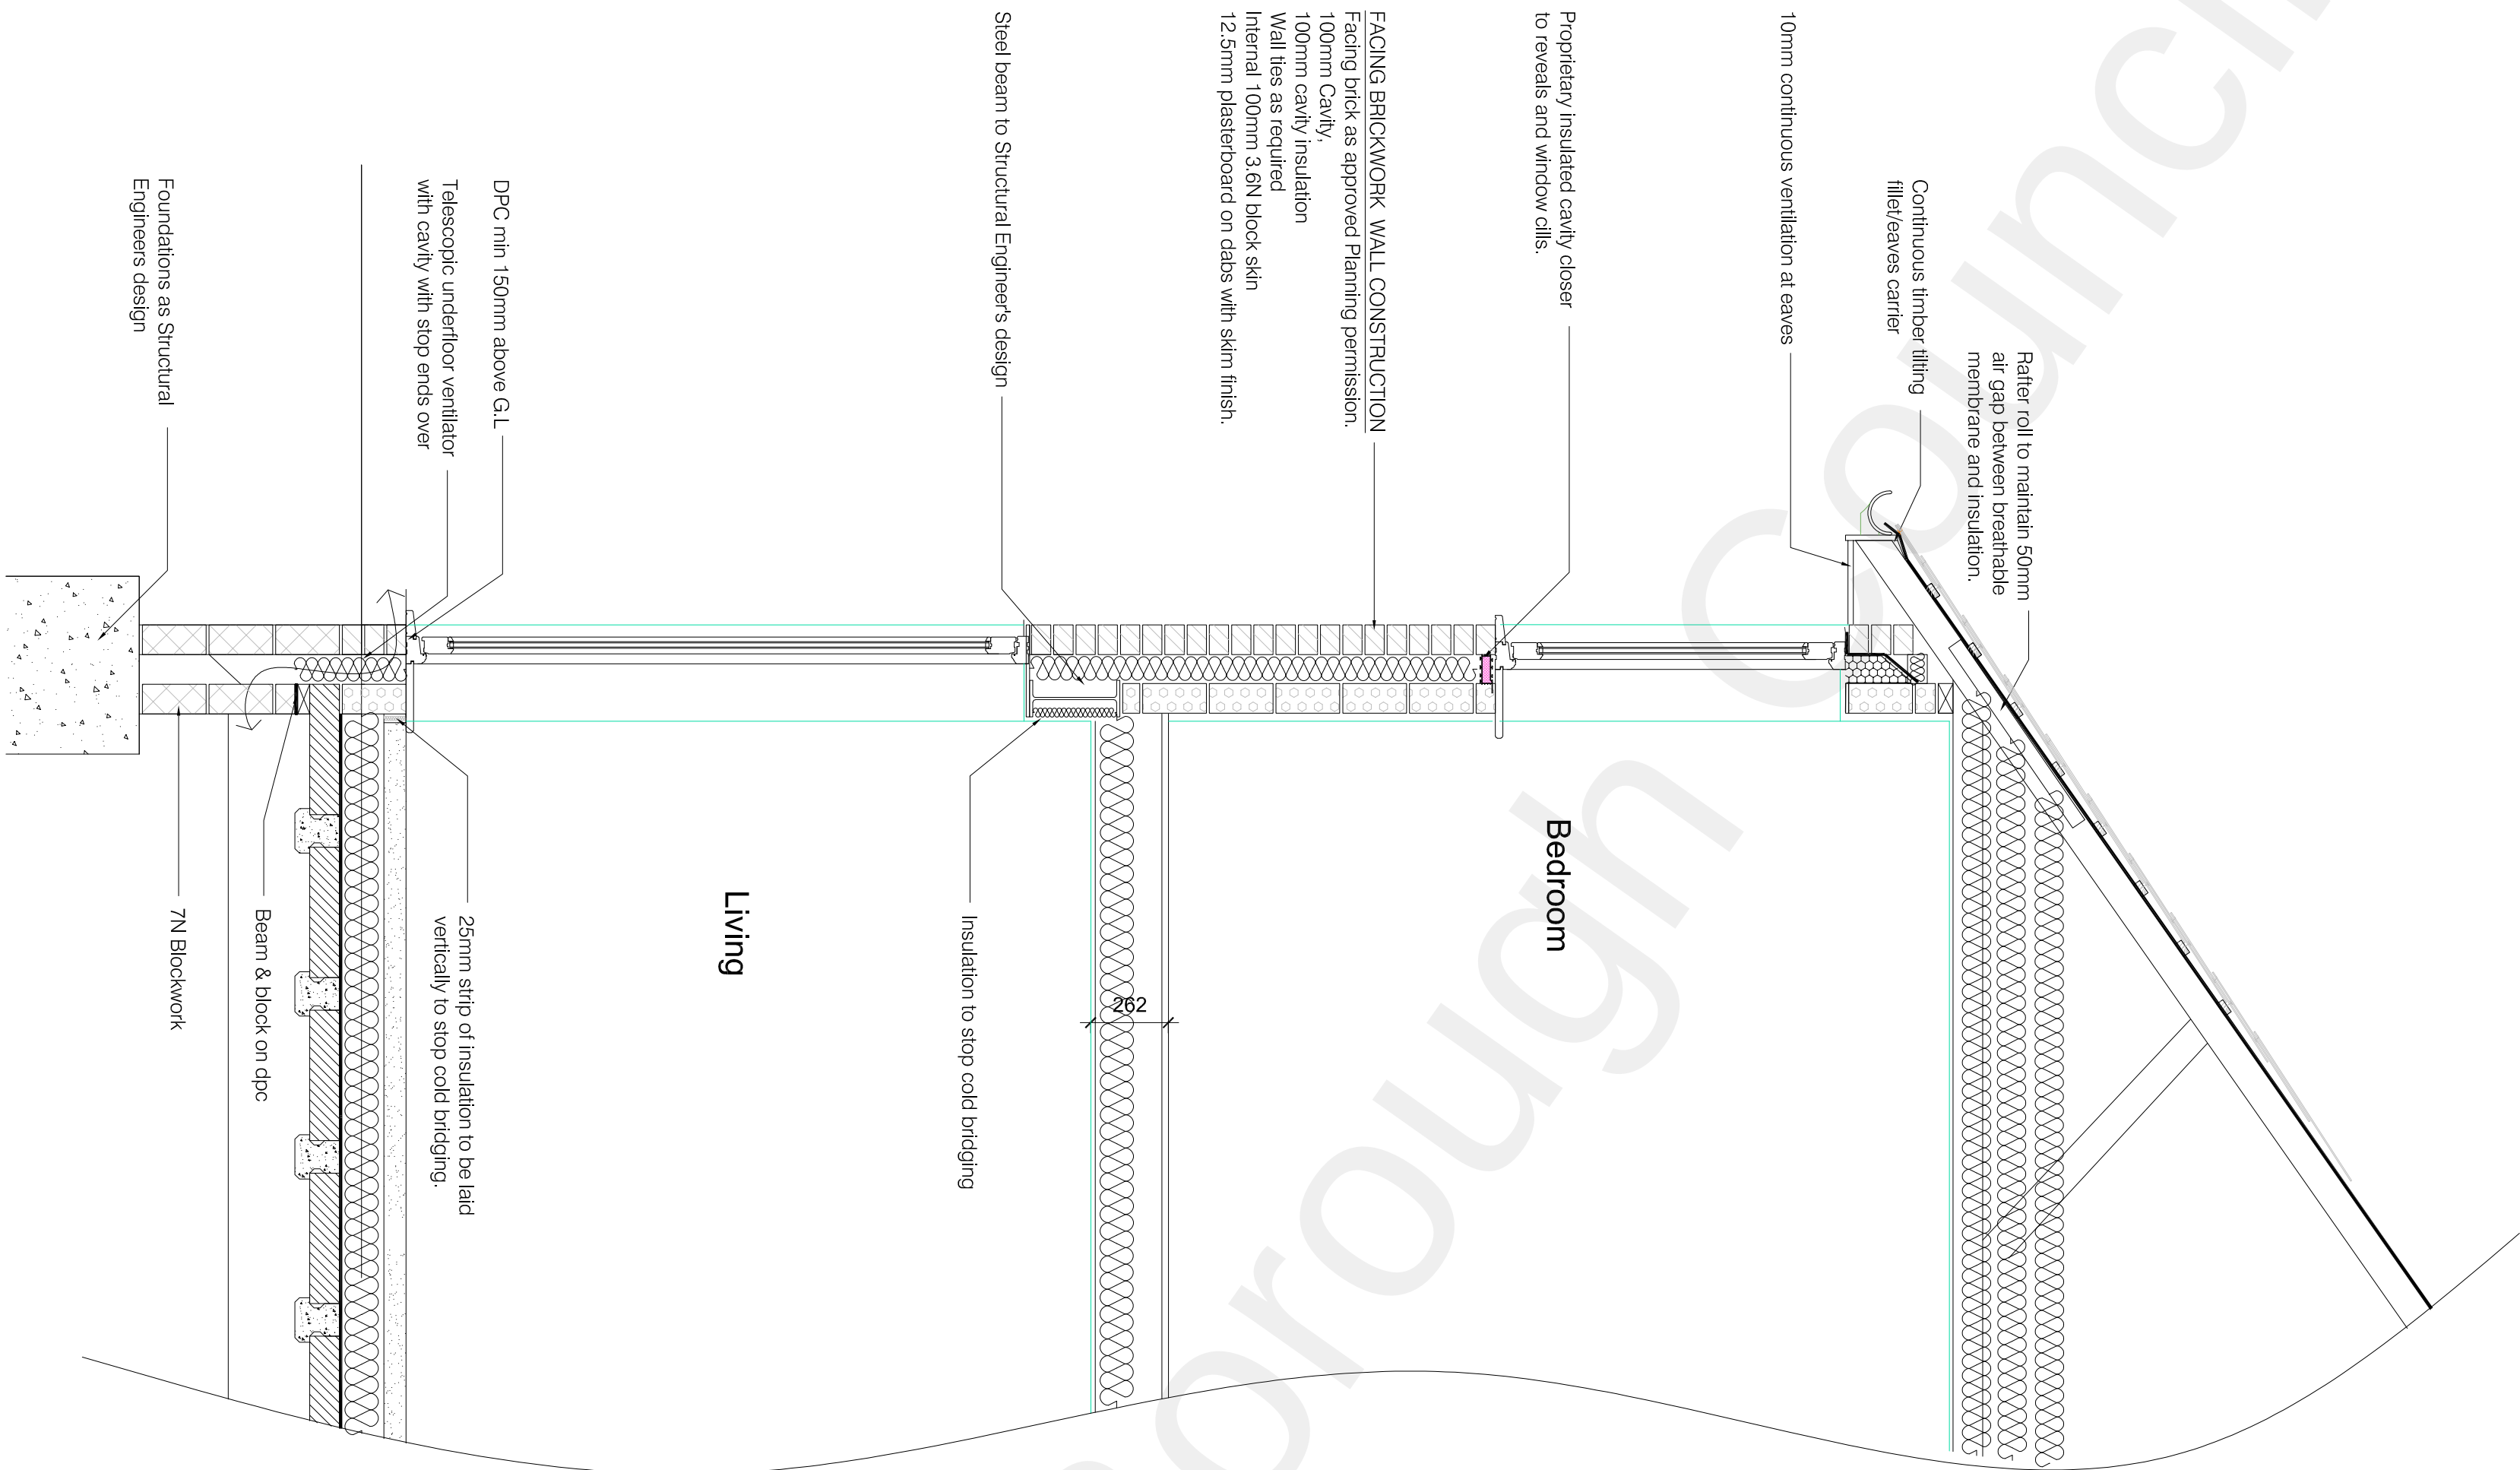

Section A-A

-	Issued	-		
Rev.	Notes	Date	By	Chkd

PRELIMINARY

Client:
Mr. & Mrs. Lye

Project:
23B Lyndhurst Way
Istead Rise
Kent. DA13 9EN

Drawing Title:
Section A-A

Scale: 1:20	@ A1	Date: Jul '21	Drawn: AG	Chk'd:
Job No:	Dwg No:	03	Rev:	