


ARTIFICIAL GRASS PITCH (AGP) PROPOSAL

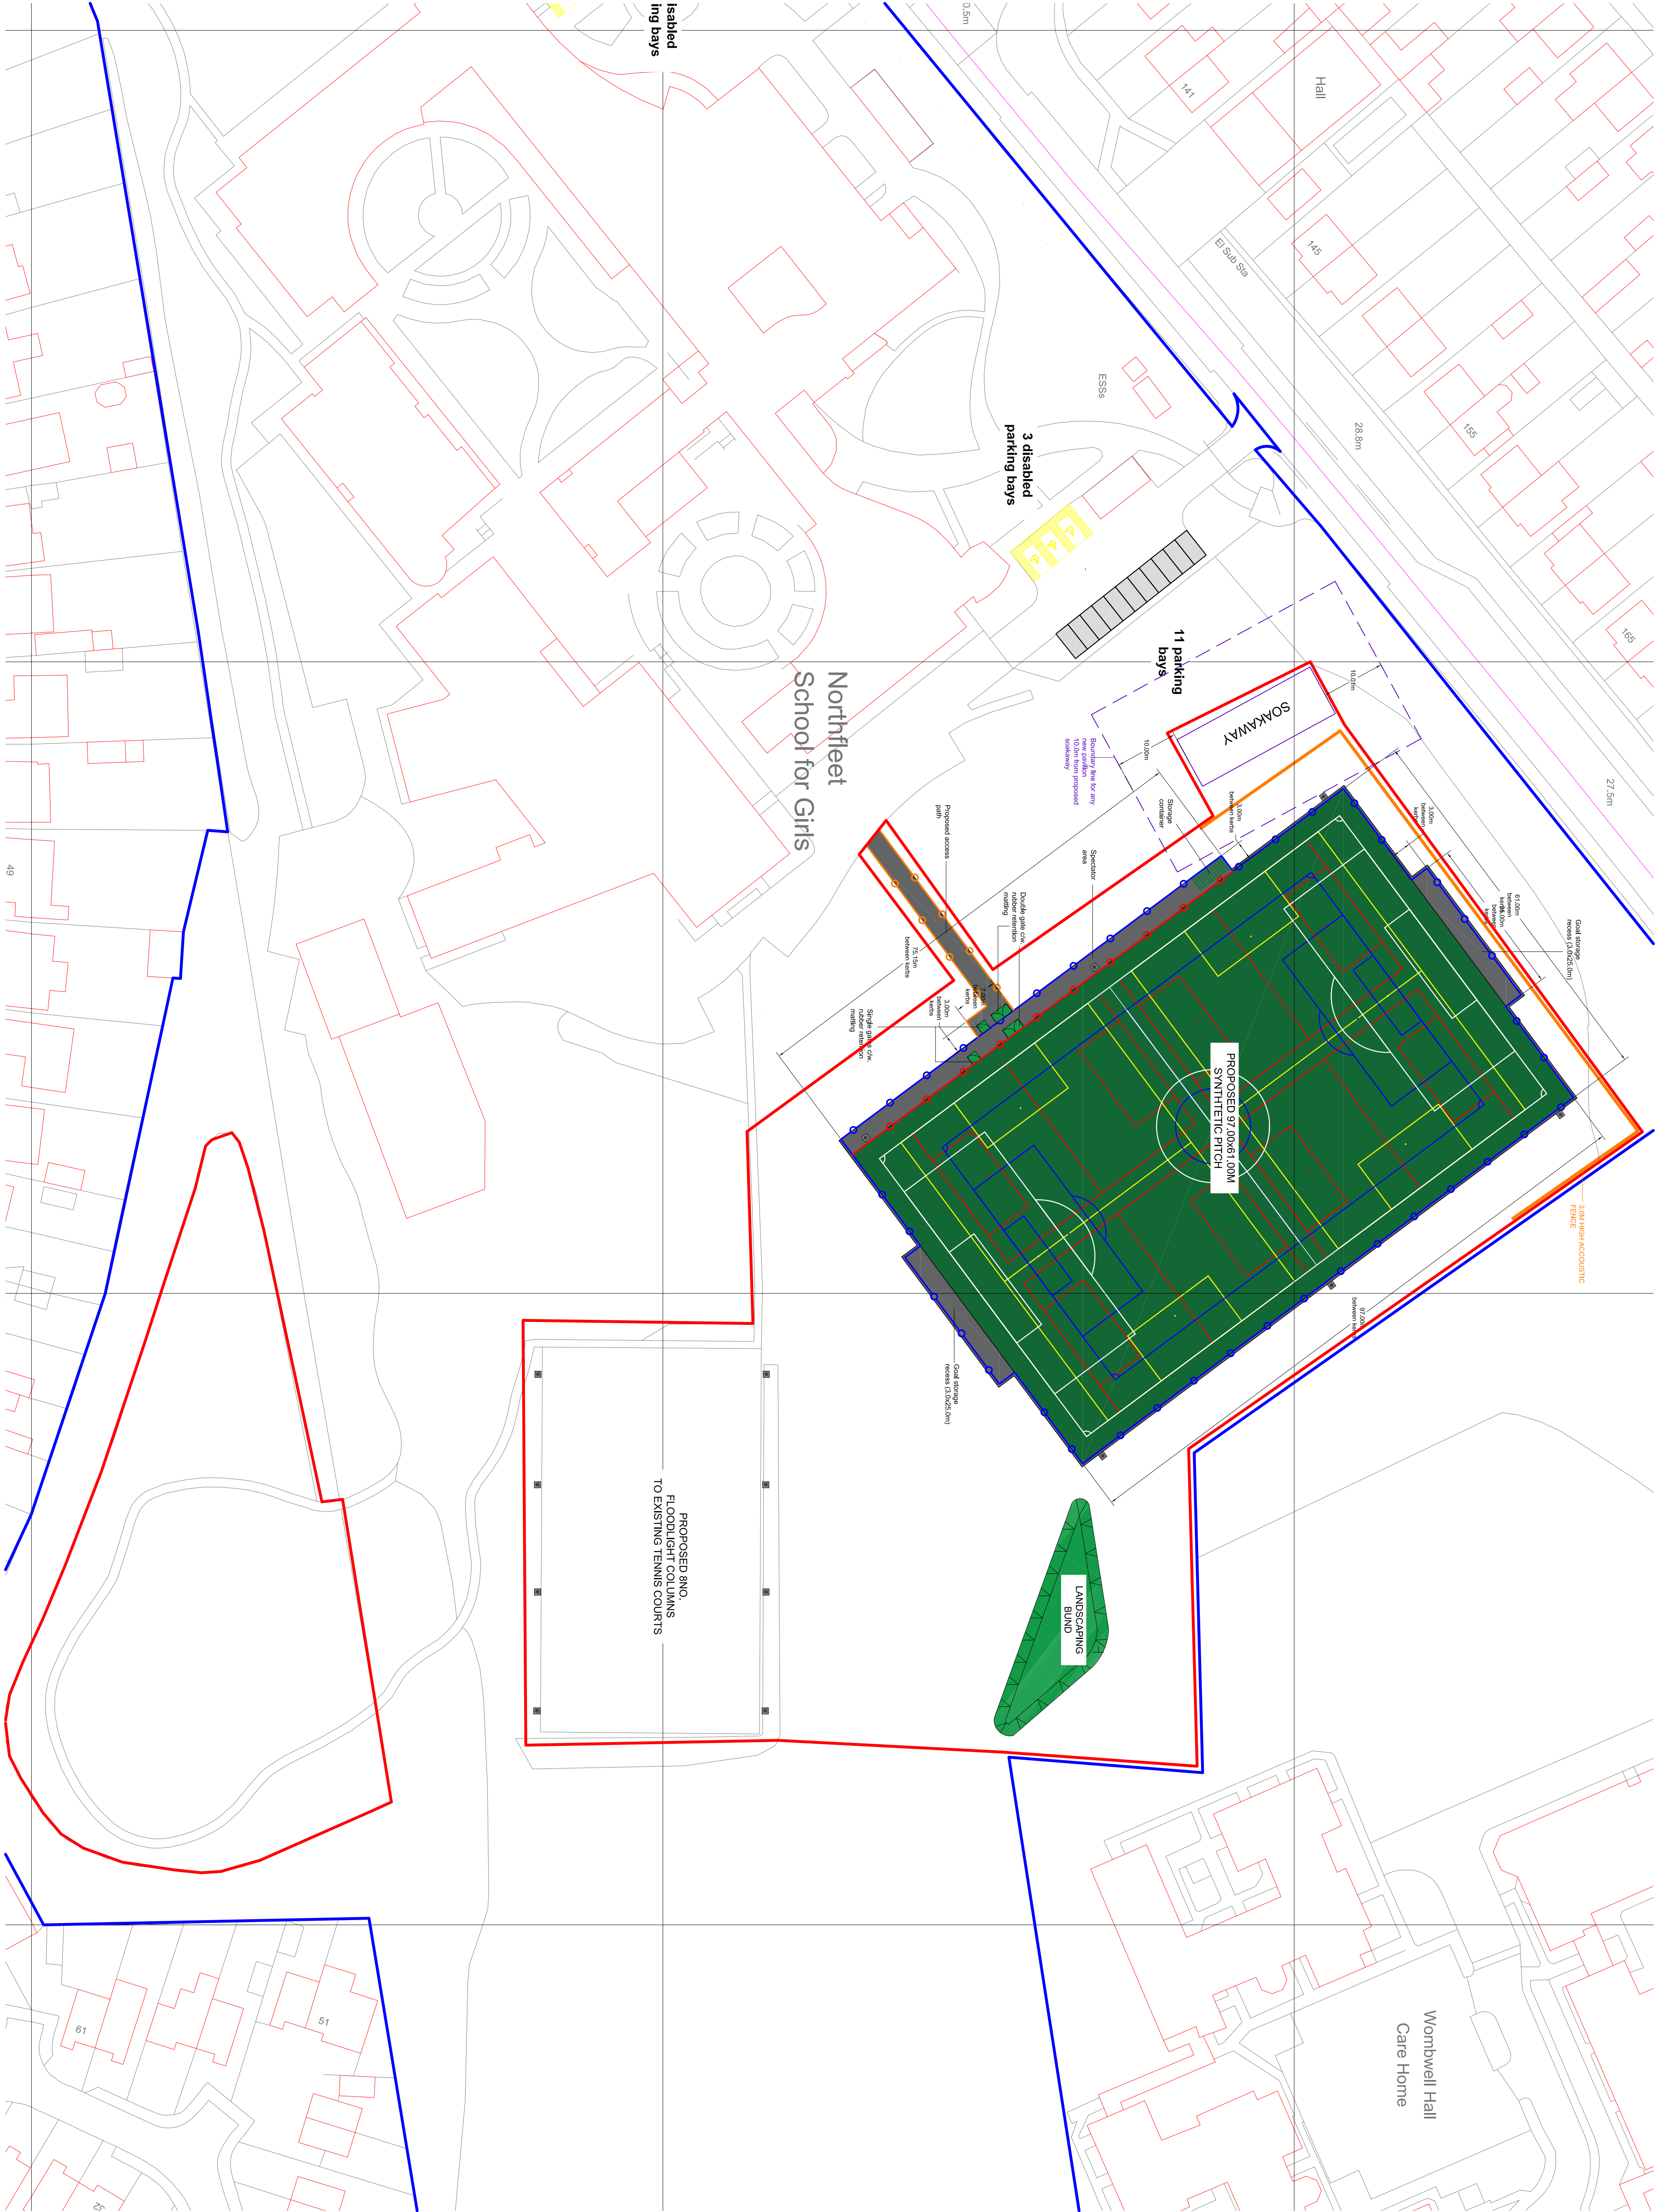

NO GUARANTEE CAN BE GIVEN THAT ALL SERVICES HAVE BEEN SHOWN ON THE DRAWINGS.


NO GUARANTEE CAN BE GIVEN TO THE ACCURACY AND COMPLETENESS OF ANY SERVICE PROVIDED INFORMATION SHOWN IN THIS DRAWING AND NO LIABILITY WILL BE ACCEPTED FOR ANY LOSSES THAT ARISE DUE TO A LACK OF ACCURACY IN ANY SERVICE PROVIDED RECORD INFORMATION.

RELEVANT SERVICE DRAWINGS SHOULD BE OBTAINED FROM APPROPRIATE SERVICE PROVIDERS AND USED IN CONJUNCTION WITH THIS DRAWING.

REFERENCE SHOULD ALSO BE MADE TO HISTORICAL PLANS AND AS BUILT DRAWINGS.

THIS DRAWING IS COPYRIGHT TO LABOSPORT LTD

- SYNTHETIC TURF SURFACE
- 1.2M HIGH SPECTATOR FENCING
- 4.5M HIGH PERIMETER FENCING
- DOUBLE GATE
- SINGLE GATE
- STORAGE CONTAINER AREA
- 300MM MOWING STRIP
- 6NO.FLOODLIGHTING COLUMNS TO AGP
- 8NO.FLOODLIGHTING COLUMNS TO EXISTING TENNIS COURTS
- INDICATIVE LANDSCAPING BUND
- 3.0M HIGH ACCOUSTIC FENCE

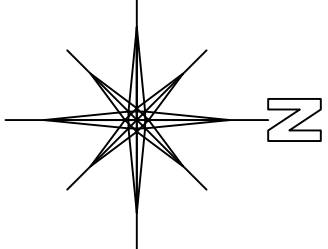

USED/REV

REVISION	DATE
C	30.09.2023
B	17.04.2023
A	24.10.2021



LABOSPORT LTD
Unit 3, Arcus Way, 1201000, Northfleet, ME15 8BW
www.labosport.com
Tel: 01113 5961 7000
info@labosport.co.uk

AUTHOR	NORTHFLEET SCHOOL
CLIENT	ARTIFICIAL GRASS PITCH (AGP) DEVELOPMENT
PROJECT	PROPOSED BLOCK PLAN
DRAWING	01

DATE	05.10.2024	24-004(G-218481)_03
SCALE	1:500	