



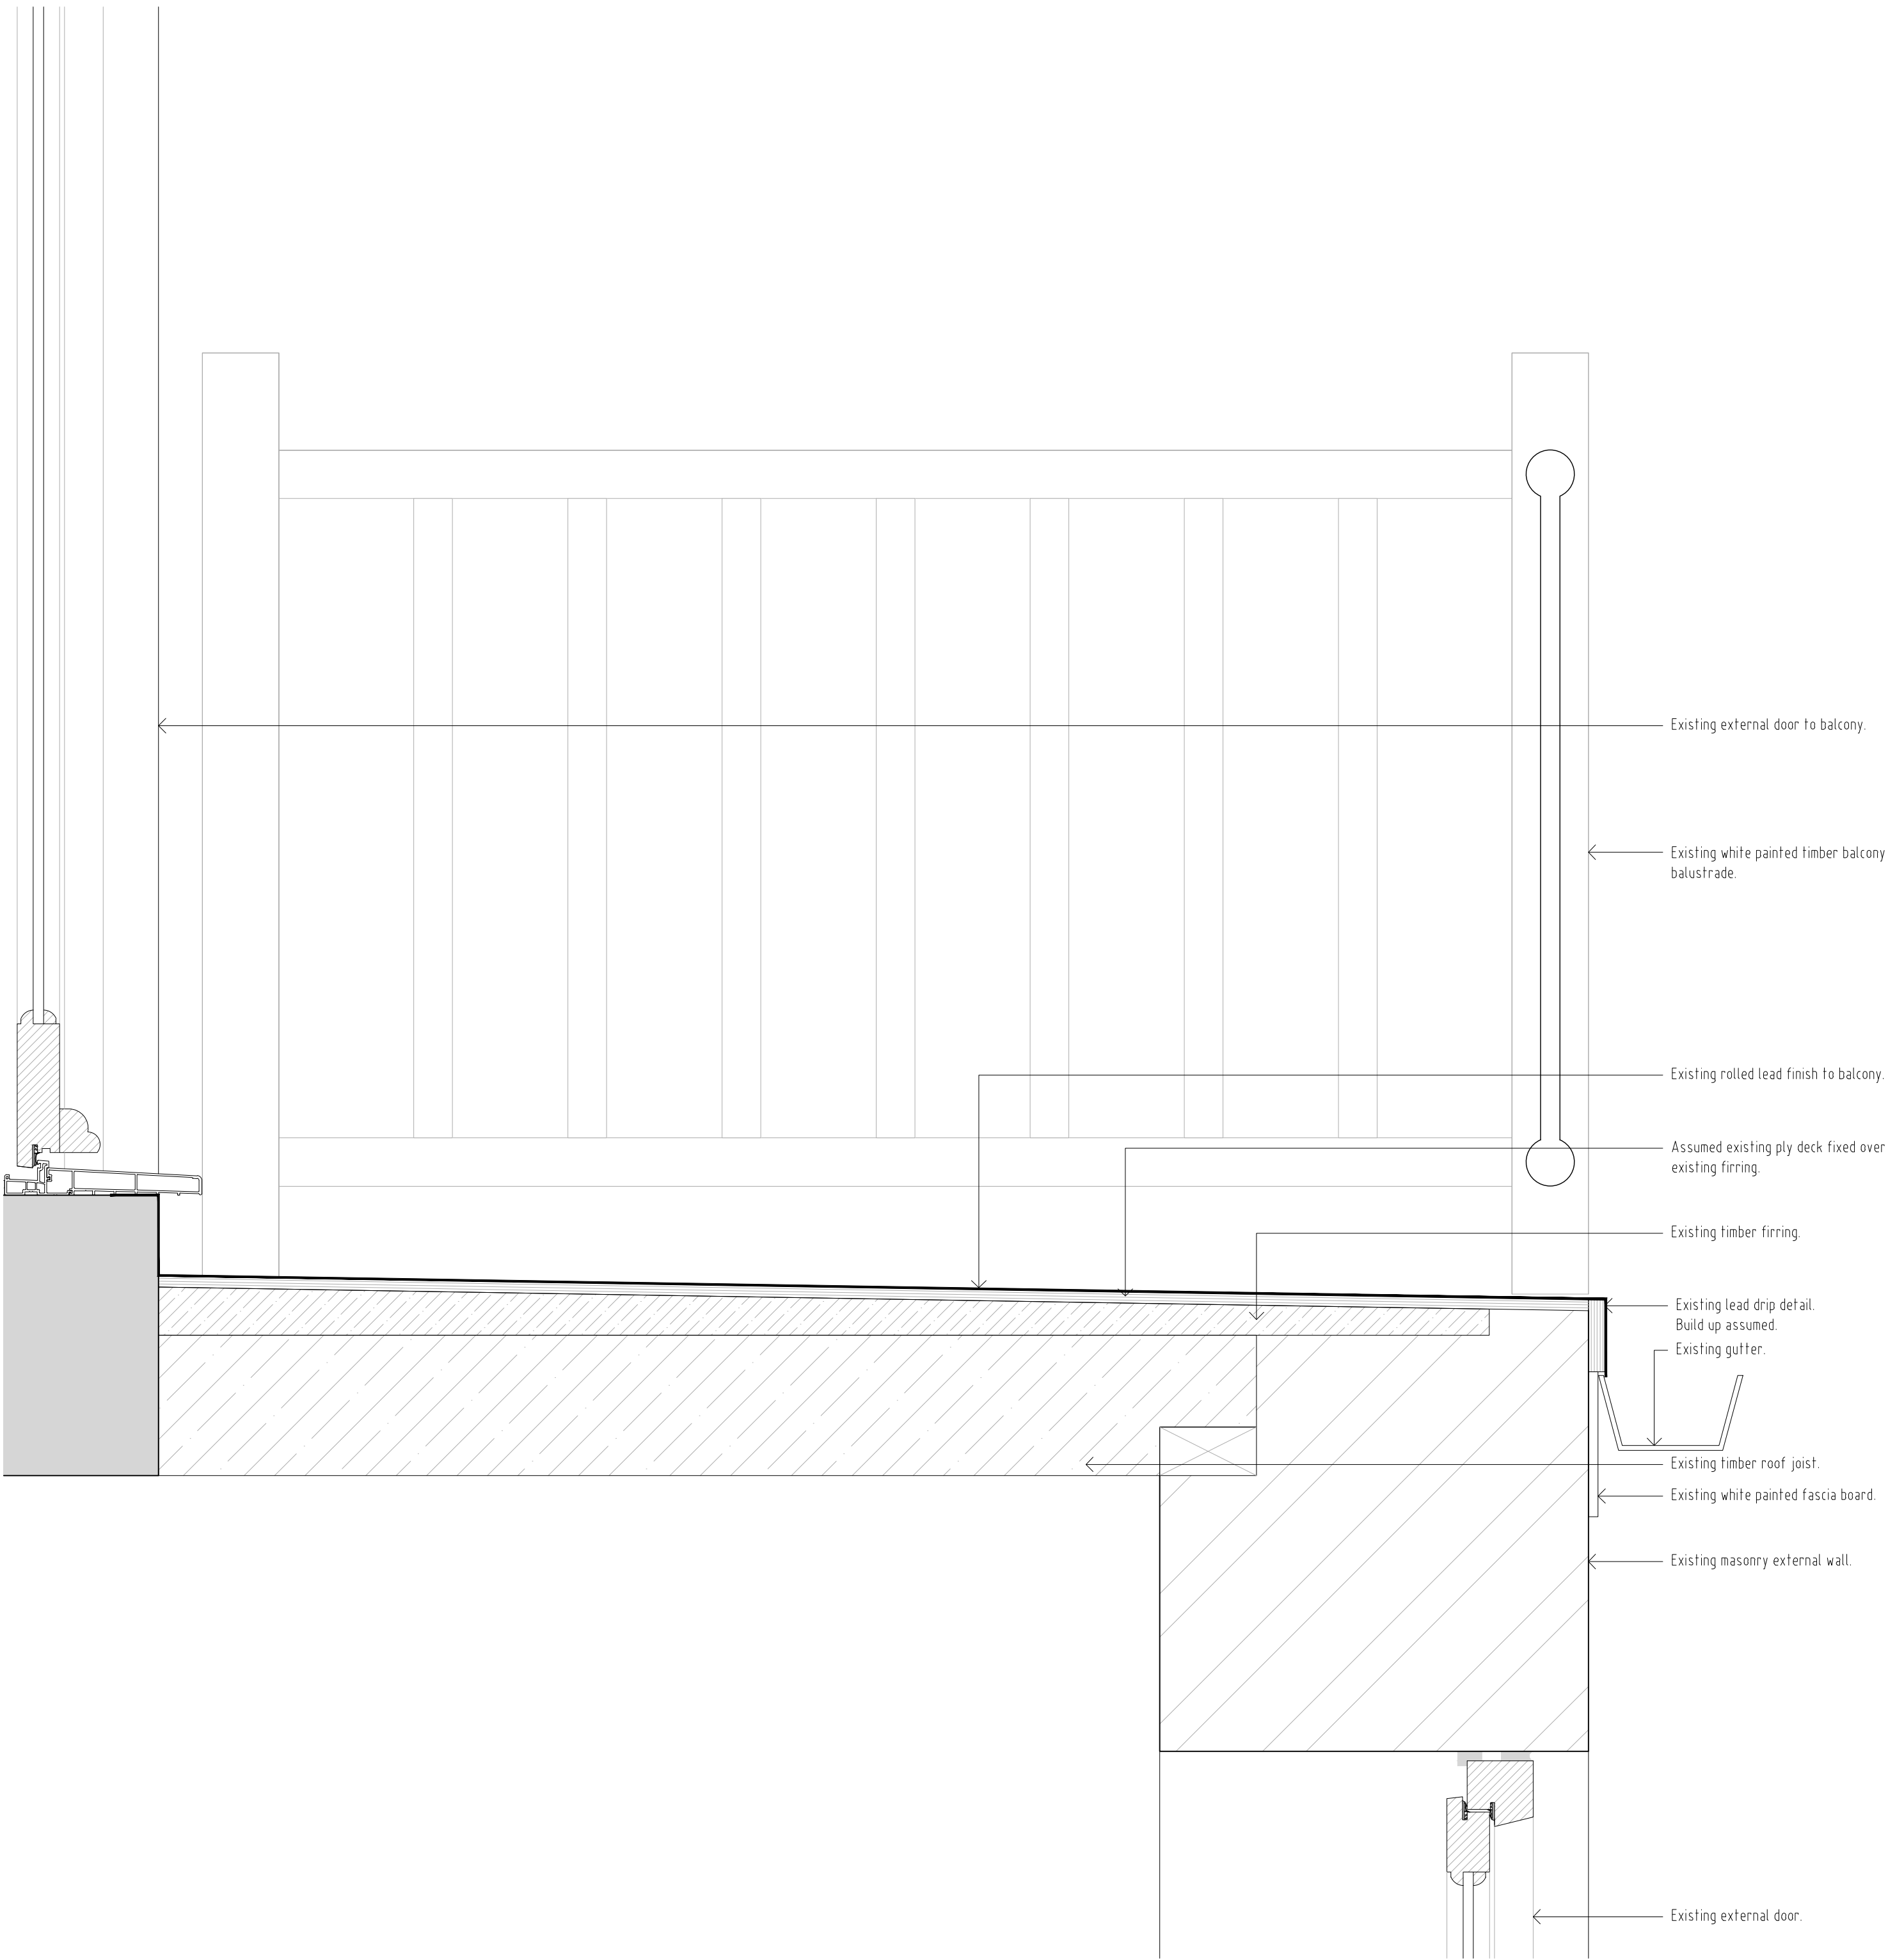

Existing Boathouse Balcony Section Detail

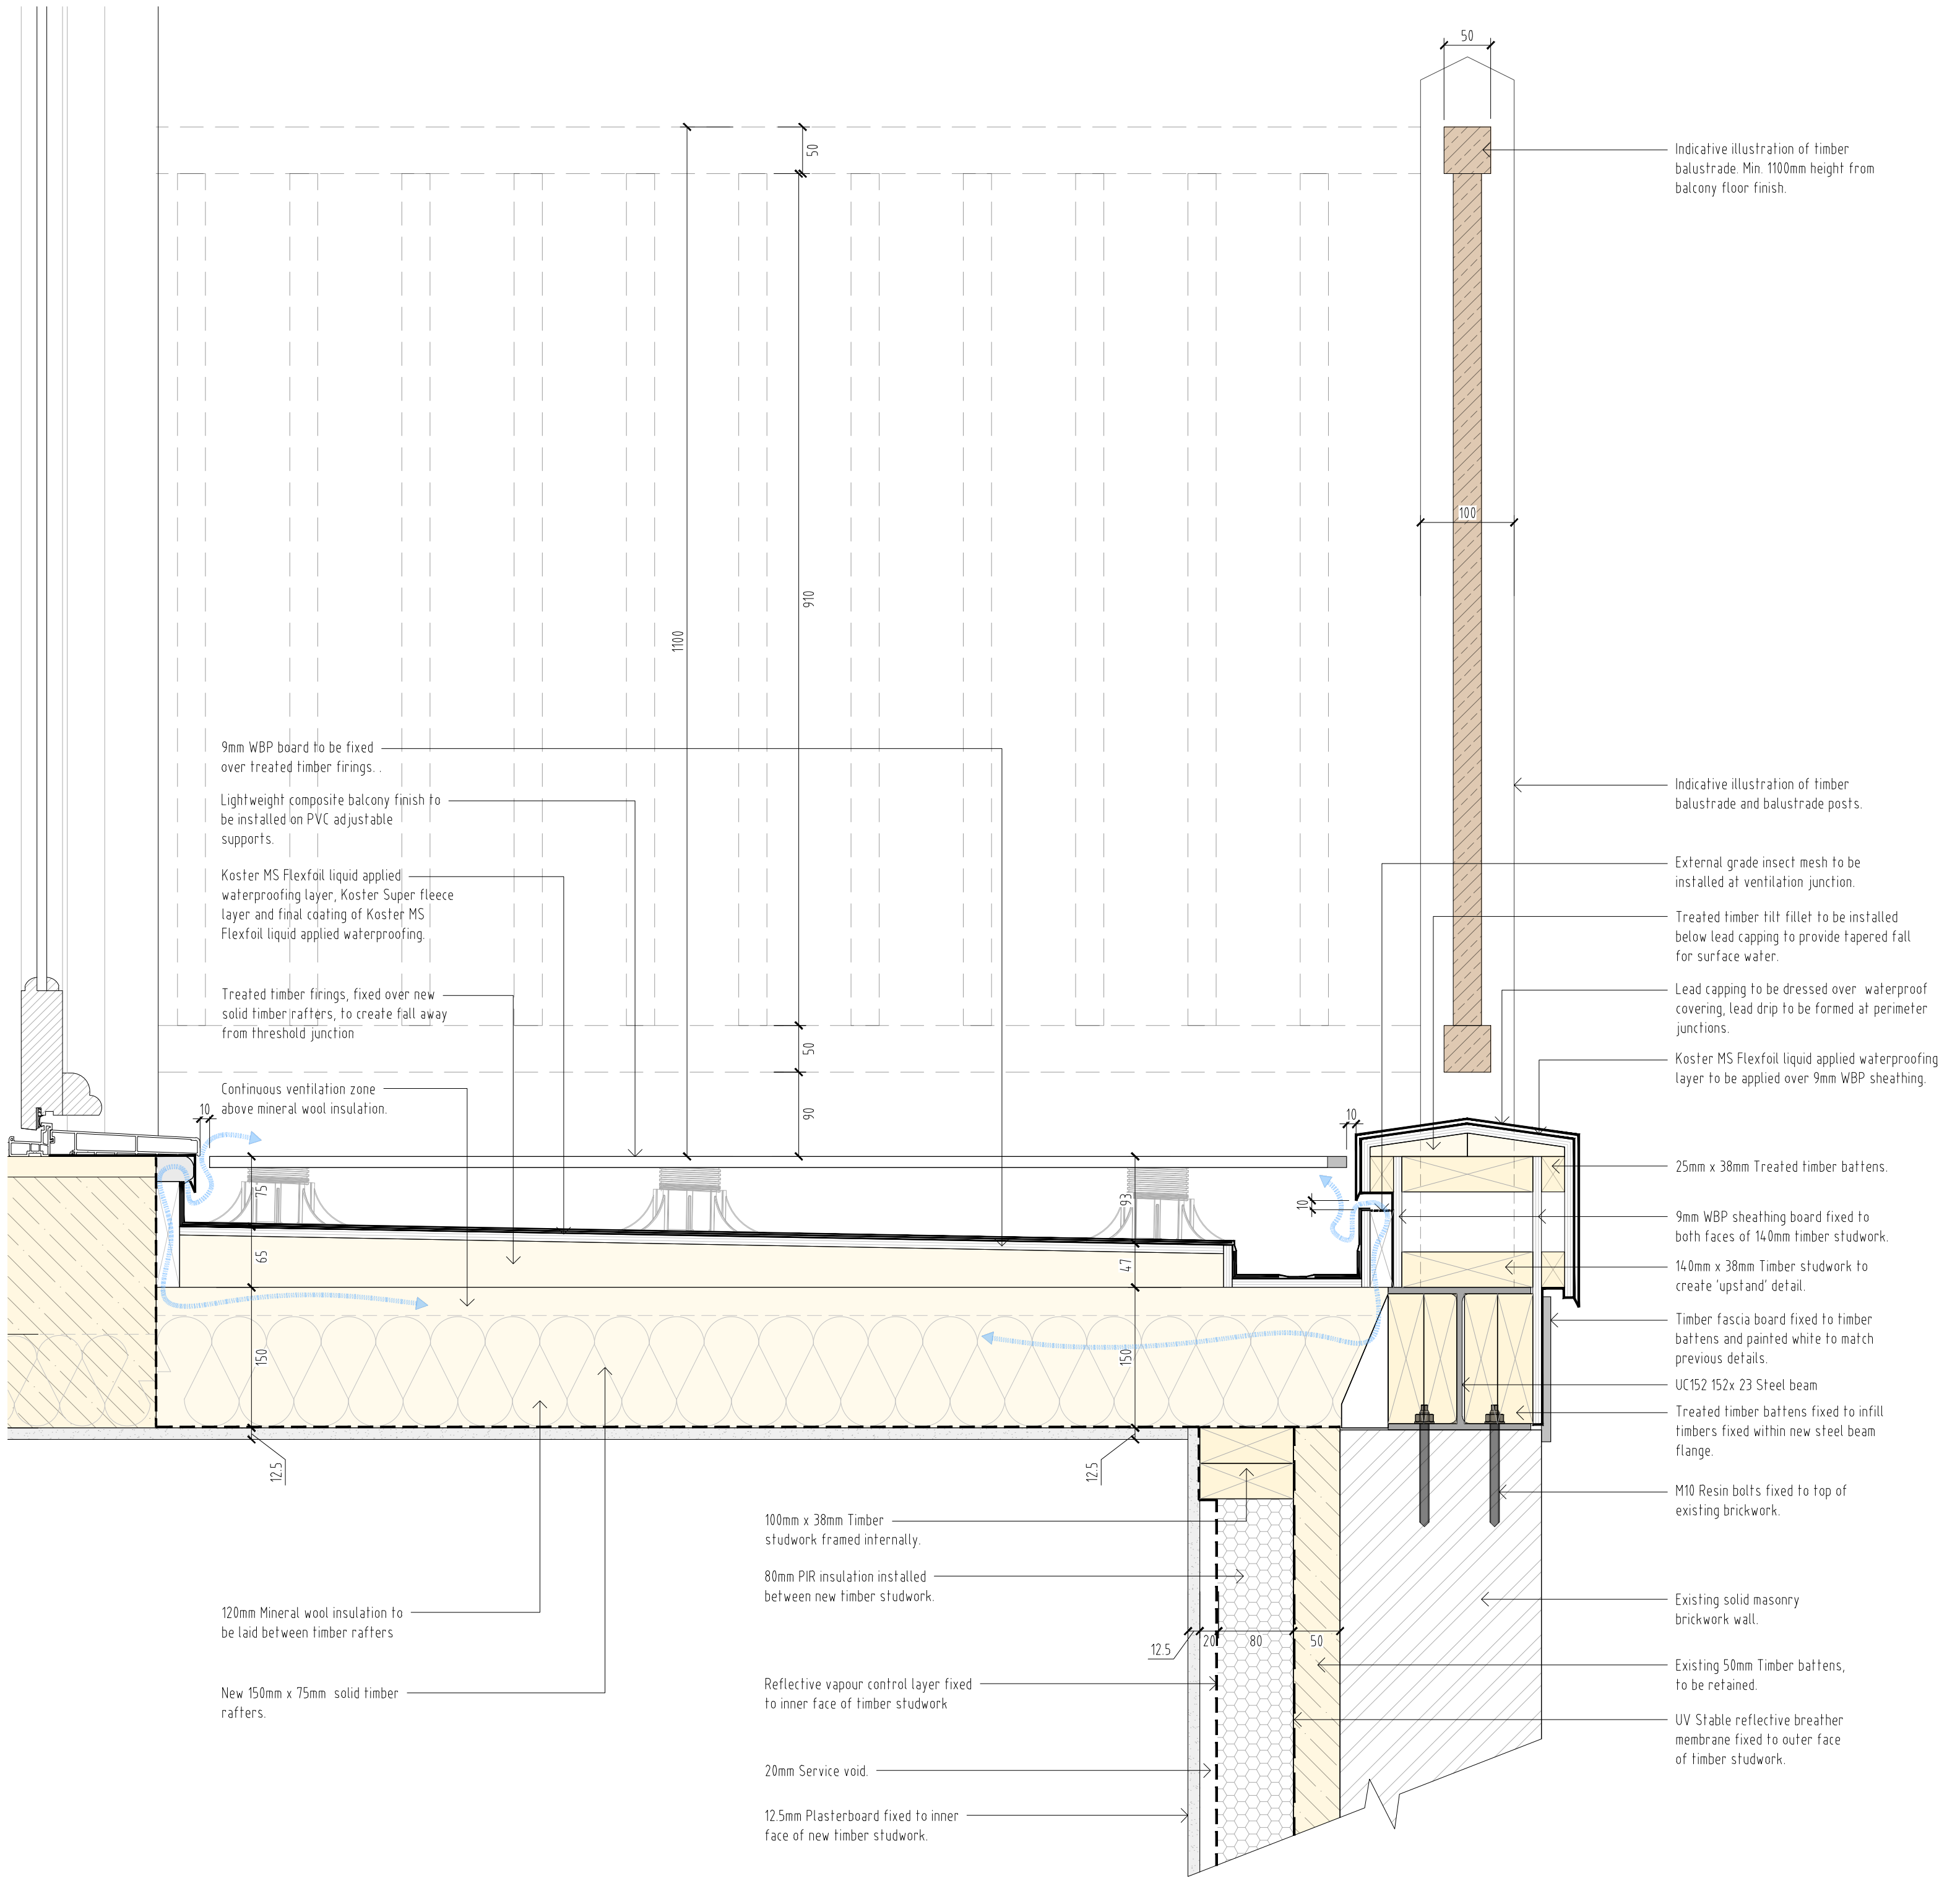

Proposed Boathouse Balcony Section Detail



DO NOT SCALE FROM THIS DRAWING - REPORT ANY DISCREPANCIES TO DESIGNER PRIOR TO COMMENCING WORKS

ALL DIMENSIONS TO BE VERIFIED BY THE CONTRACTOR ON SITE

THIS DRAWING REMAINS THE COPYRIGHT OF
TURNER JACKSON + DAY ASSOCIATES
AND CANNOT BE REPRODUCED WITHOUT WRITTEN CONSENT

REV	DESCRIPTION	DATE	BY	CHKD

client details
Custom House (Gravesend) Limited.

project details
Custom House
The Terrace, Gravesend, DA12 2BW

drawing title
Existing & Proposed Boathouse Balcony

date scale drawn by checked by
Apr25 1:5@A1 NS

project no. drawing no. revision
1735 CON7.1

TURNER
JACKSON+DAY
ASSOCIATES

Radio House
Thanet Way, Whitstable
Kent CT15 3DX

t: 01227 261453
e: enquiries@tjda.co.uk
www.turnerjacksonday.co.uk