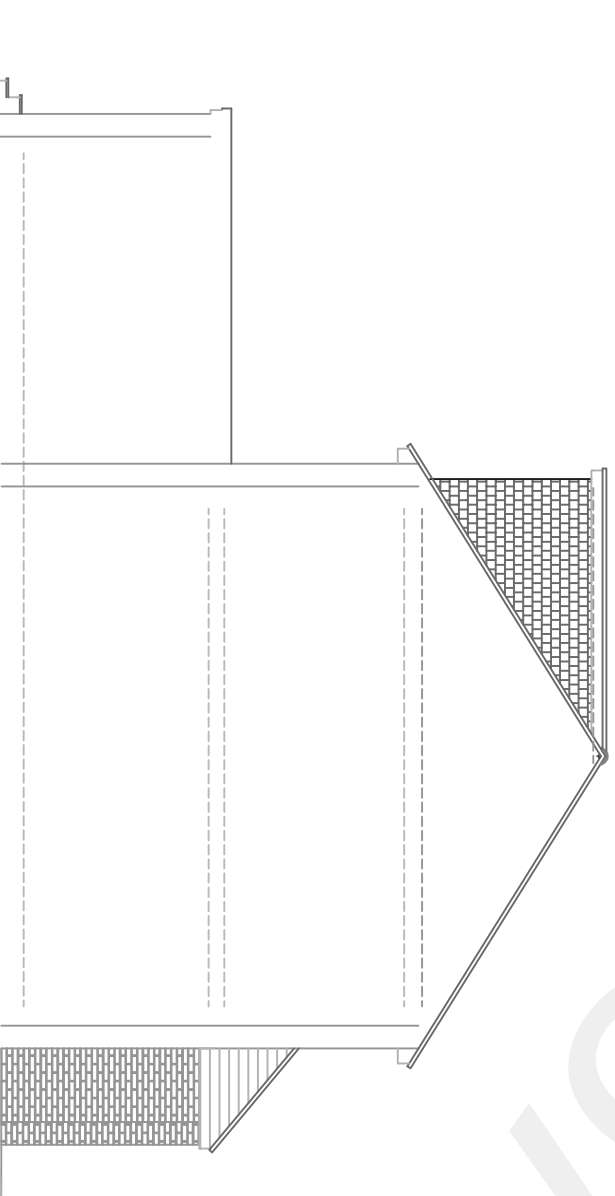
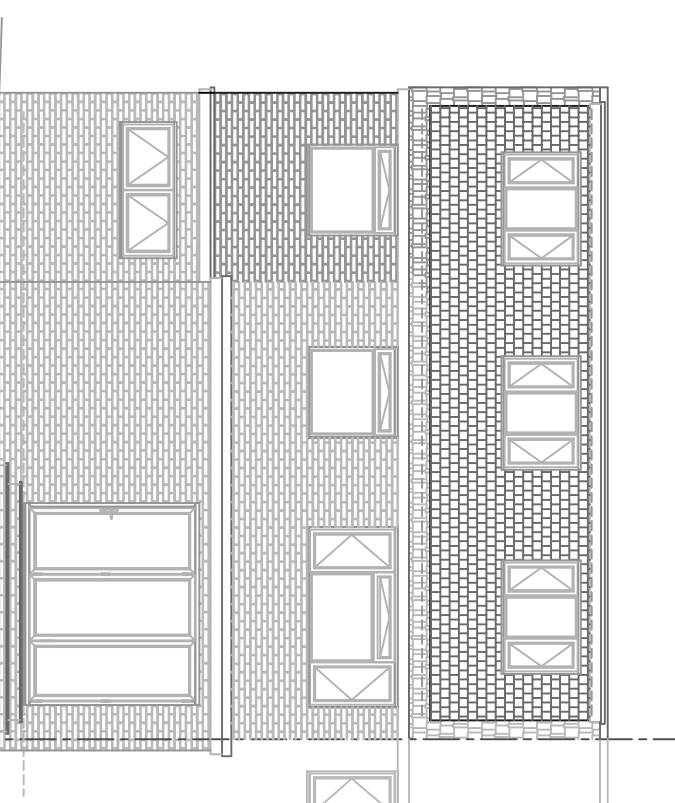
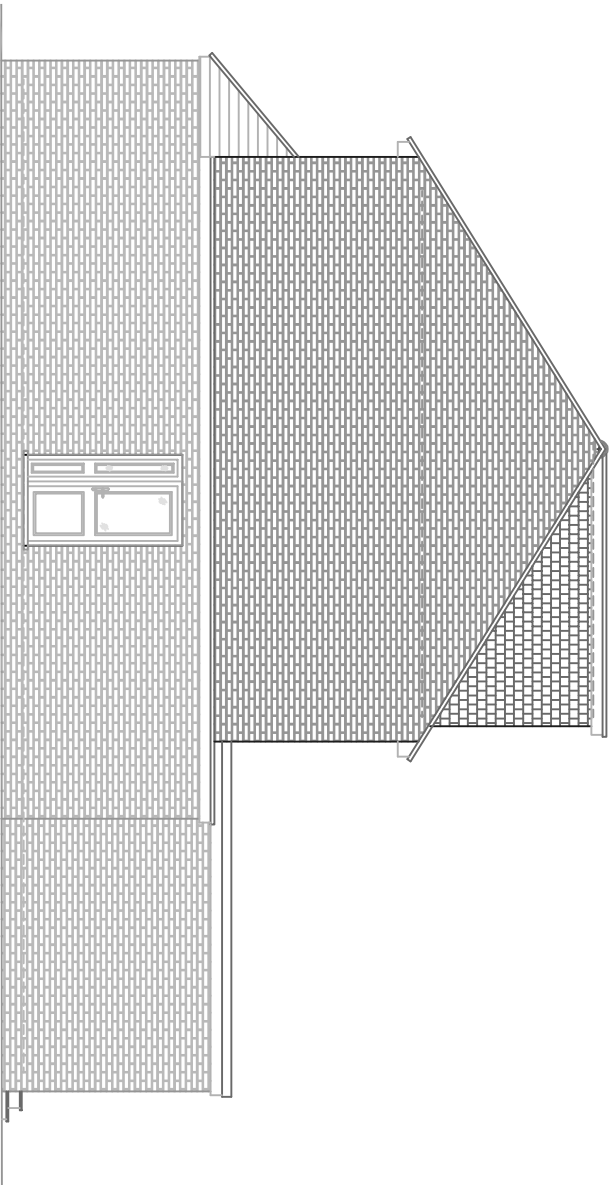
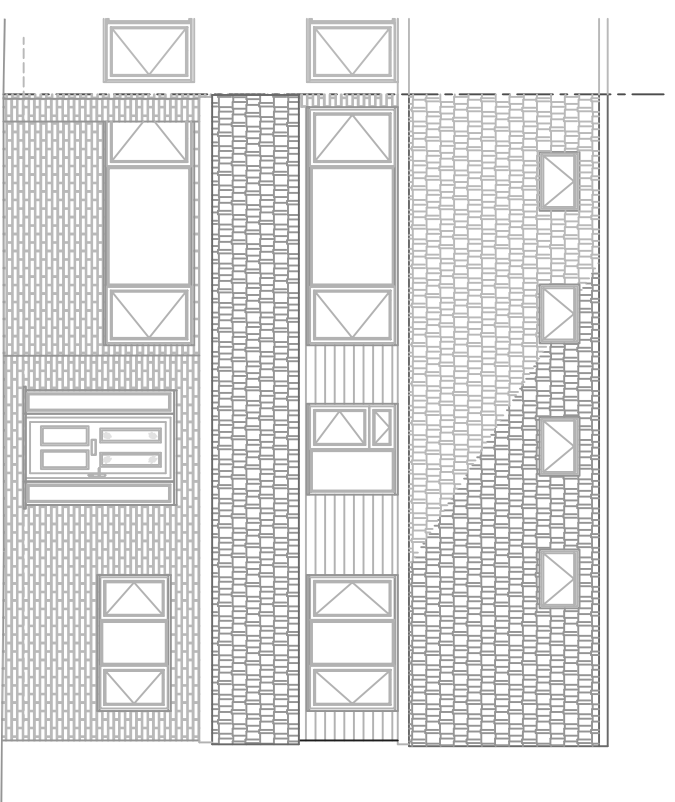
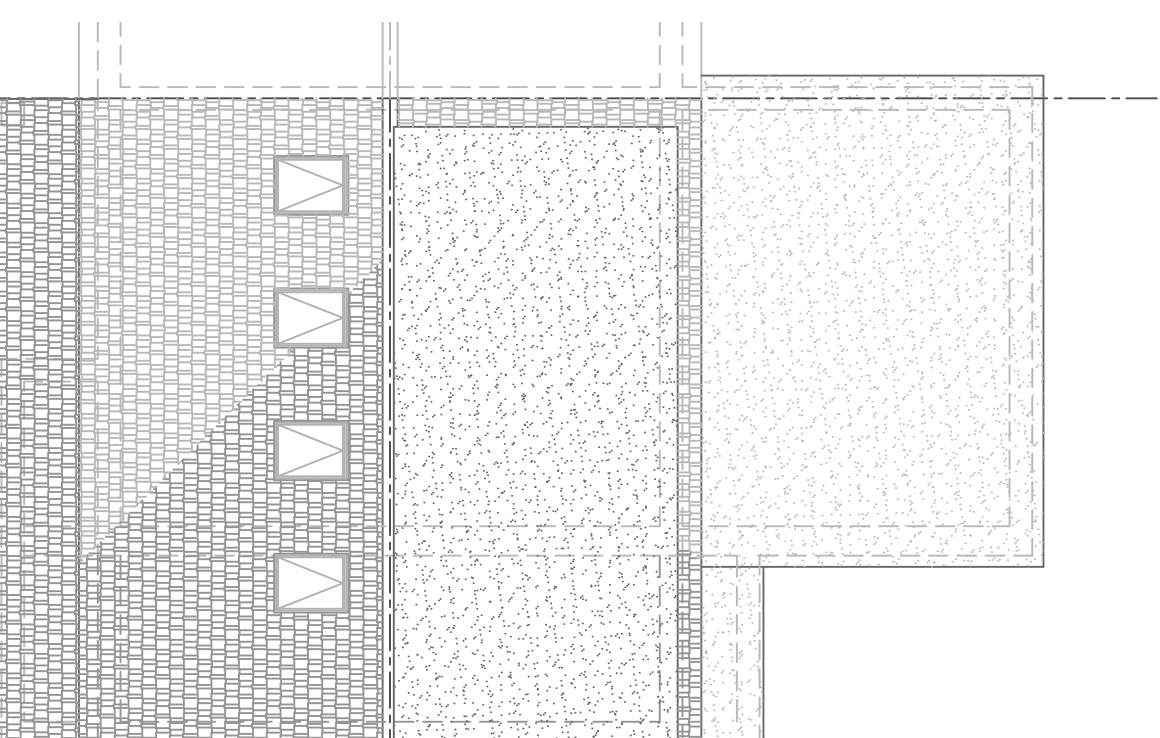
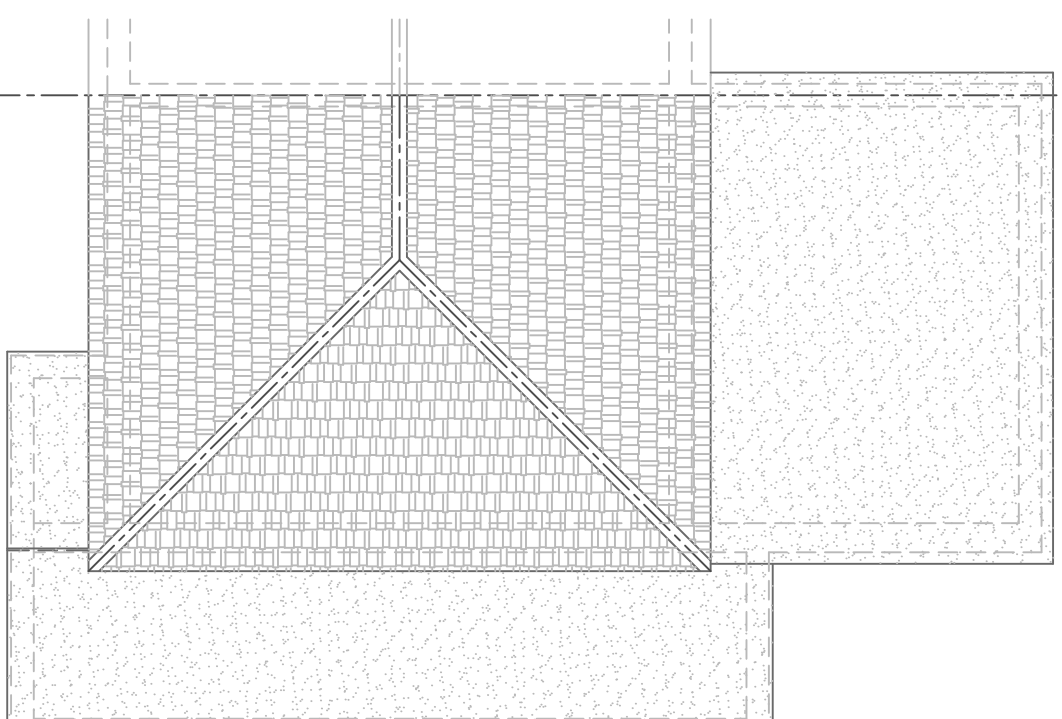
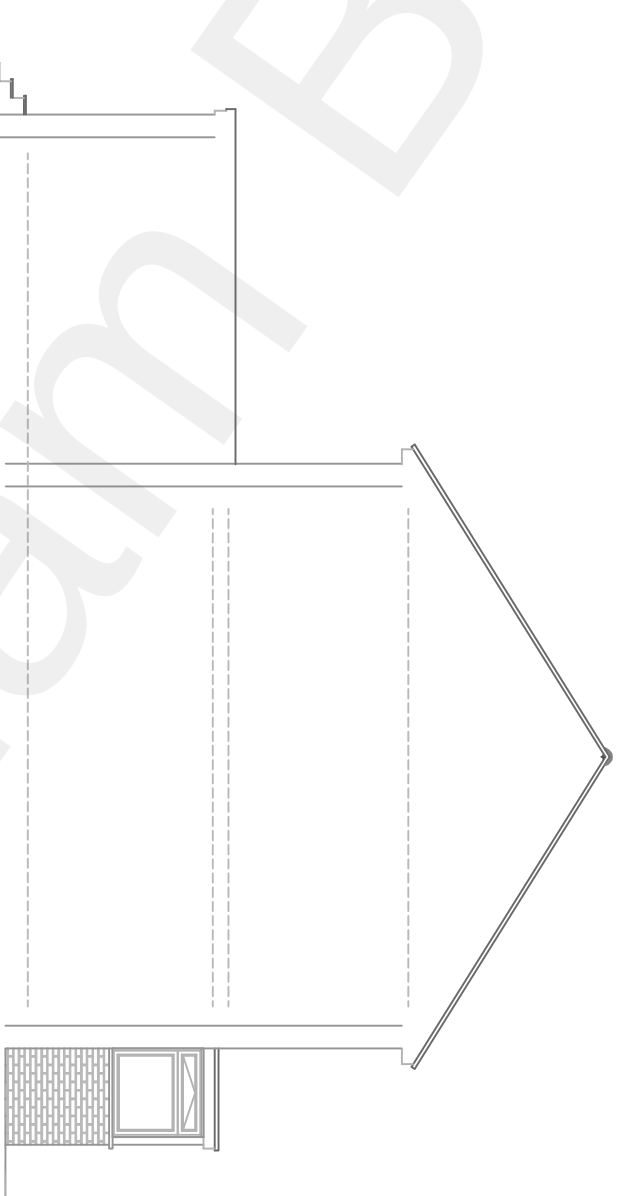
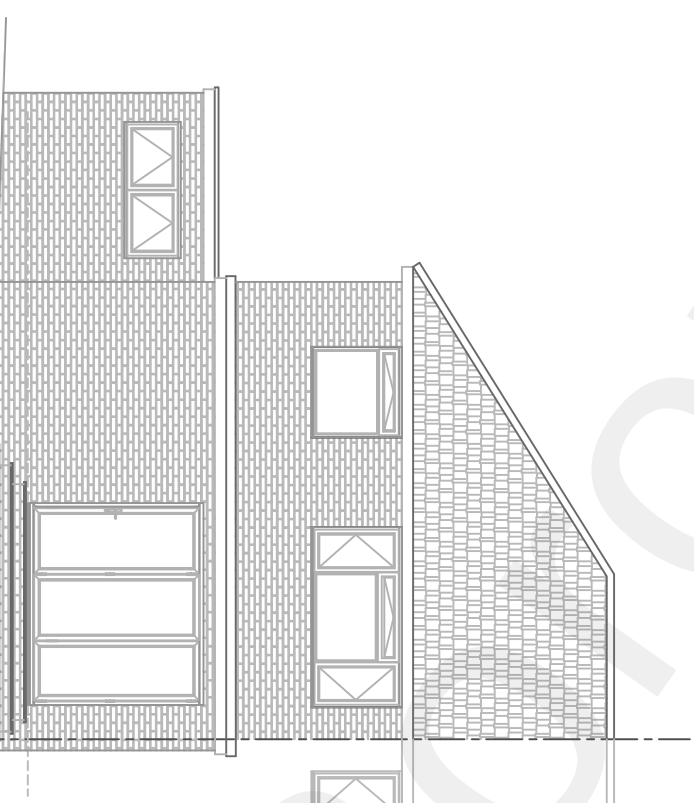
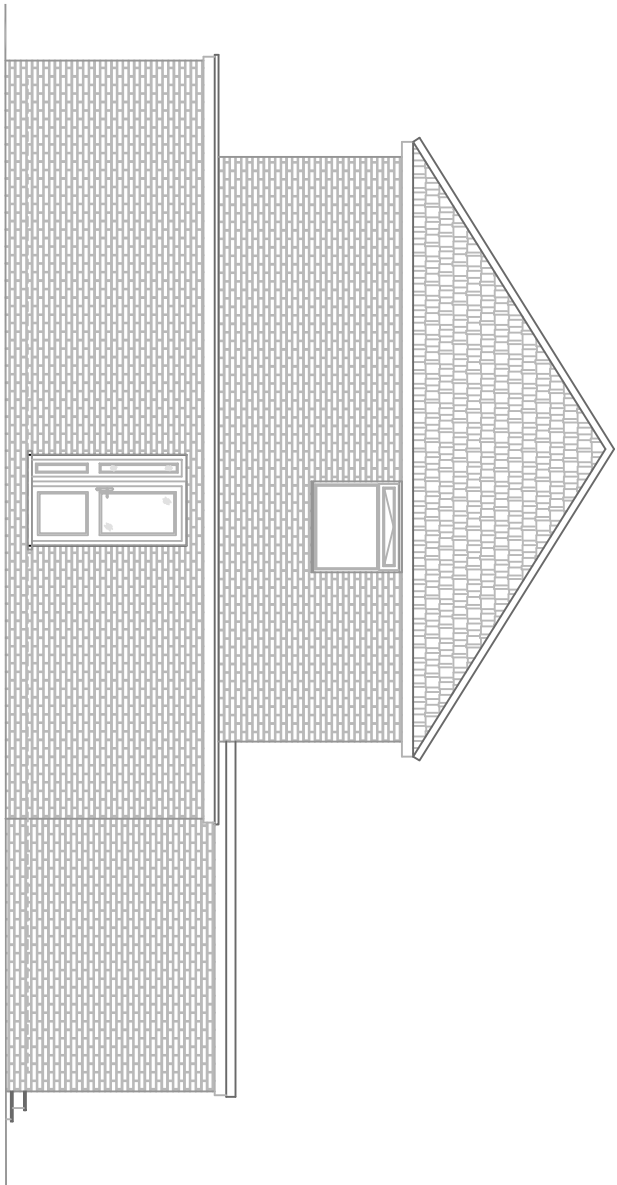
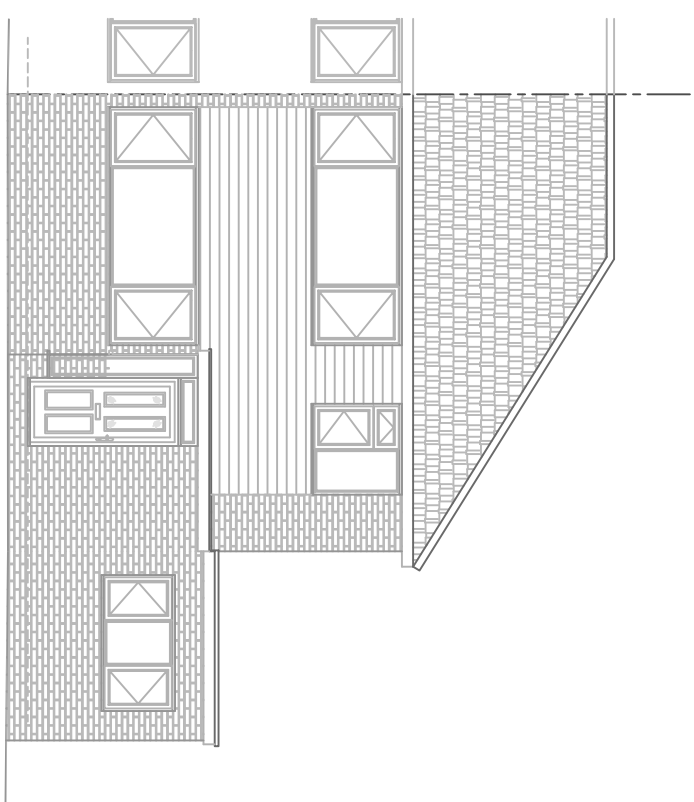
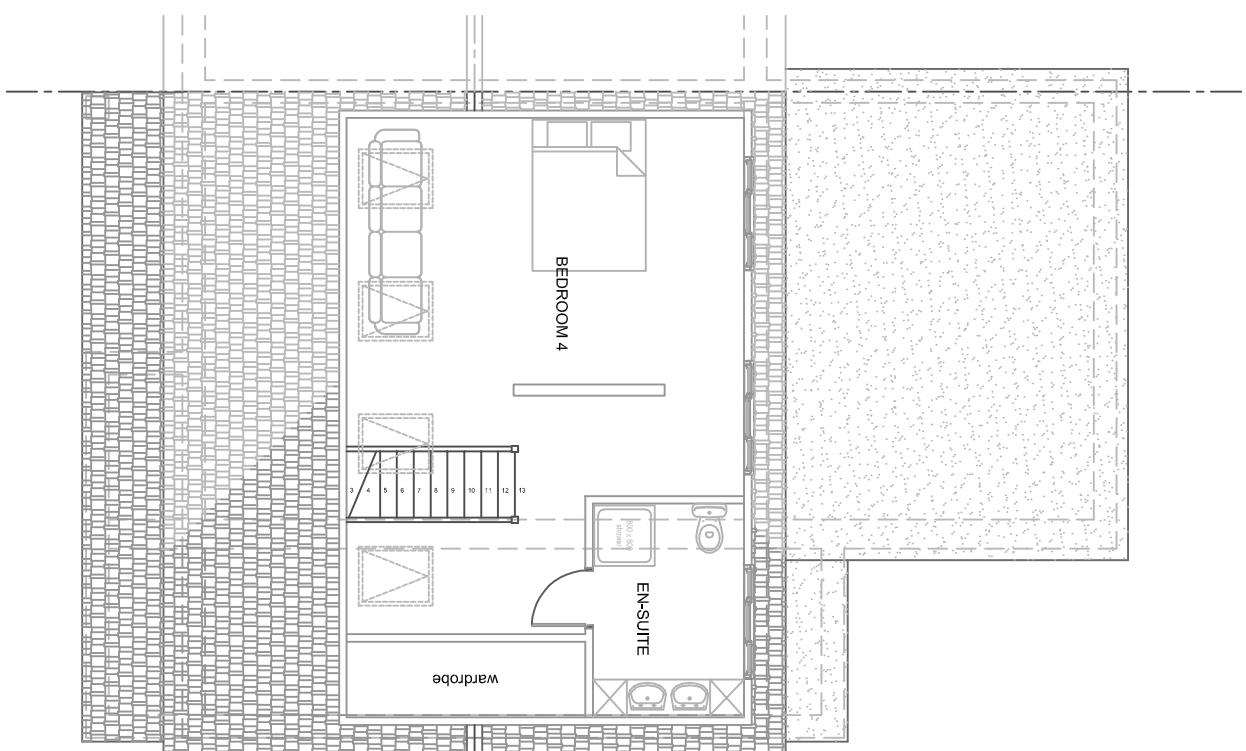
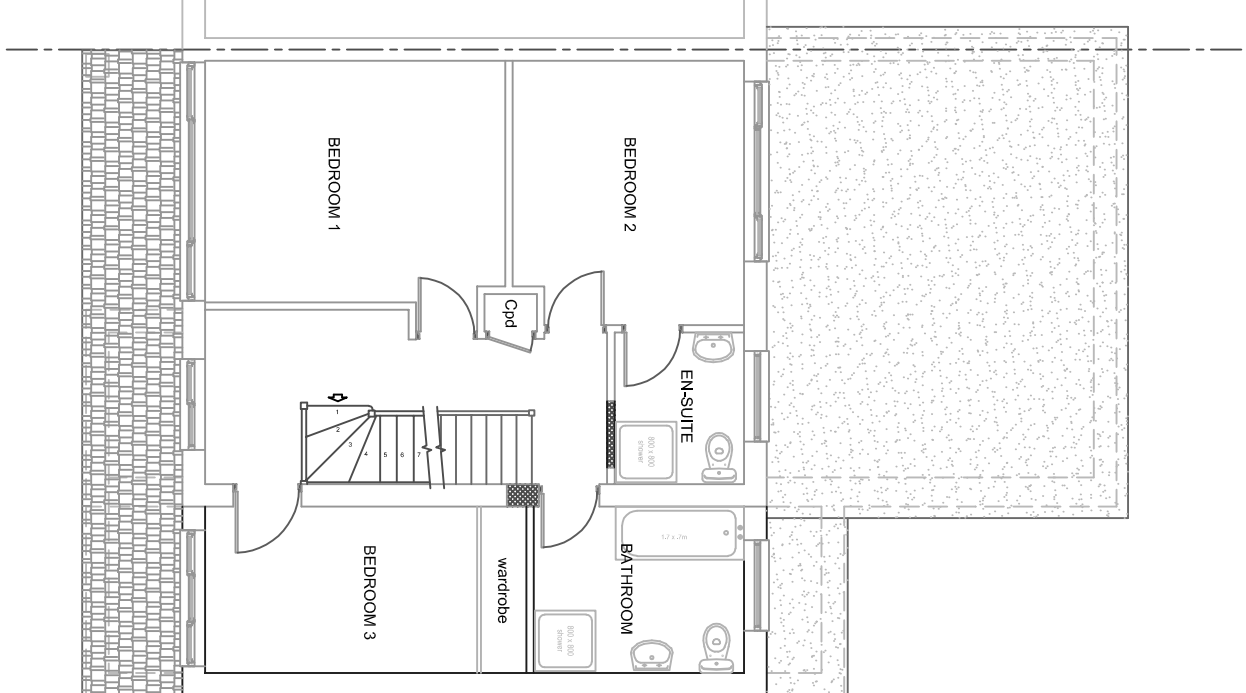
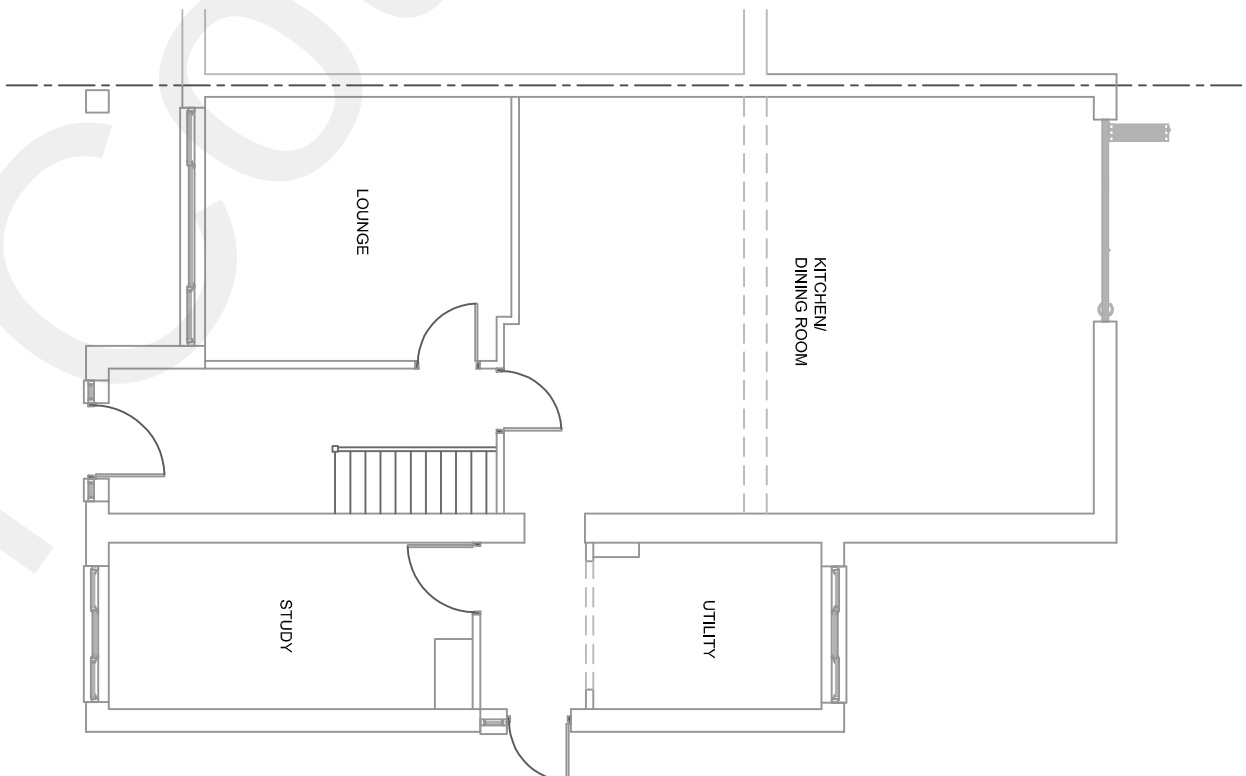
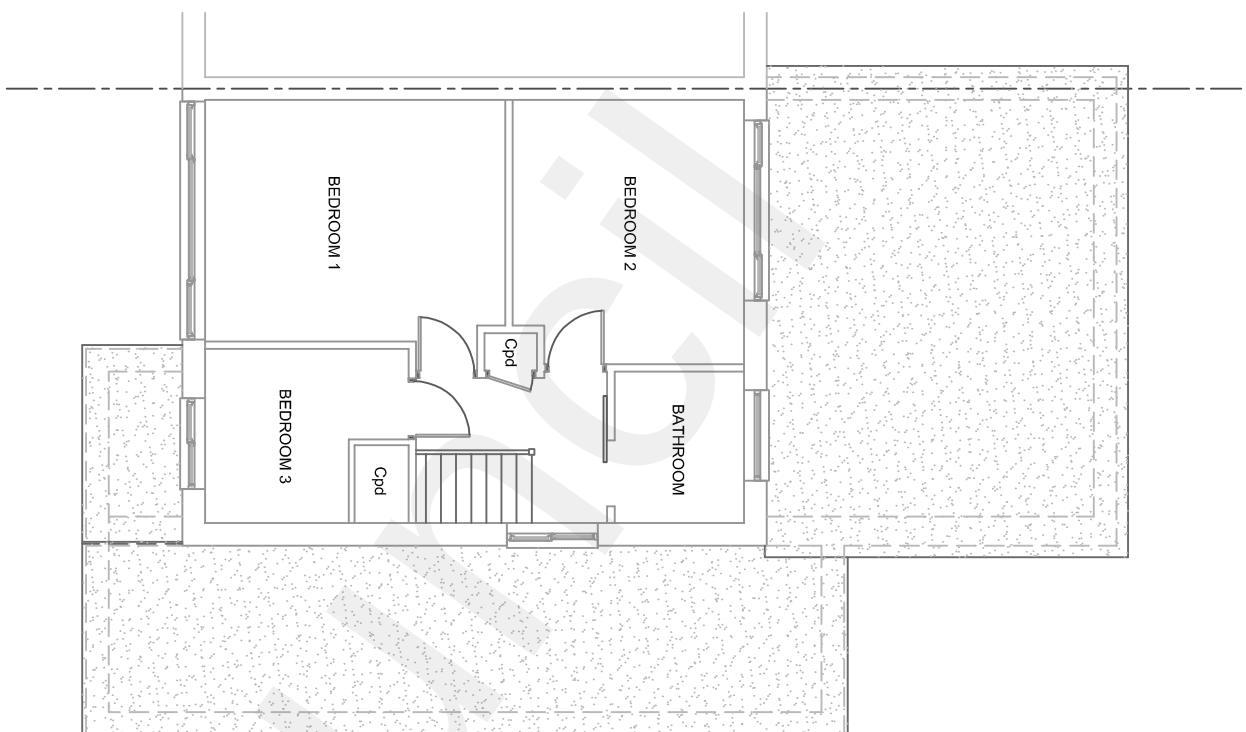
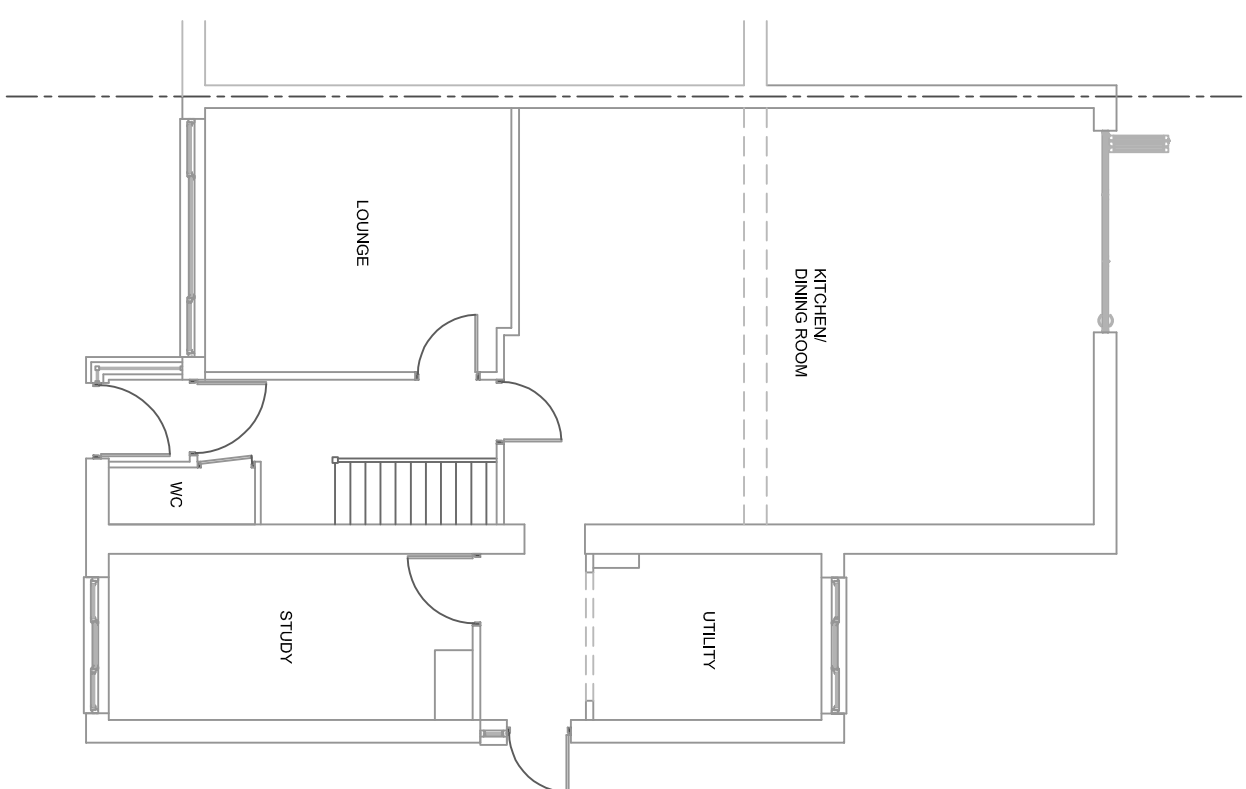


Aug 2021	CLIENT REVISIONS	
Aug 2021	ISSUED FOR DISCUSSION & APPROVAL BY CLIENT	
DATE	REVISION	R

Proposed First Floor side extension and Loft Conversion at
5 Brookside Road
Isted Rise
Kent, DA13 9JU

EXISTING & PROPOSED PLANS AND ELEVATIONS

KENTEC KENTEC DRAUGHTING SERVICES











LAB



