



This drawing is not to be scaled. The architect is to be informed of any errors before work proceeds. The general contractor is responsible for checking all dimensions.

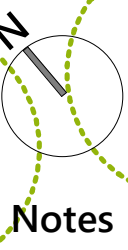

Notes

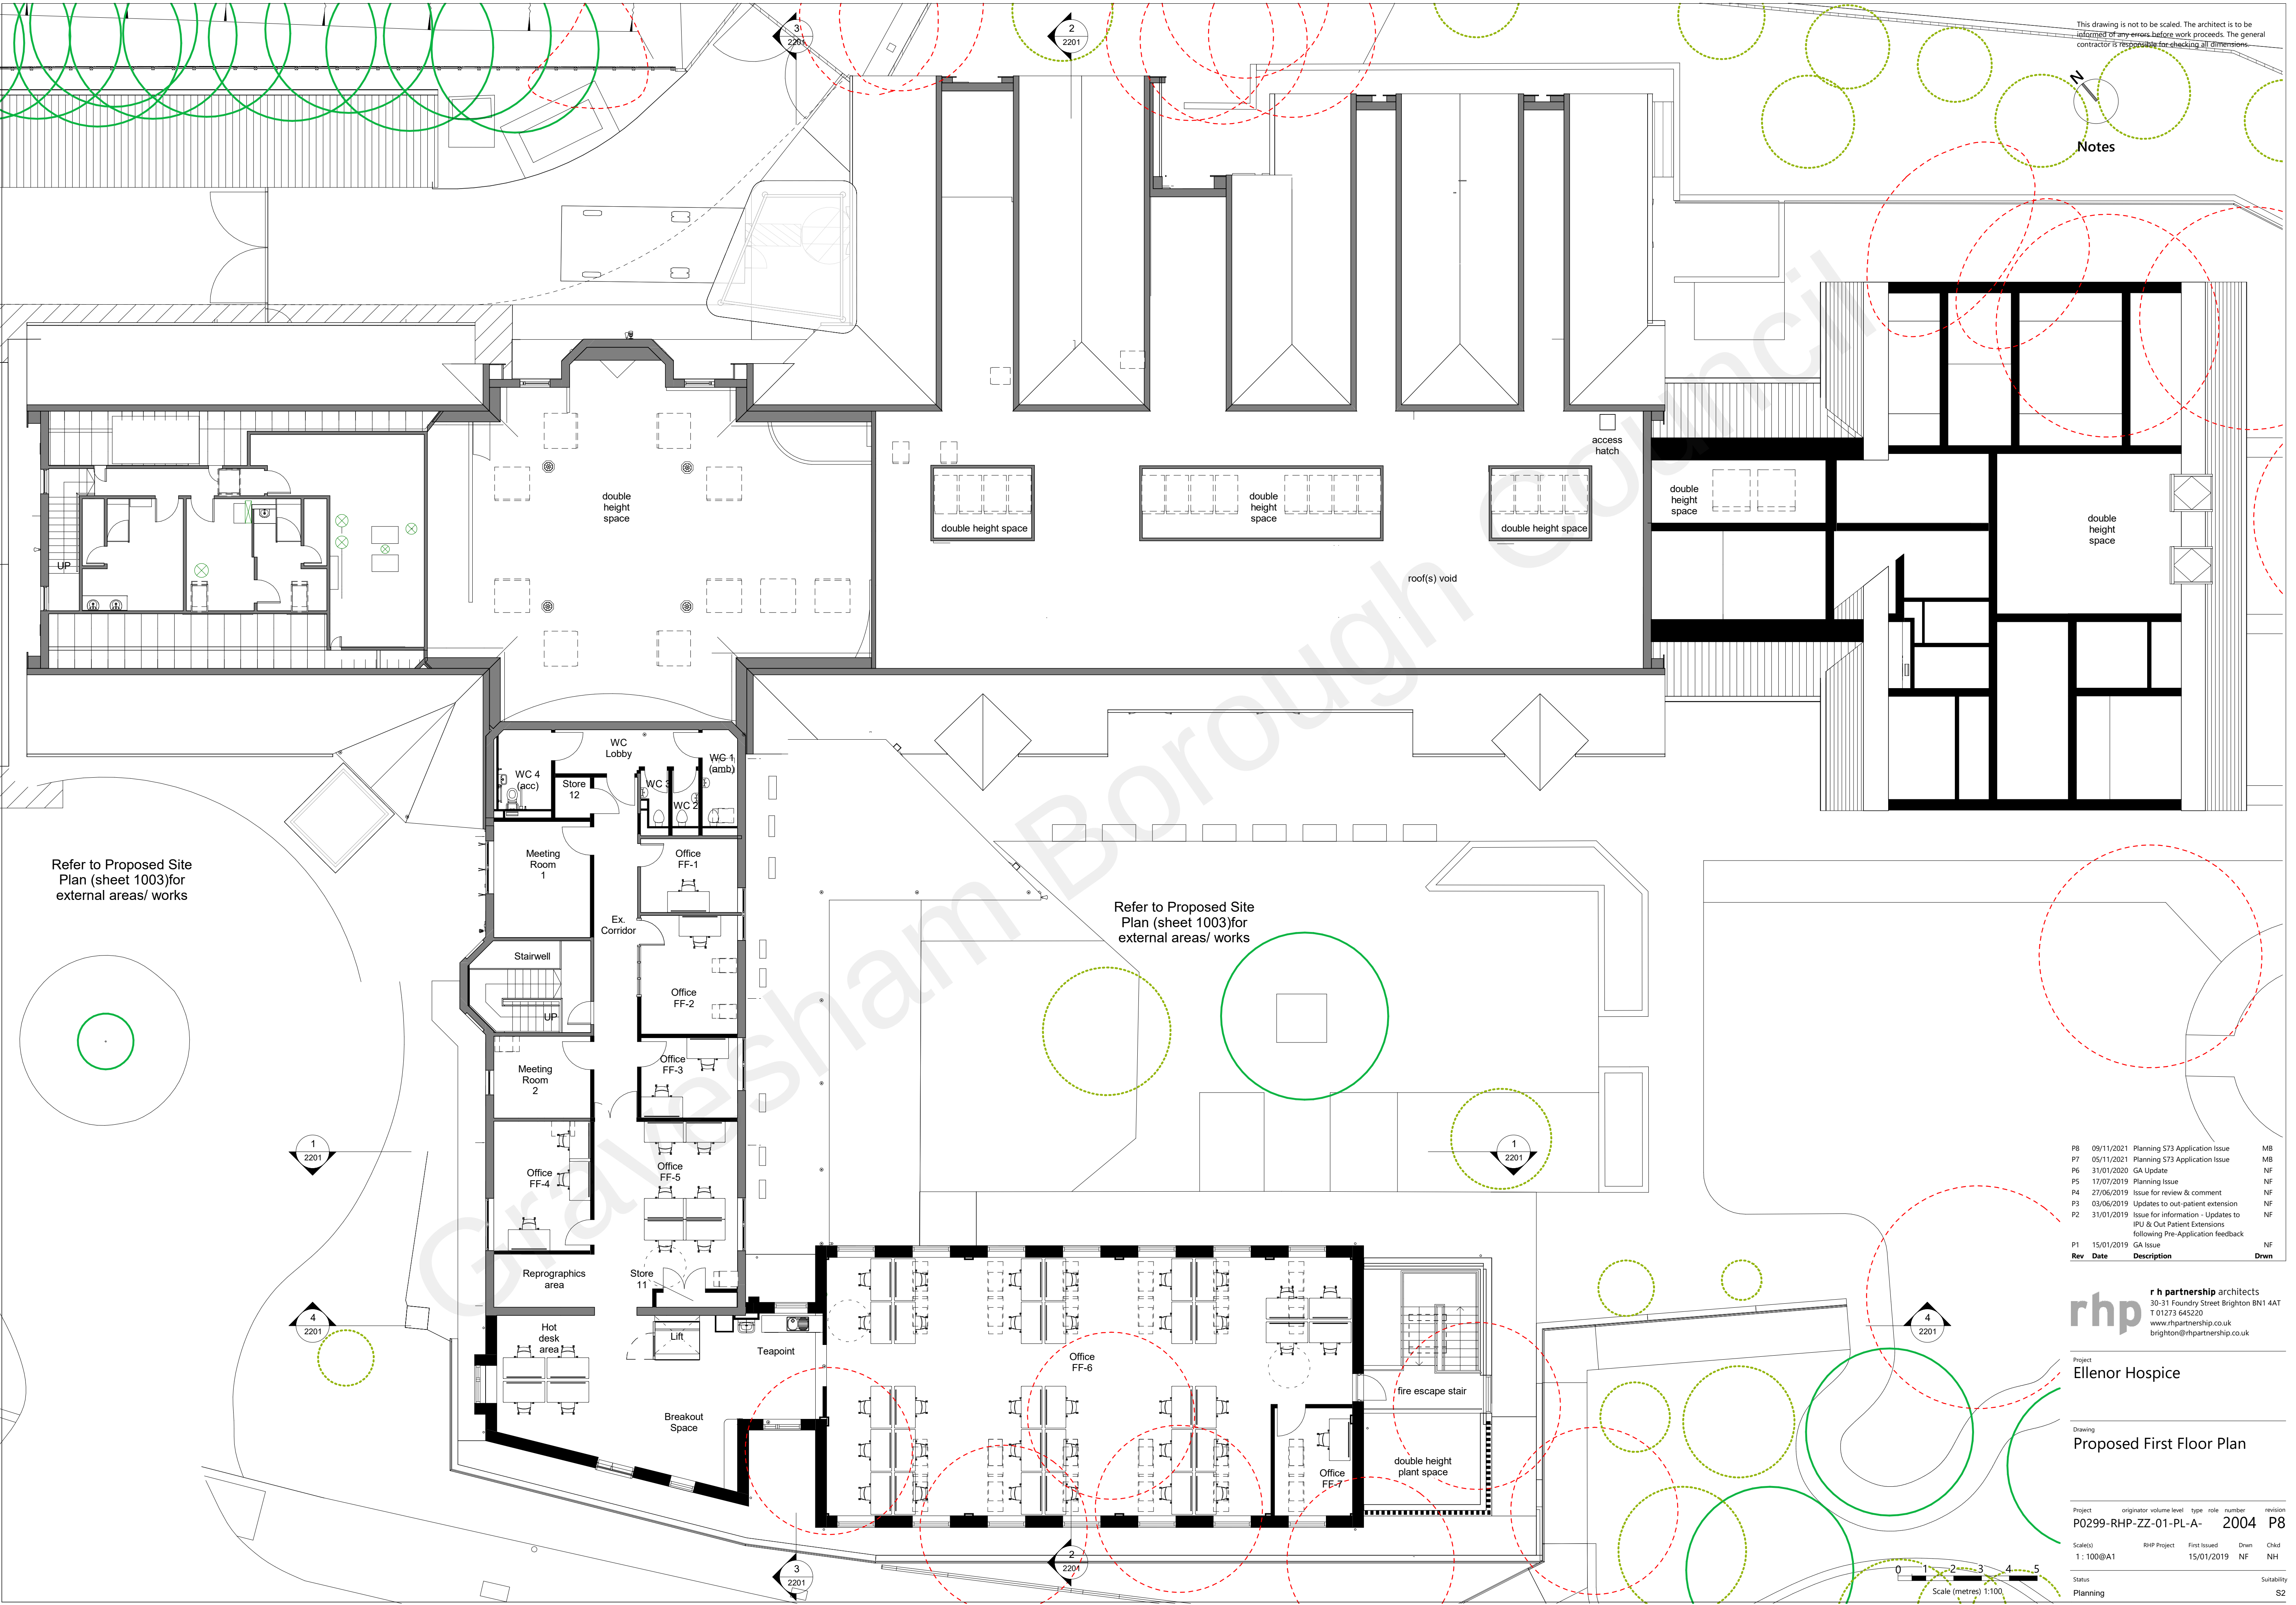

Refer to Proposed Site Plan (sheet 1003) for external areas/ works

Refer to Proposed Site Plan (sheet 1003) for external areas/ works

P8	09/11/2021	Planning S73 Application Issue	MB
P7	05/11/2021	Planning S73 Application Issue	MB
P6	31/01/2020	GA Update	NF
P5	17/07/2019	Planning Issue	NF
P4	27/06/2019	Issue for review & comment	NF
P3	03/06/2019	Updates to out-patient extension	NF
P2	31/01/2019	Issue for information - Updates to IPU & Out Patient Extensions following Pre-Application feedback	NF
P1	15/01/2019	GA Issue	NF
Rev	Date	Description	Drwn

r h partnership architects
30-31 Foundry Street Brighton BN1 4AT
T 01273 645220
www.rhpartnership.co.uk
brighton@rhpartnership.co.uk

Project
Ellenor Hospice

Drawing
Proposed First Floor Plan

Project	originator	volume	level	type	role	number	revision
P0299-RHP-ZZ-01-PL-A-						2004	P8

Scales)	RHP Project	First Issued	Drwn	Chd
1: 100@A1		15/01/2019	NF	NH

Status	Suitability
Planning	S2

