


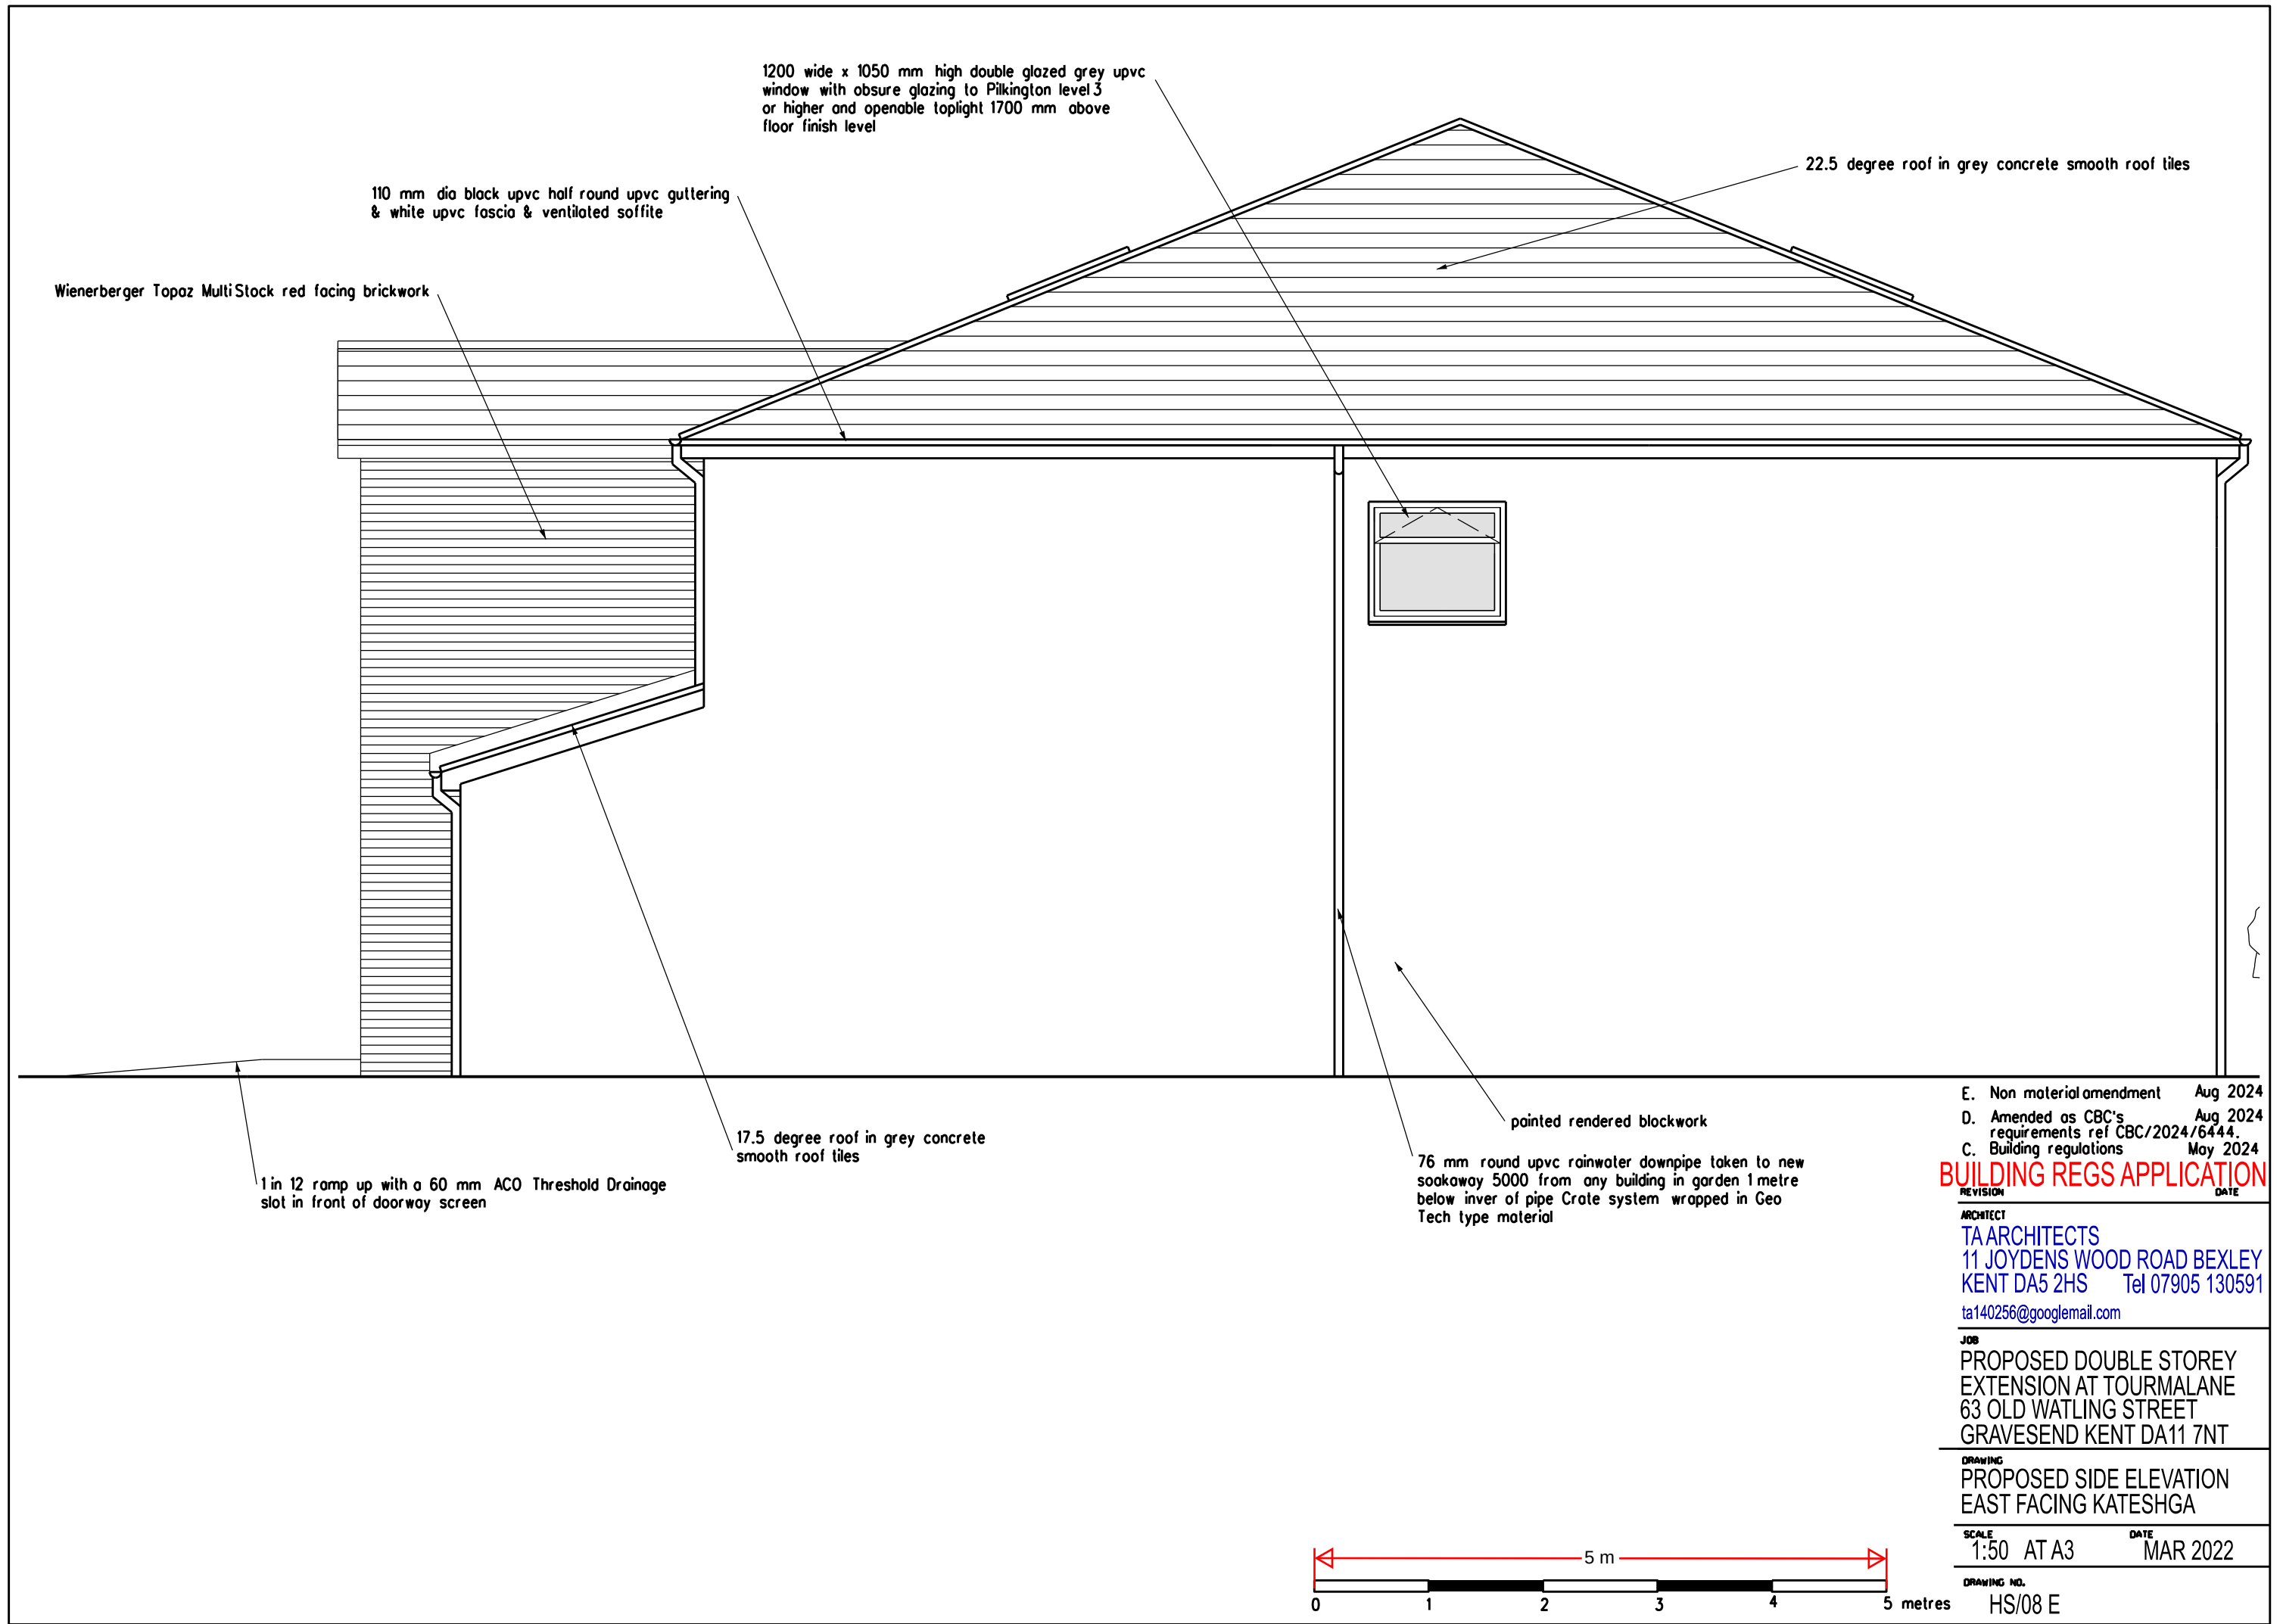

E. Non material amendment	Aug 2024
D. Amended as CBC's requirements ref CBC/2024/6444.	Aug 2024
C. Building regulations	May 2024

BUILDING REGS APPLICATION

ARCHITECT
TA ARCHITECTS
11 JOYDENS WOOD ROAD BEXLEY
KENT DA5 2HS Tel 07905 130591
ta140256@googlemail.com

JOB
PROPOSED DOUBLE STOREY
EXTENSION AT TOURMALANE
63 OLD WATLING STREET
GRAVESEND KENT DA11 7NT

DRAWING
PROPOSED SIDE ELEVATION
EAST FACING KATESHGA

SCALE
1:50 AT A3

DATE
MAR 2022

DRAWING NO.
HS/08 E

