



This drawing is not to be scaled. The architect is to be informed of any errors before work proceeds. The general contractor is responsible for checking all dimensions.

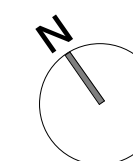

Notes

- Application Site
- E Electric Car Charging Bay
- FE Future Electric Car Charging Bay
- Retained Trees
- Trees to be removed
- Indicative New Trees*

*For Proposed Landscape Design incl Trees, Planting & Boundary Treatments - Please refer to Landscape Architects information

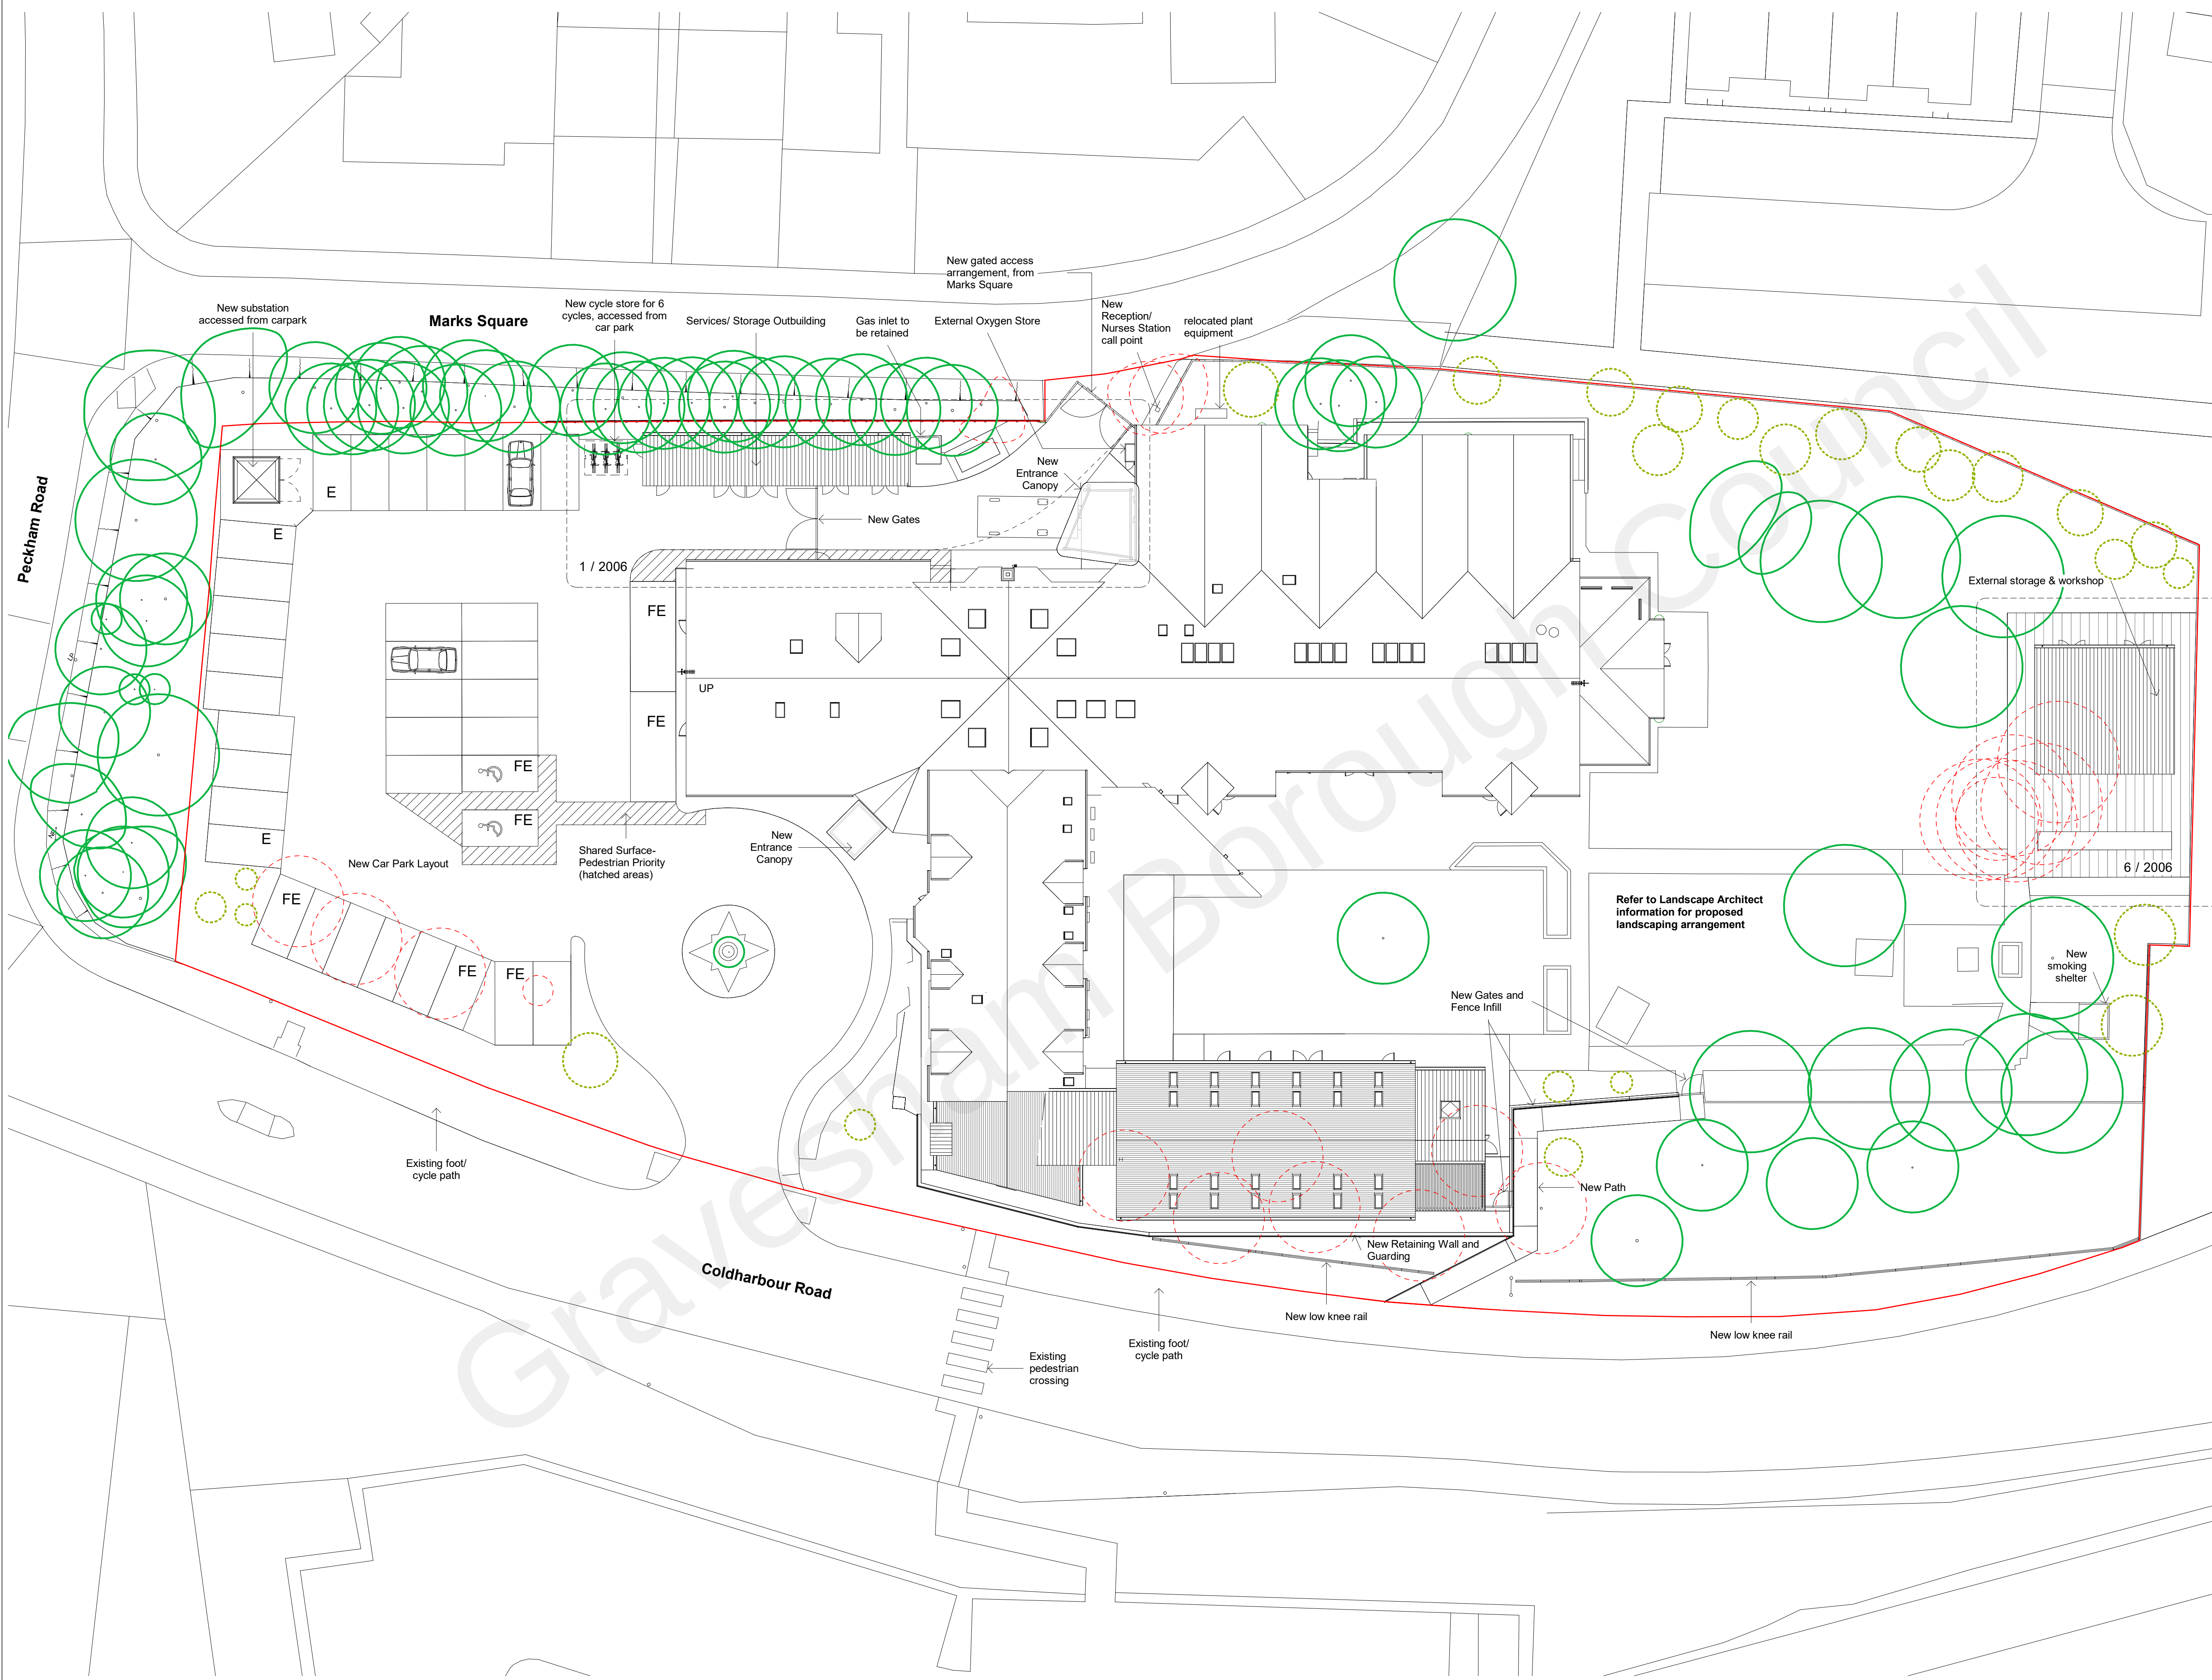

P3	09/11/2021	Planning 573 Application Issue	MB
P2	05/11/2021	Planning 573 Application Issue	MB
P1	02/11/2021	Issued for information	MB
Rev	Date	Description	Drawn

r h partnership architects
30-31 Foundry Street Brighton BN1 4AT
T 01273 645220
www.rhpartnership.co.uk
brighton@rhpartnership.co.uk

Project
Ellenor Hospice

Drawing
Proposed Site Plan - Phase 1

Project	originator	volume level	type	role	number	revision
P0299-RHP-ZZ-XX-PL-A-					1005	P3

Scales	RHP Project	First Issued	Drawn	Chkd
1 : 200@A1		10/27/21	Author	Checker

Status	Suitability
Planning	S2

0 2 4 6 8 10
Scale (metres) 1:200