



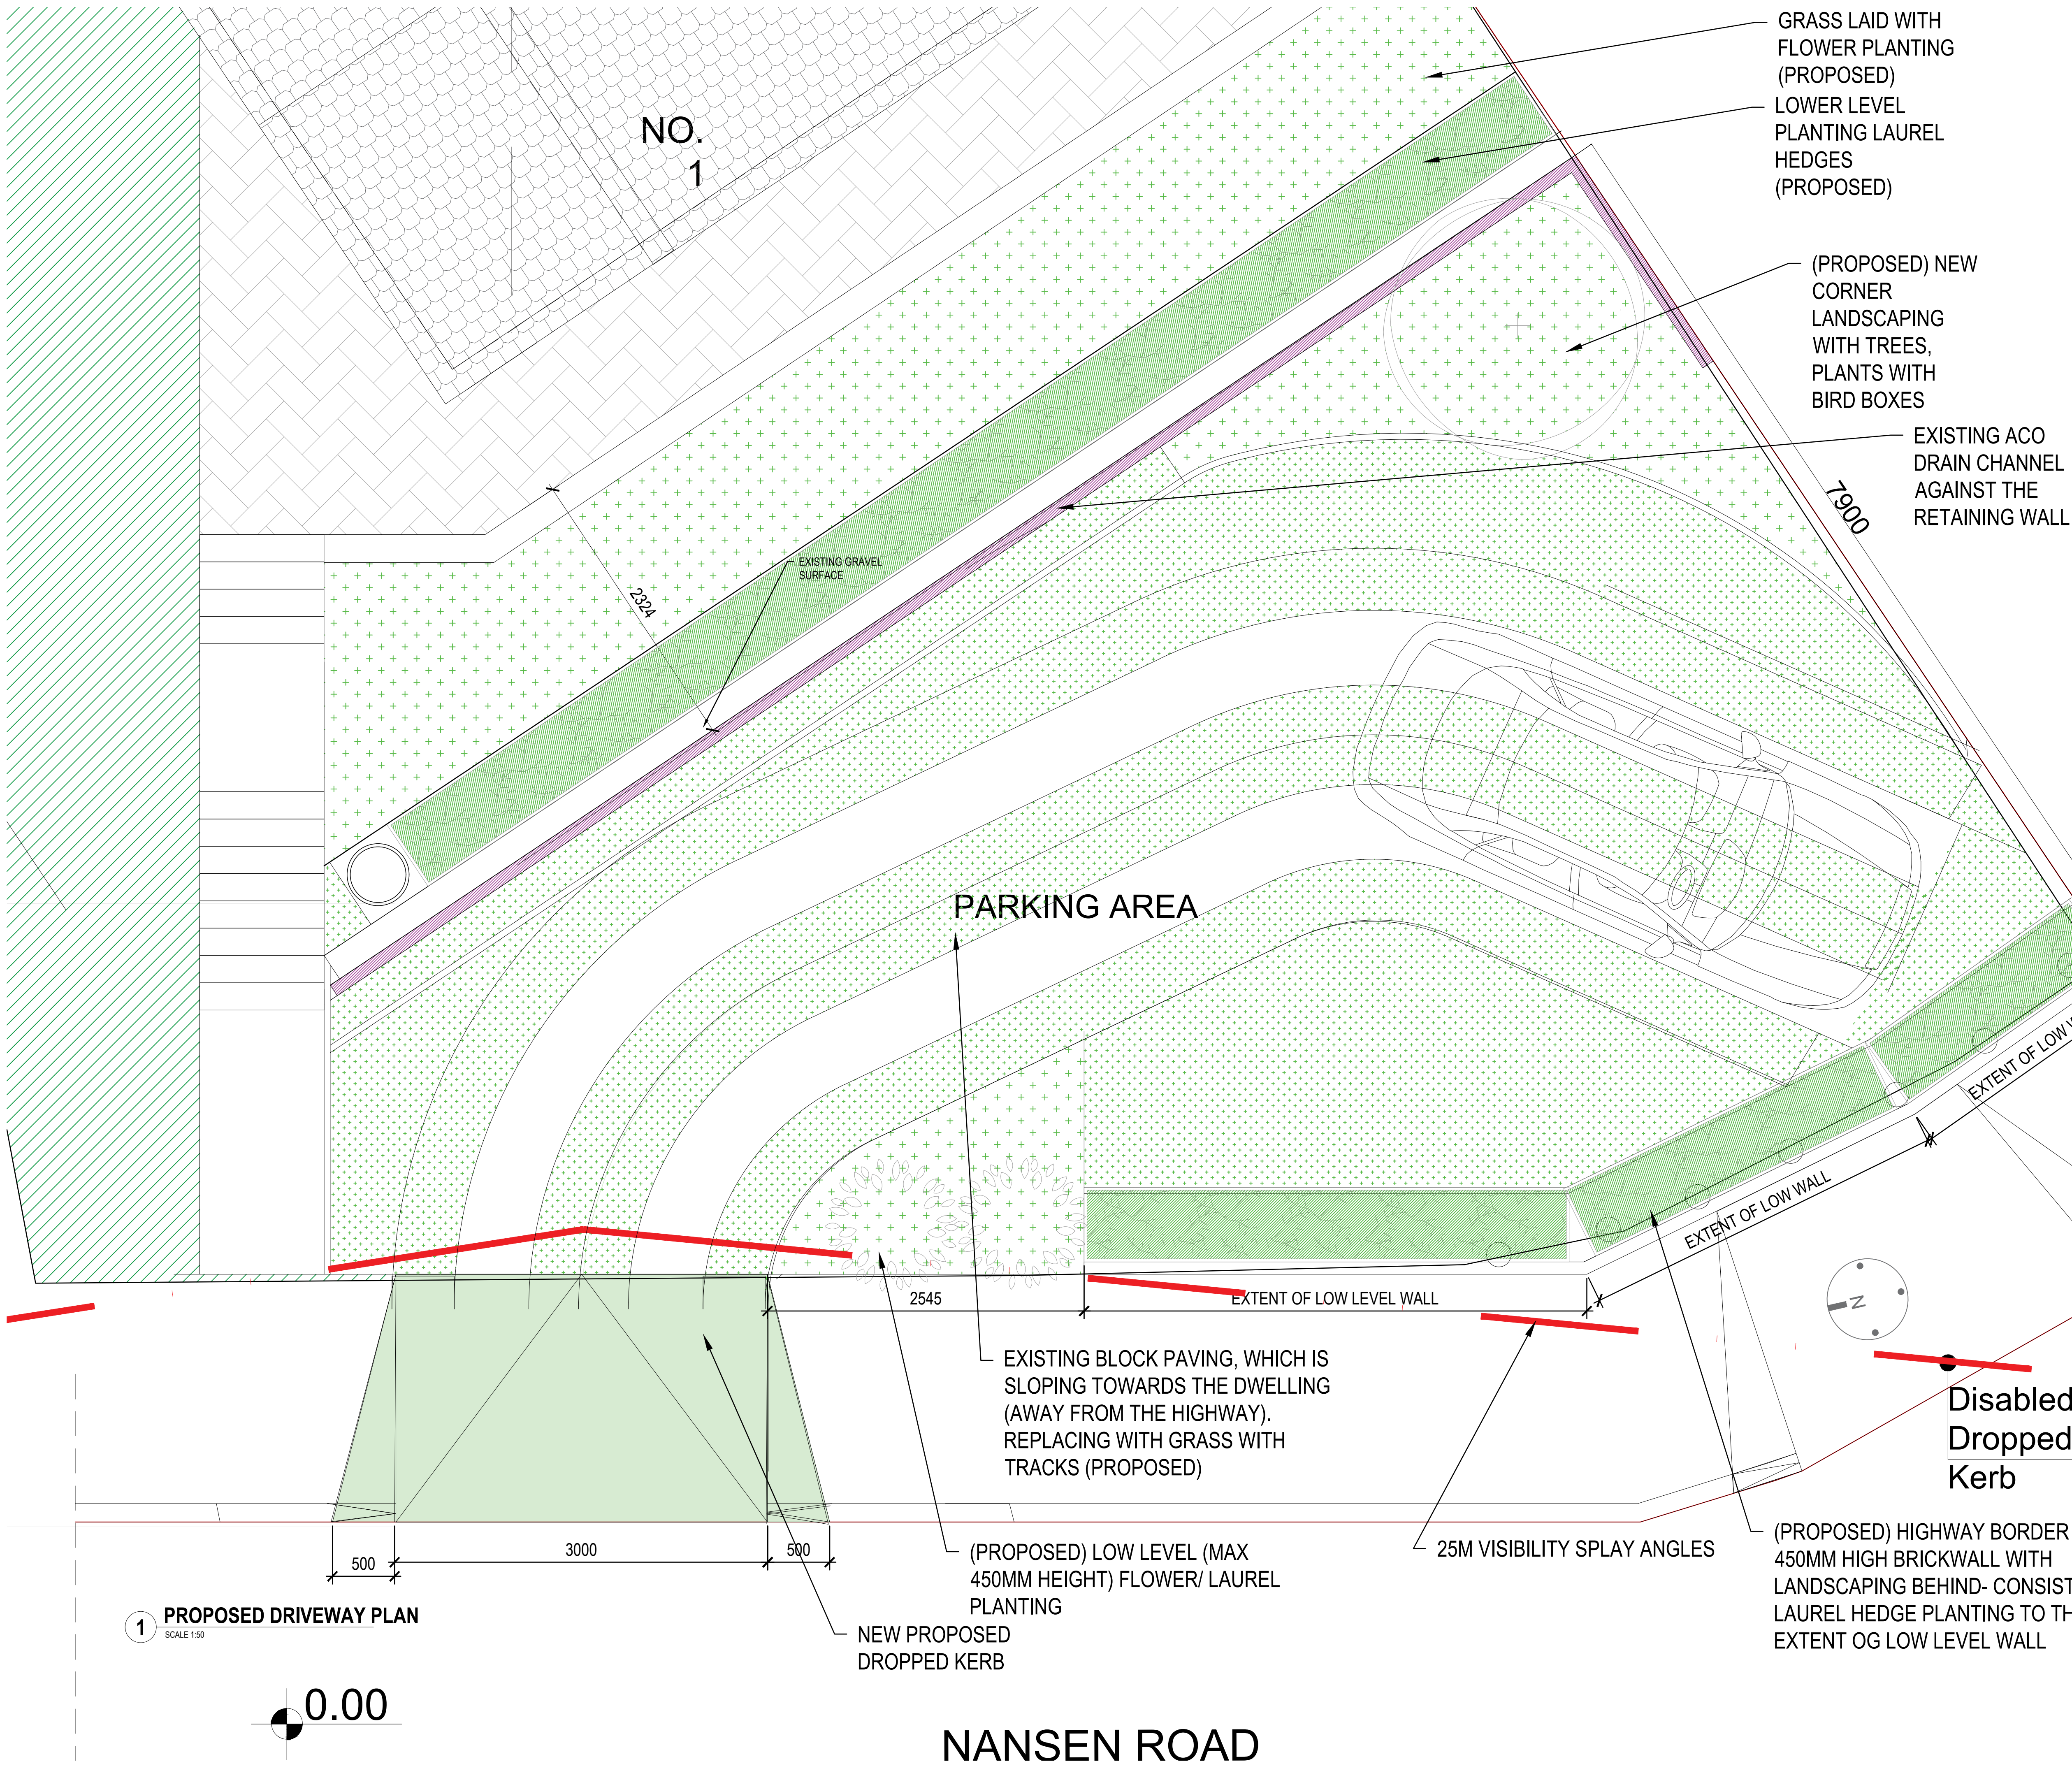


General Notes
The contents of this drawing may not be reproduced in whole or part without the written consent of SUFAIR LTD. This drawing is to be read in conjunction with the scope of works, specification and premeasure.

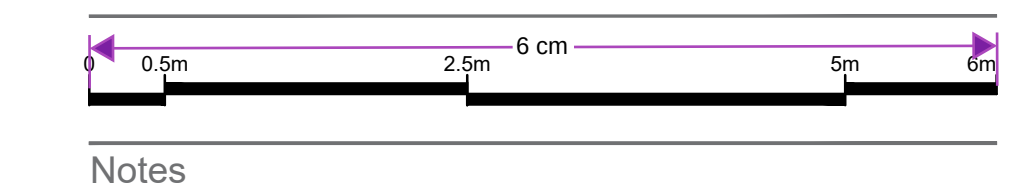

2 PROPOSED BLOCK PLAN
SCALE 1:250

2.5m 25.02m 12.5m 25m

1:250 @ A1

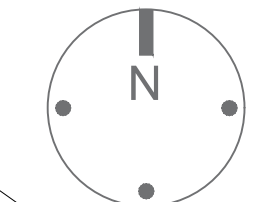

P2	ISSUED TO PLANNING	10.03.2025	IT	IT
P1	ISSUED TO PLANNING	11.12.2025	IT	IT
REV	NOTES	DATE	BY	AUTH
PROJECT				
PROPOSED FRONT DRIVEWAY (RETROSPECTIVE)				
1 Nansen Road,				
Gravesend, DA12 5DA				
DRAWING TITLE				
PROPOSED PLAN OF DRIVEWAY				
BLOCK PLAN				
DRAWING STATUS				
PLANNING				
SCALE AT A1:		SCALE AT A3:		
1:50		1:100		
JOB NO.		DRAWING NO.		REV.
1654		02-01		P2