


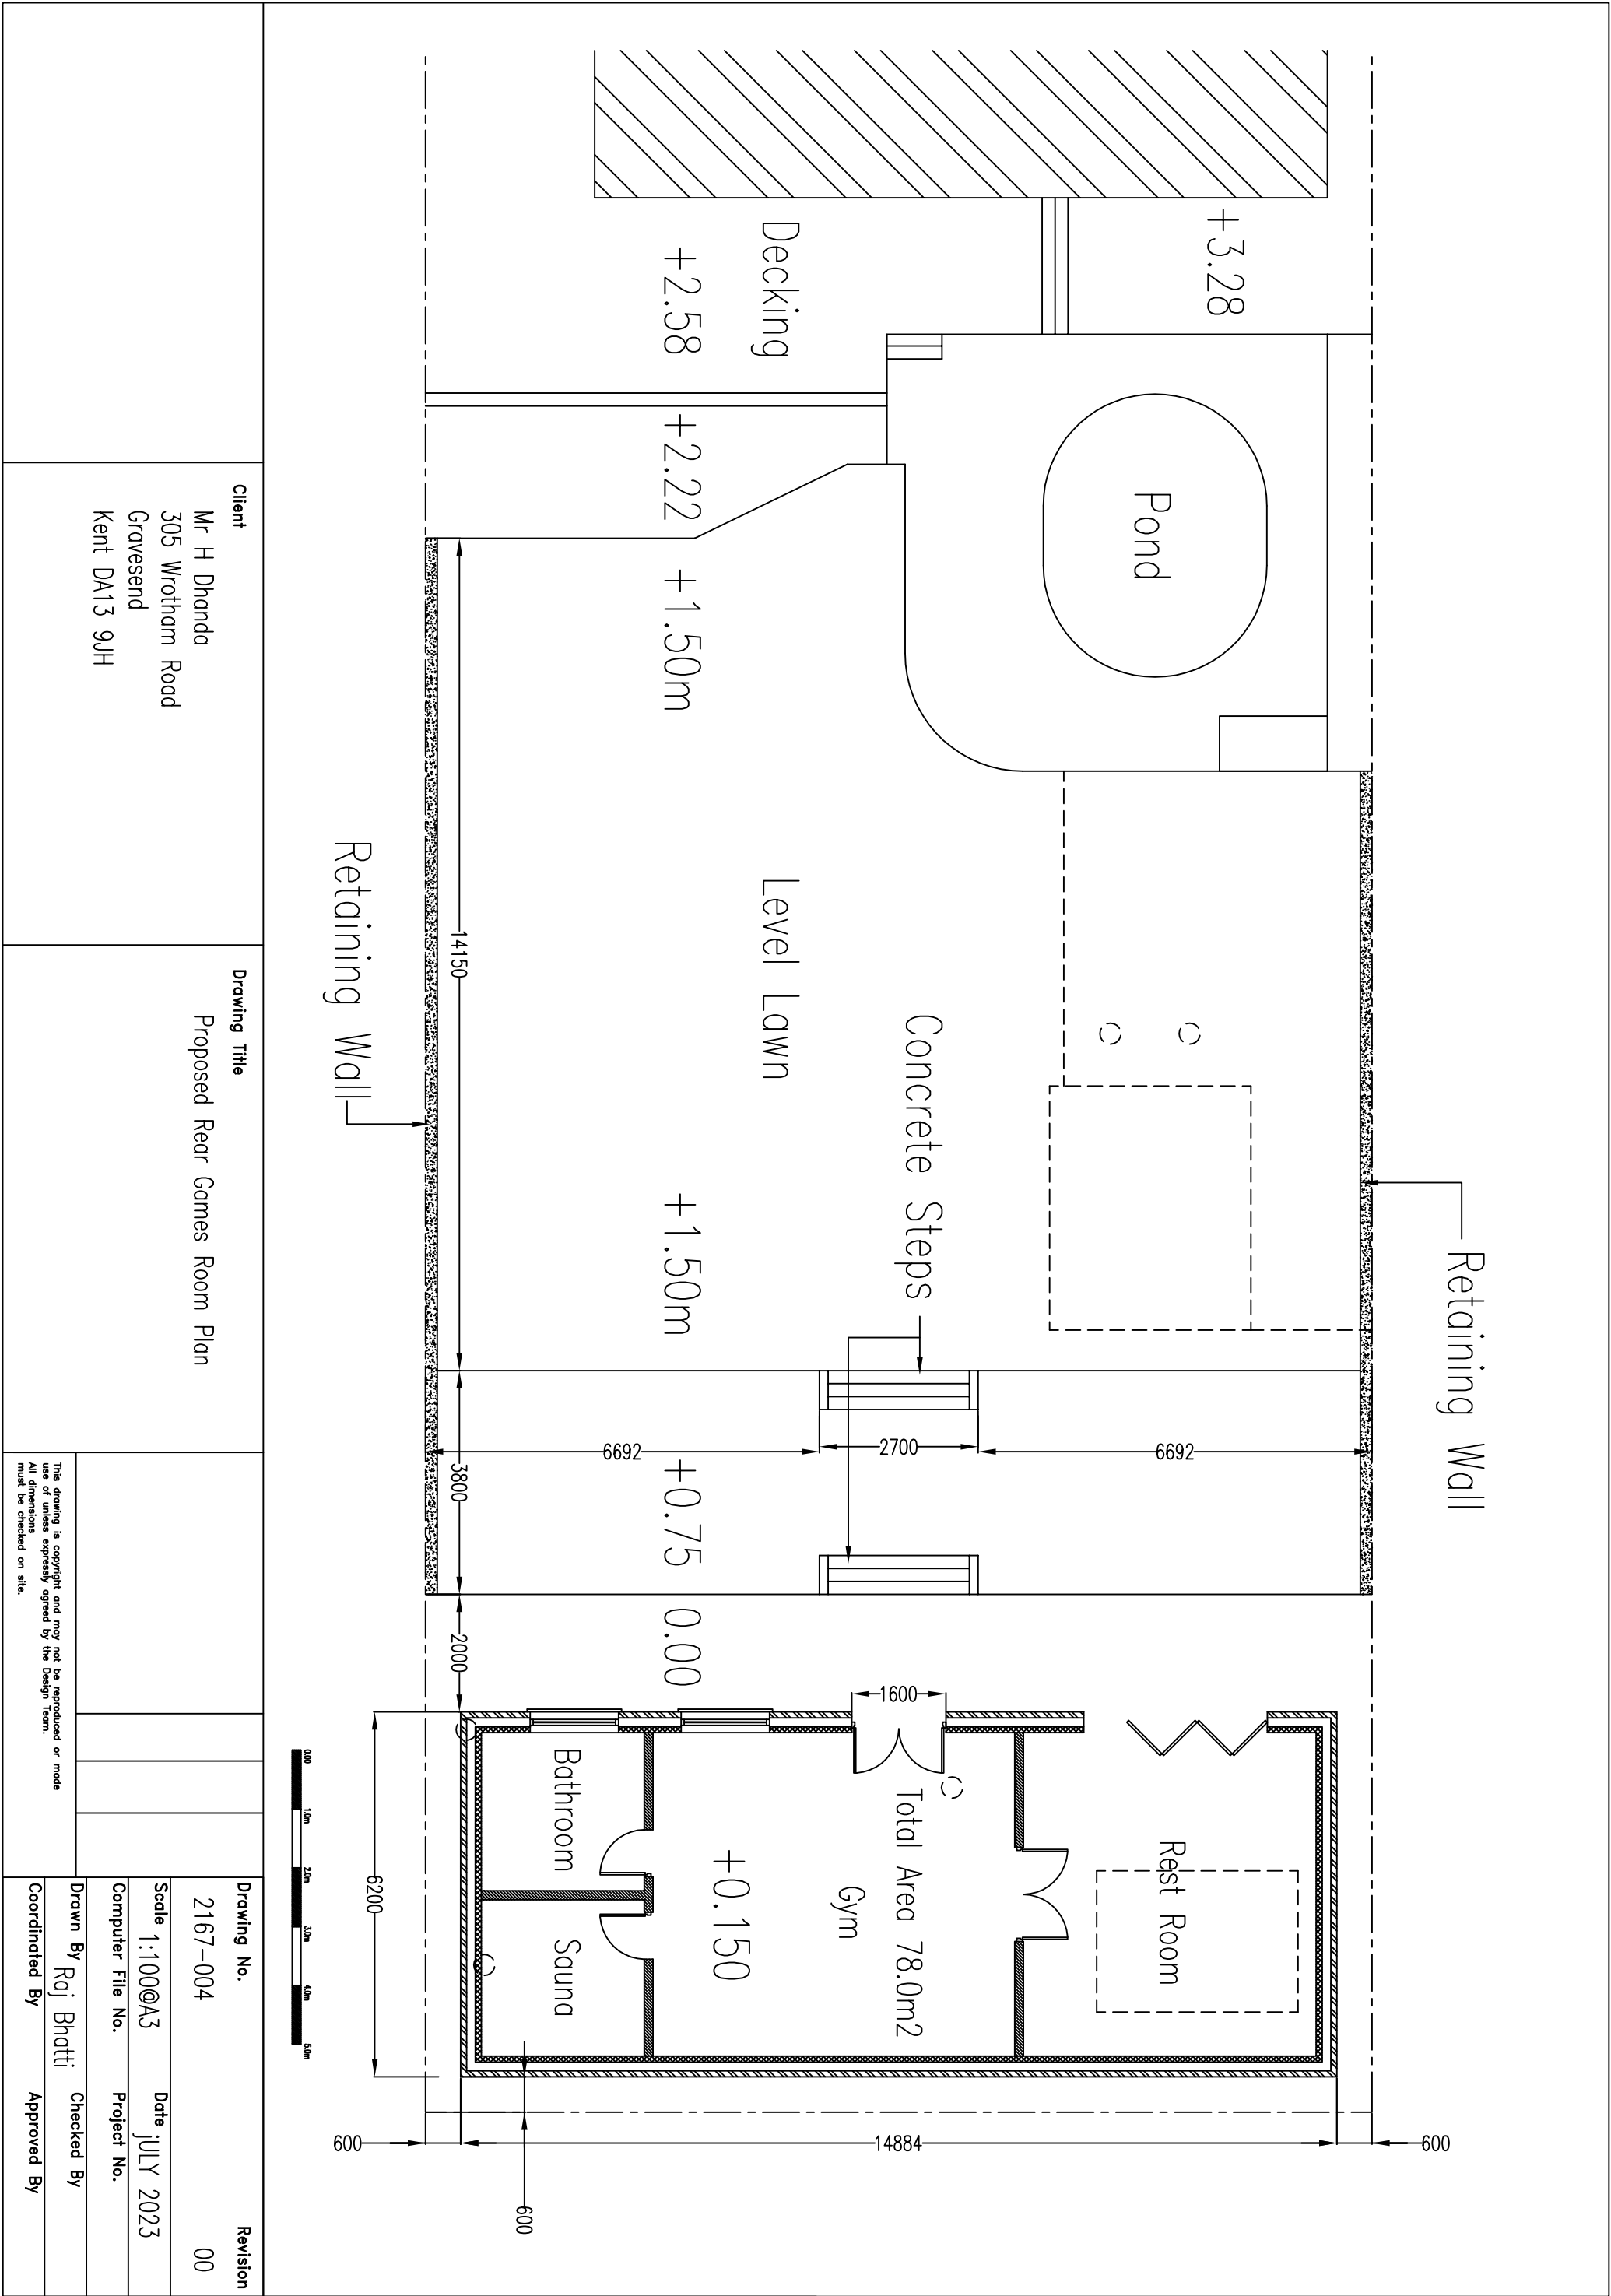

	Client	Mr H Dhanda 305 Wrotham Road Gravesend Kent DA13 9JH	Drawing Title	Proposed Rear Games Room Plan	This drawing is copyright and may not be reproduced or made use of unless expressly agreed by the Design Team. All dimensions must be checked on site.	Drawing No.			Revision	
						2167-004			00	
						Scale 1:100@A3			Date JULY 2023	
						Computer File No.			Project No.	
						Drawn By Raj Bhatti			Checked By	
Coordinated By			Approved By							