
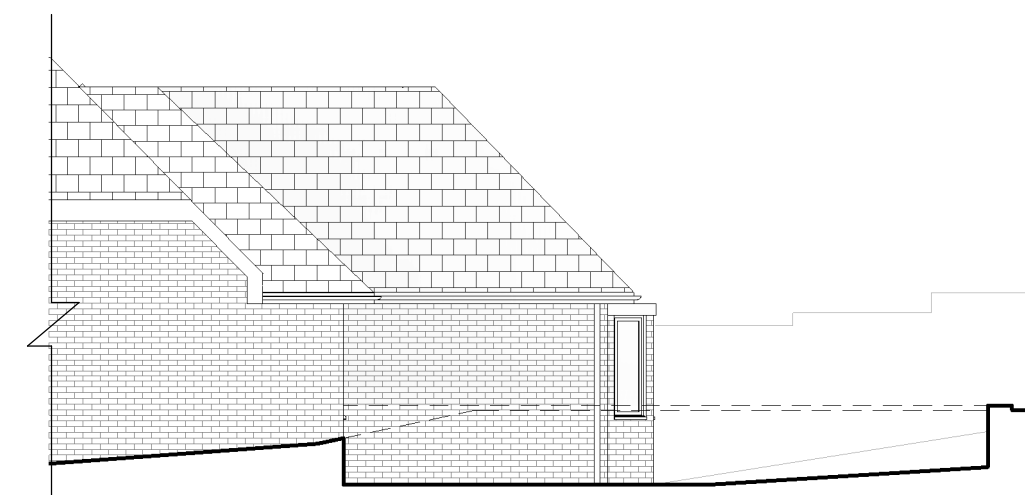
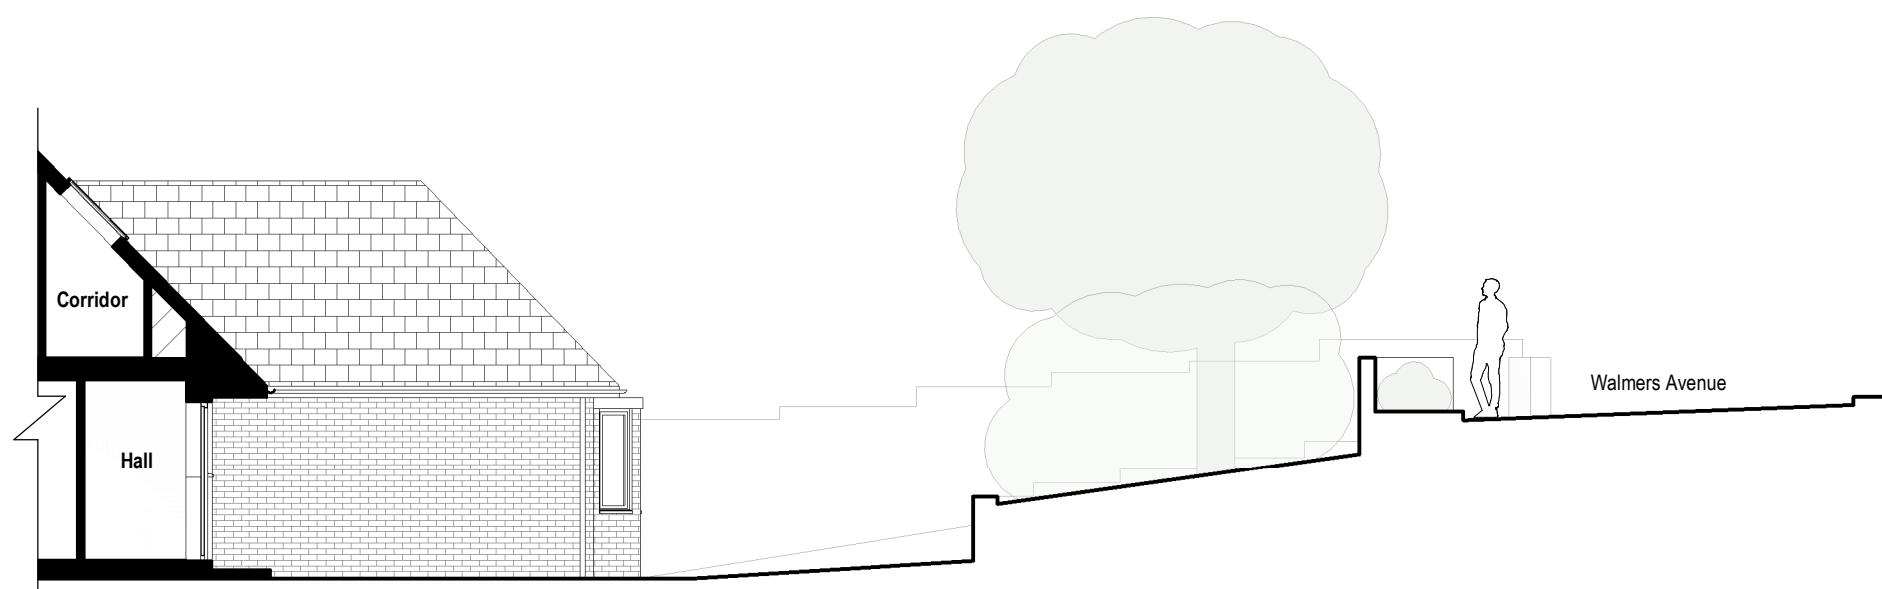
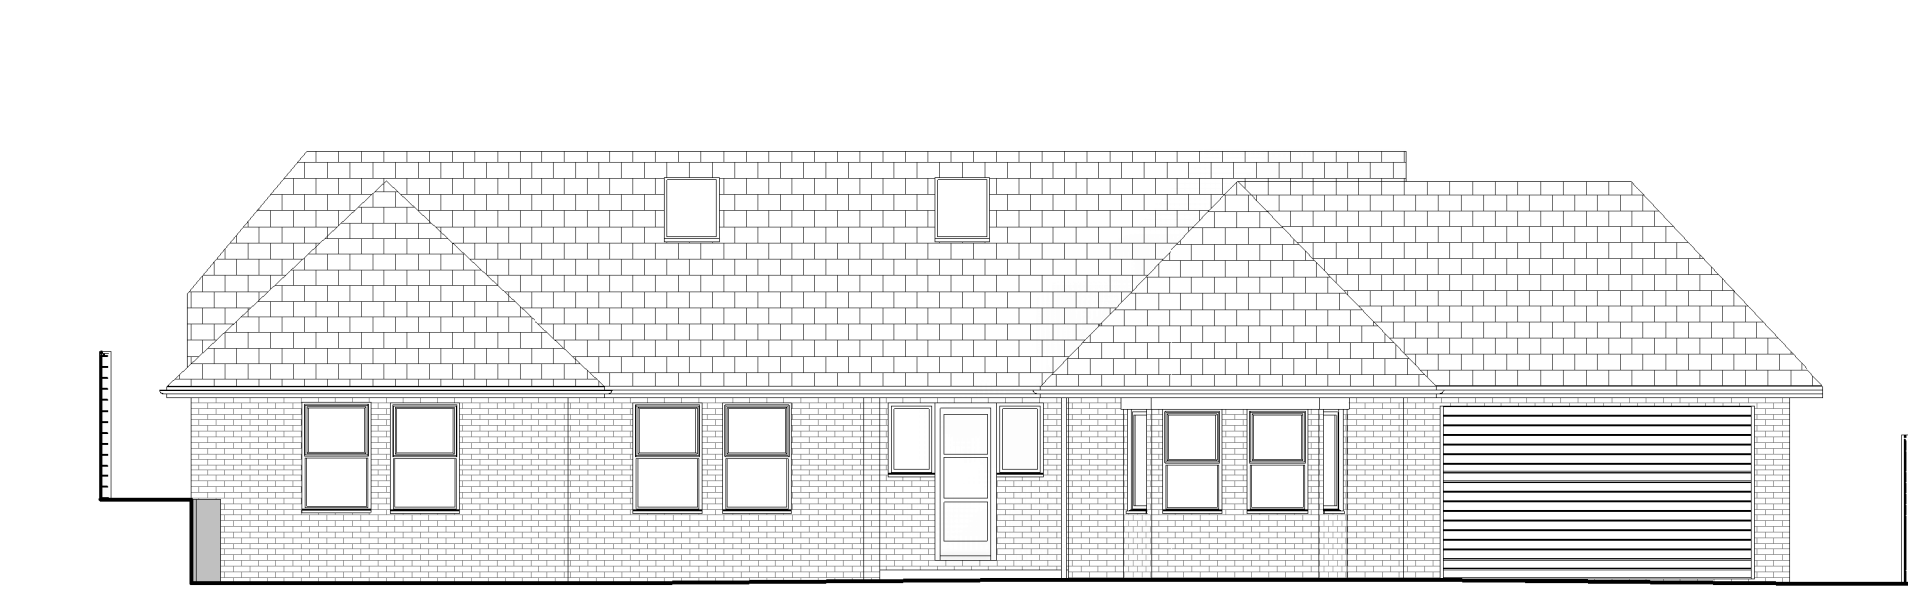
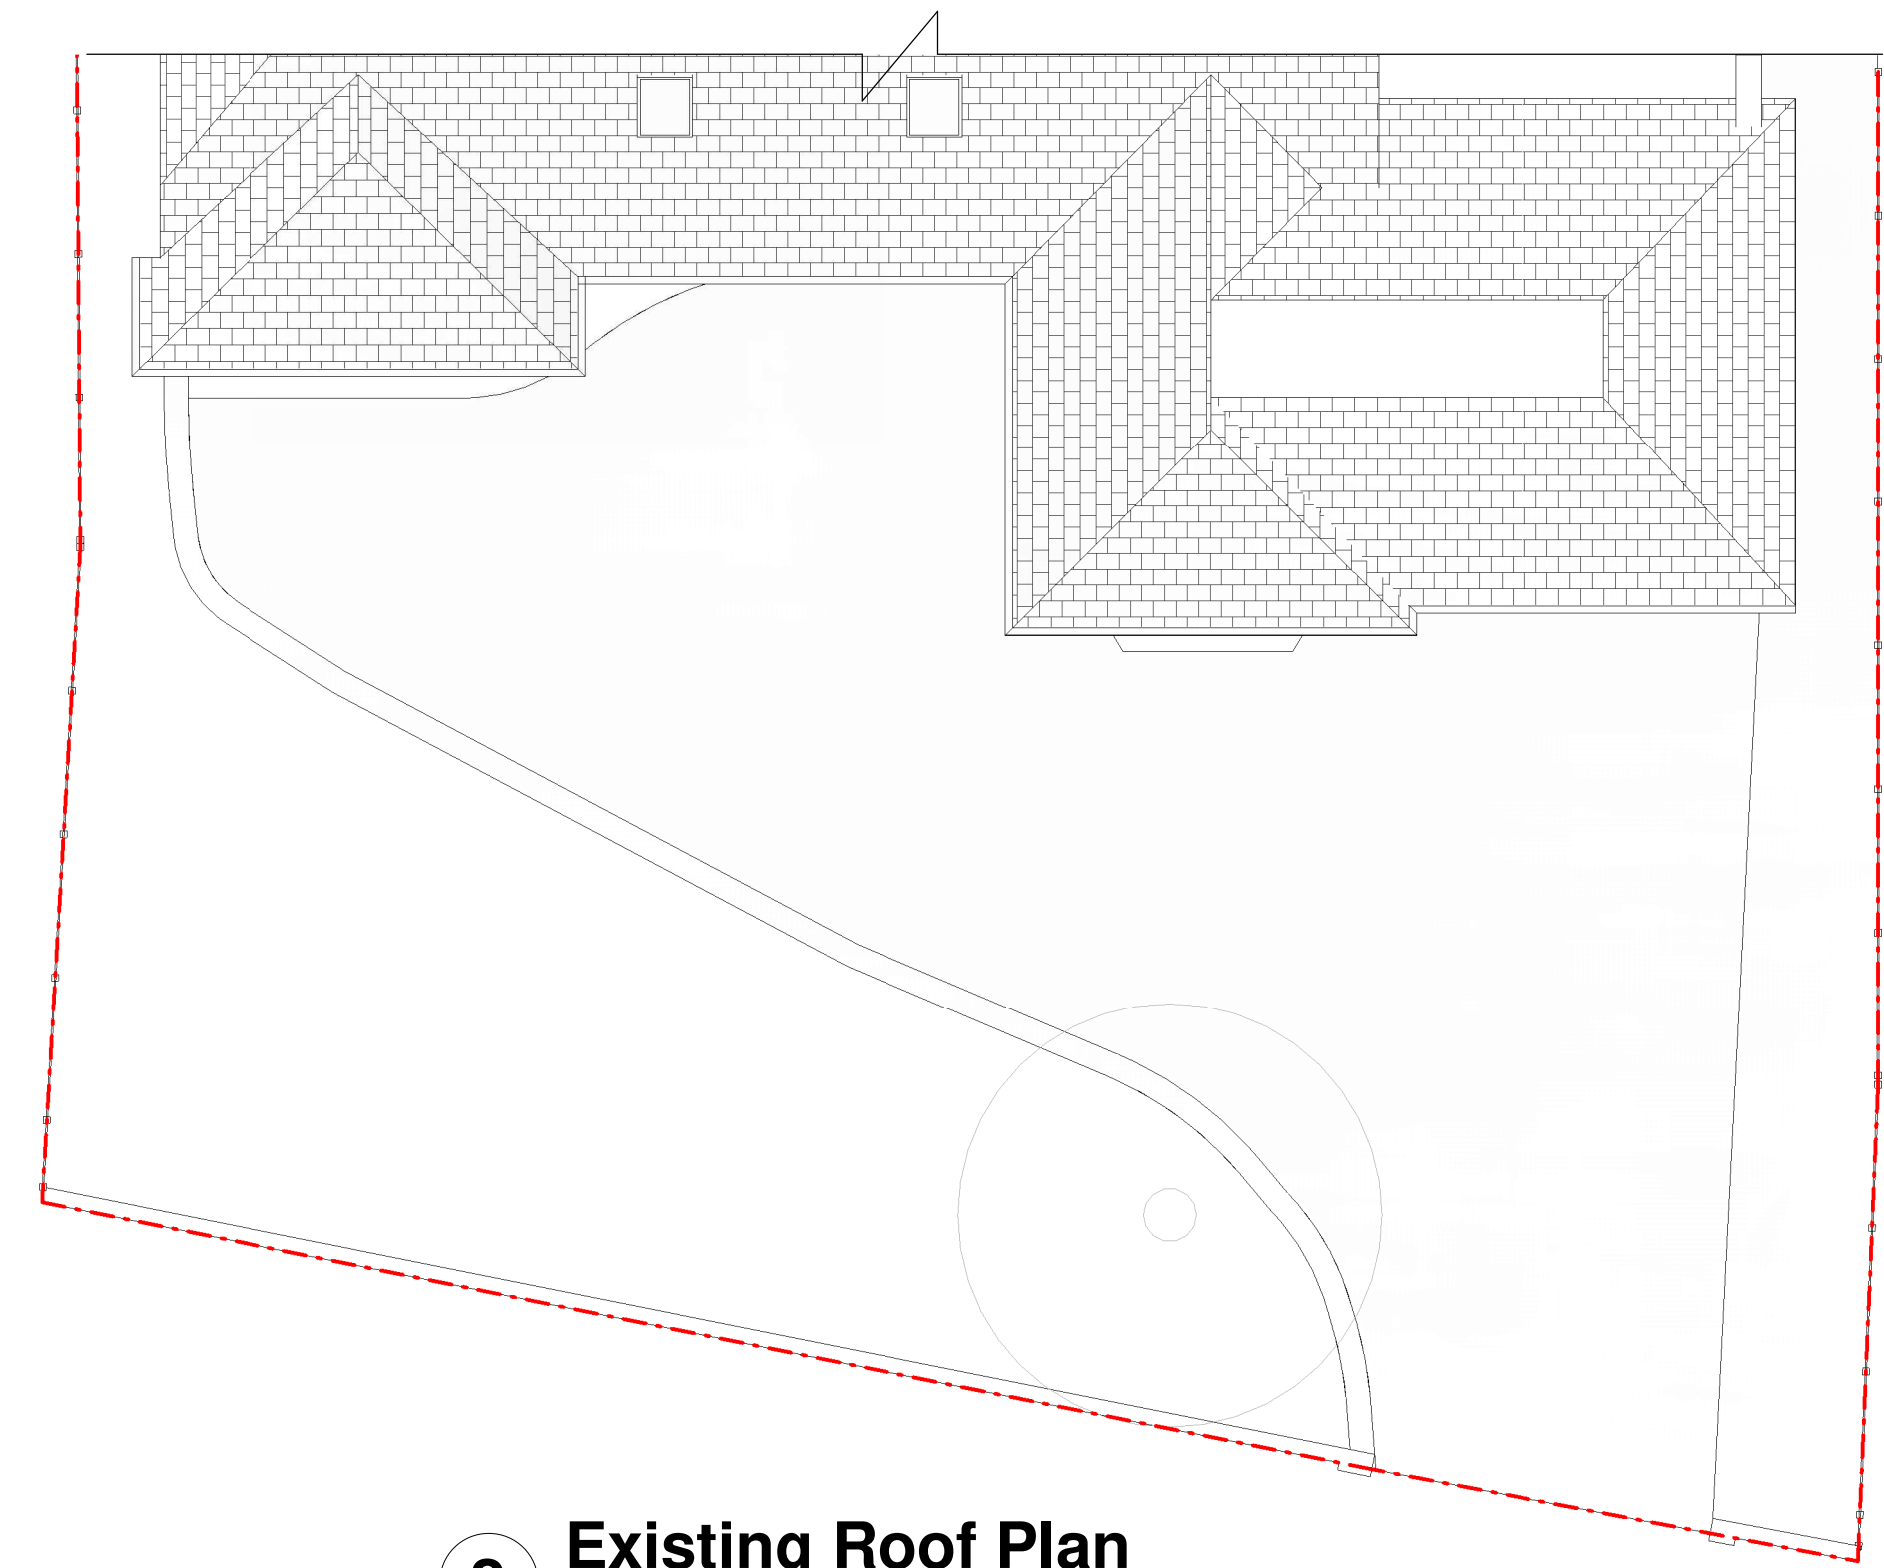


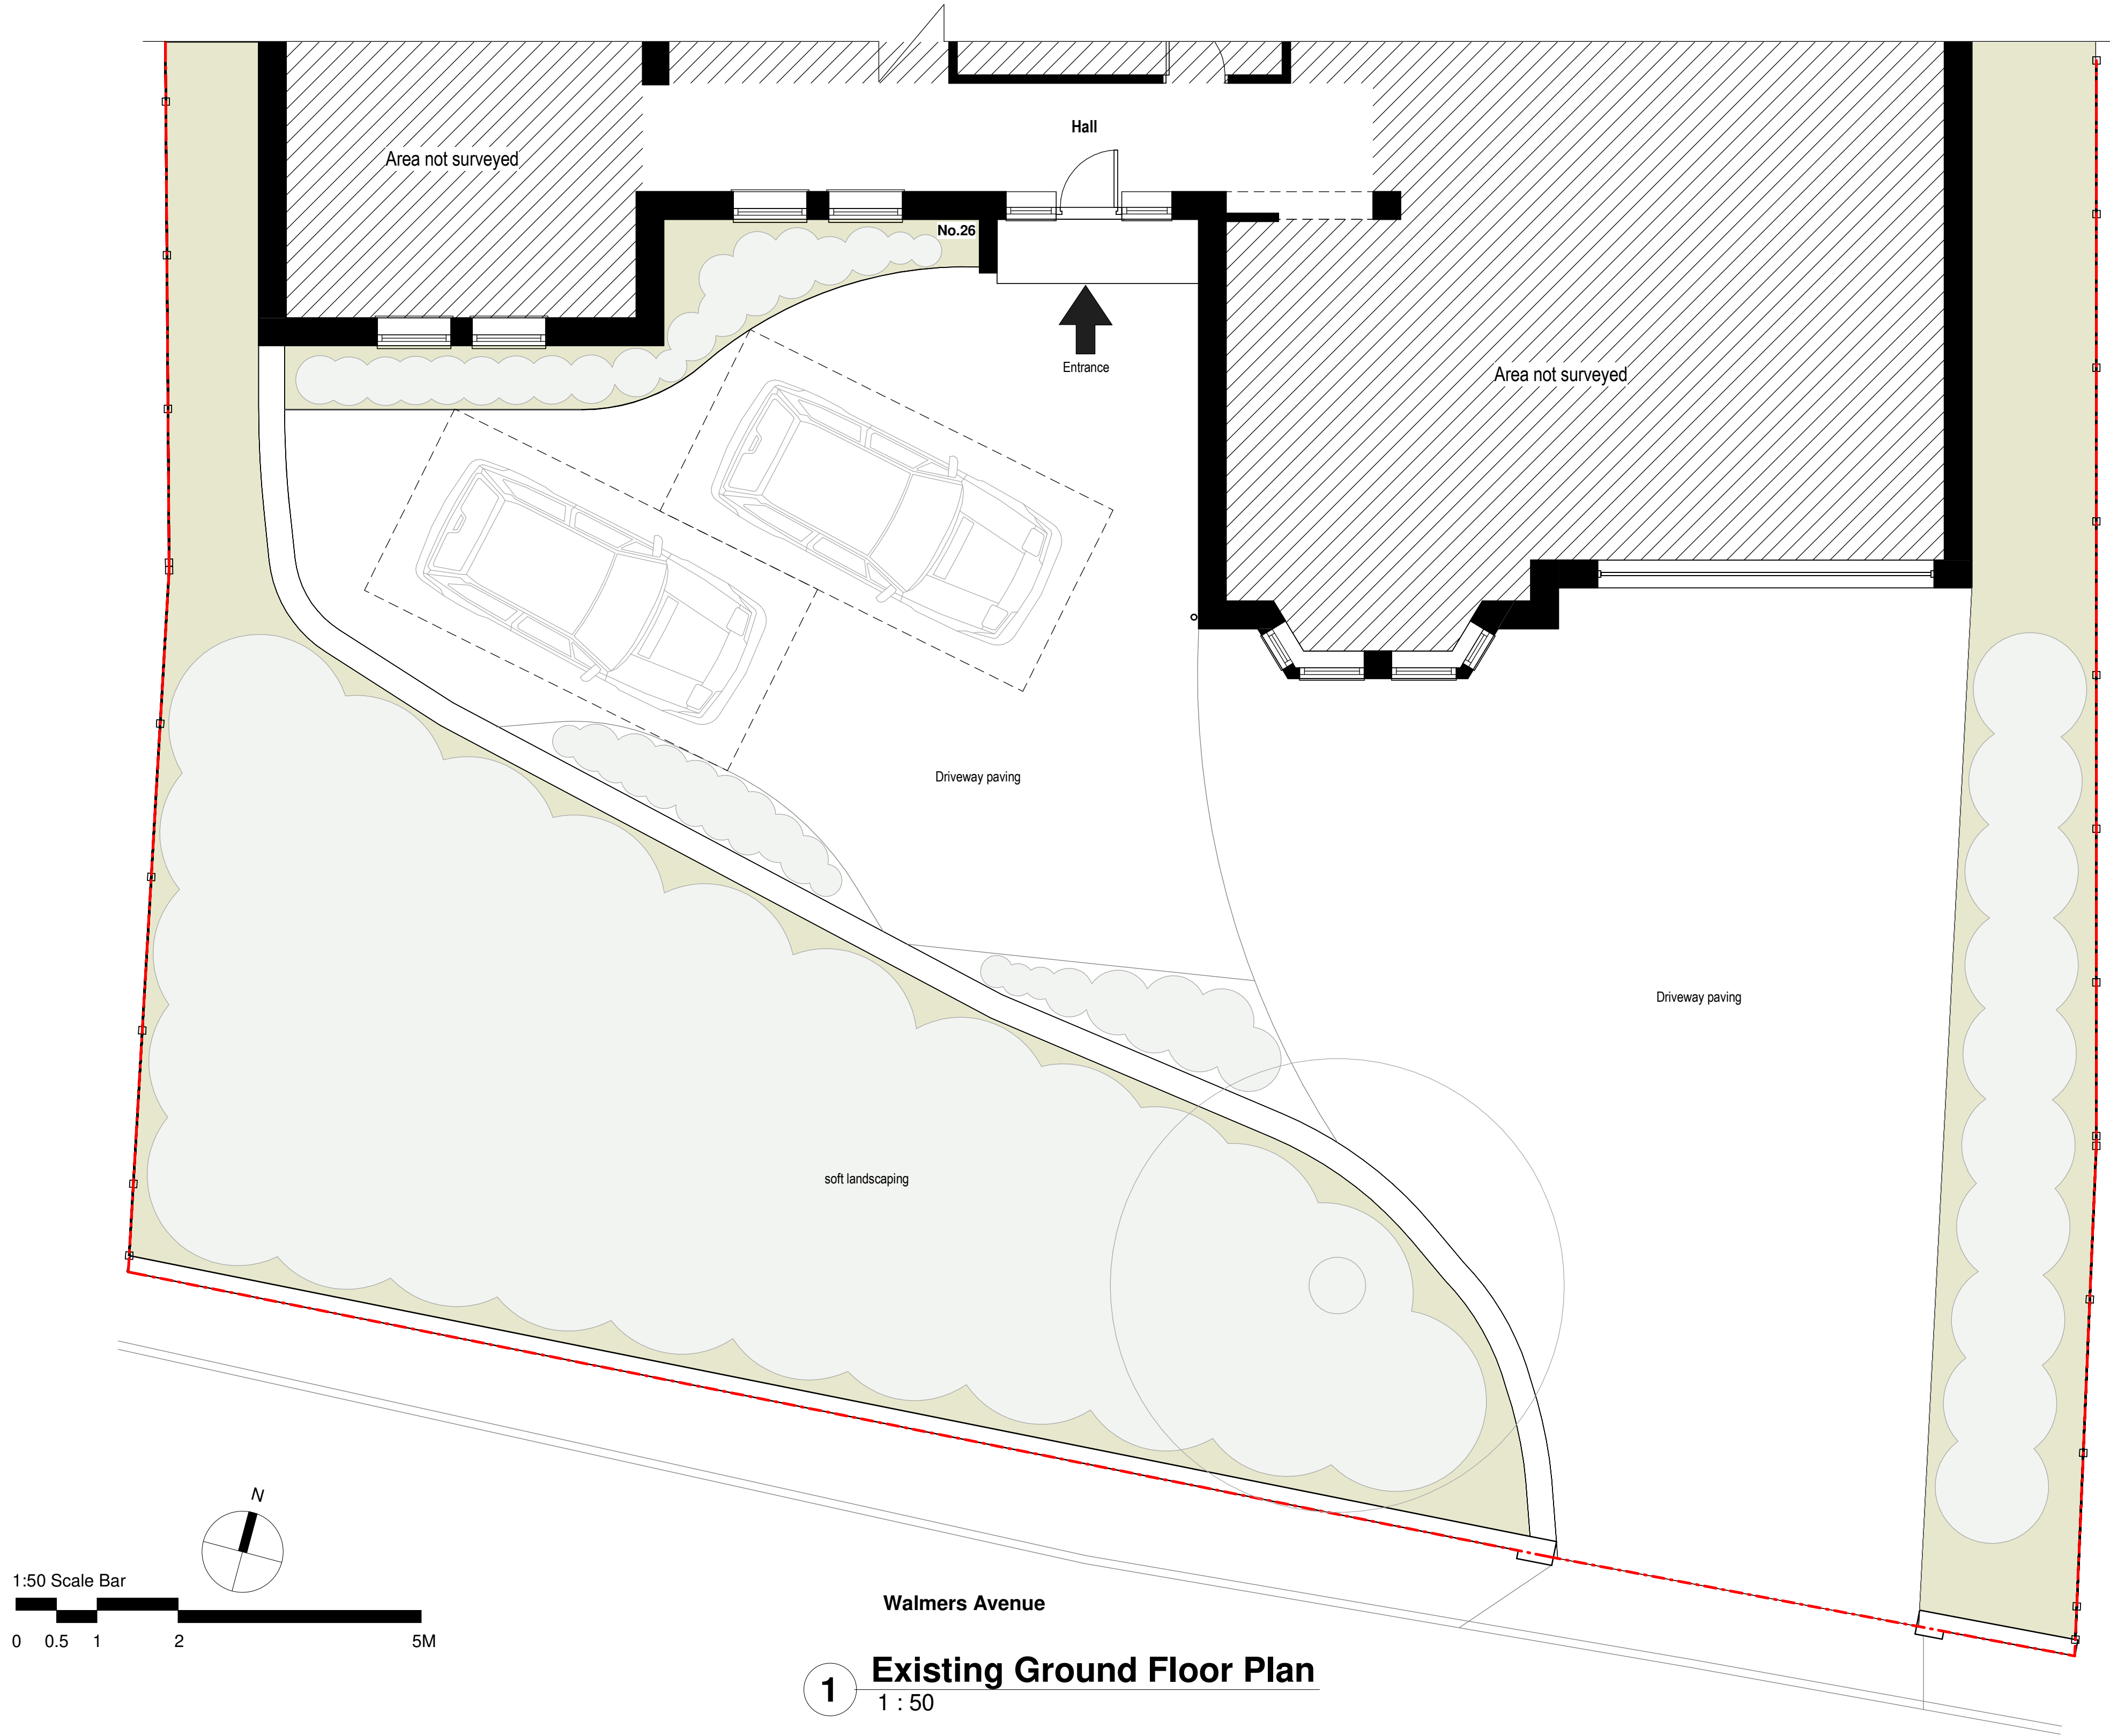

----- Assumed Boundary Line

SURVEY

RIBA #:

PROARC
Architecture & Properties
Est.2016 Rochester, Kent.
www.proarc.one
maclej@proarc.one
M: 07511251343 T: 01634 353 323

Project Title
Survey.

Drawing Title
Existing Drawings

Address	Date
26 Walmers Avenue, Higham, ME3 7EH	02/04/2026
Drawn / Checked / Scale	Date
PS / MW / as indicated@A1	02/04/2026
Dwg No	Rev No
2608_PL02	