
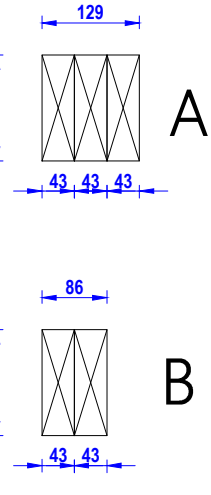


MOBILE HOME

Scale 1:50 @ A3

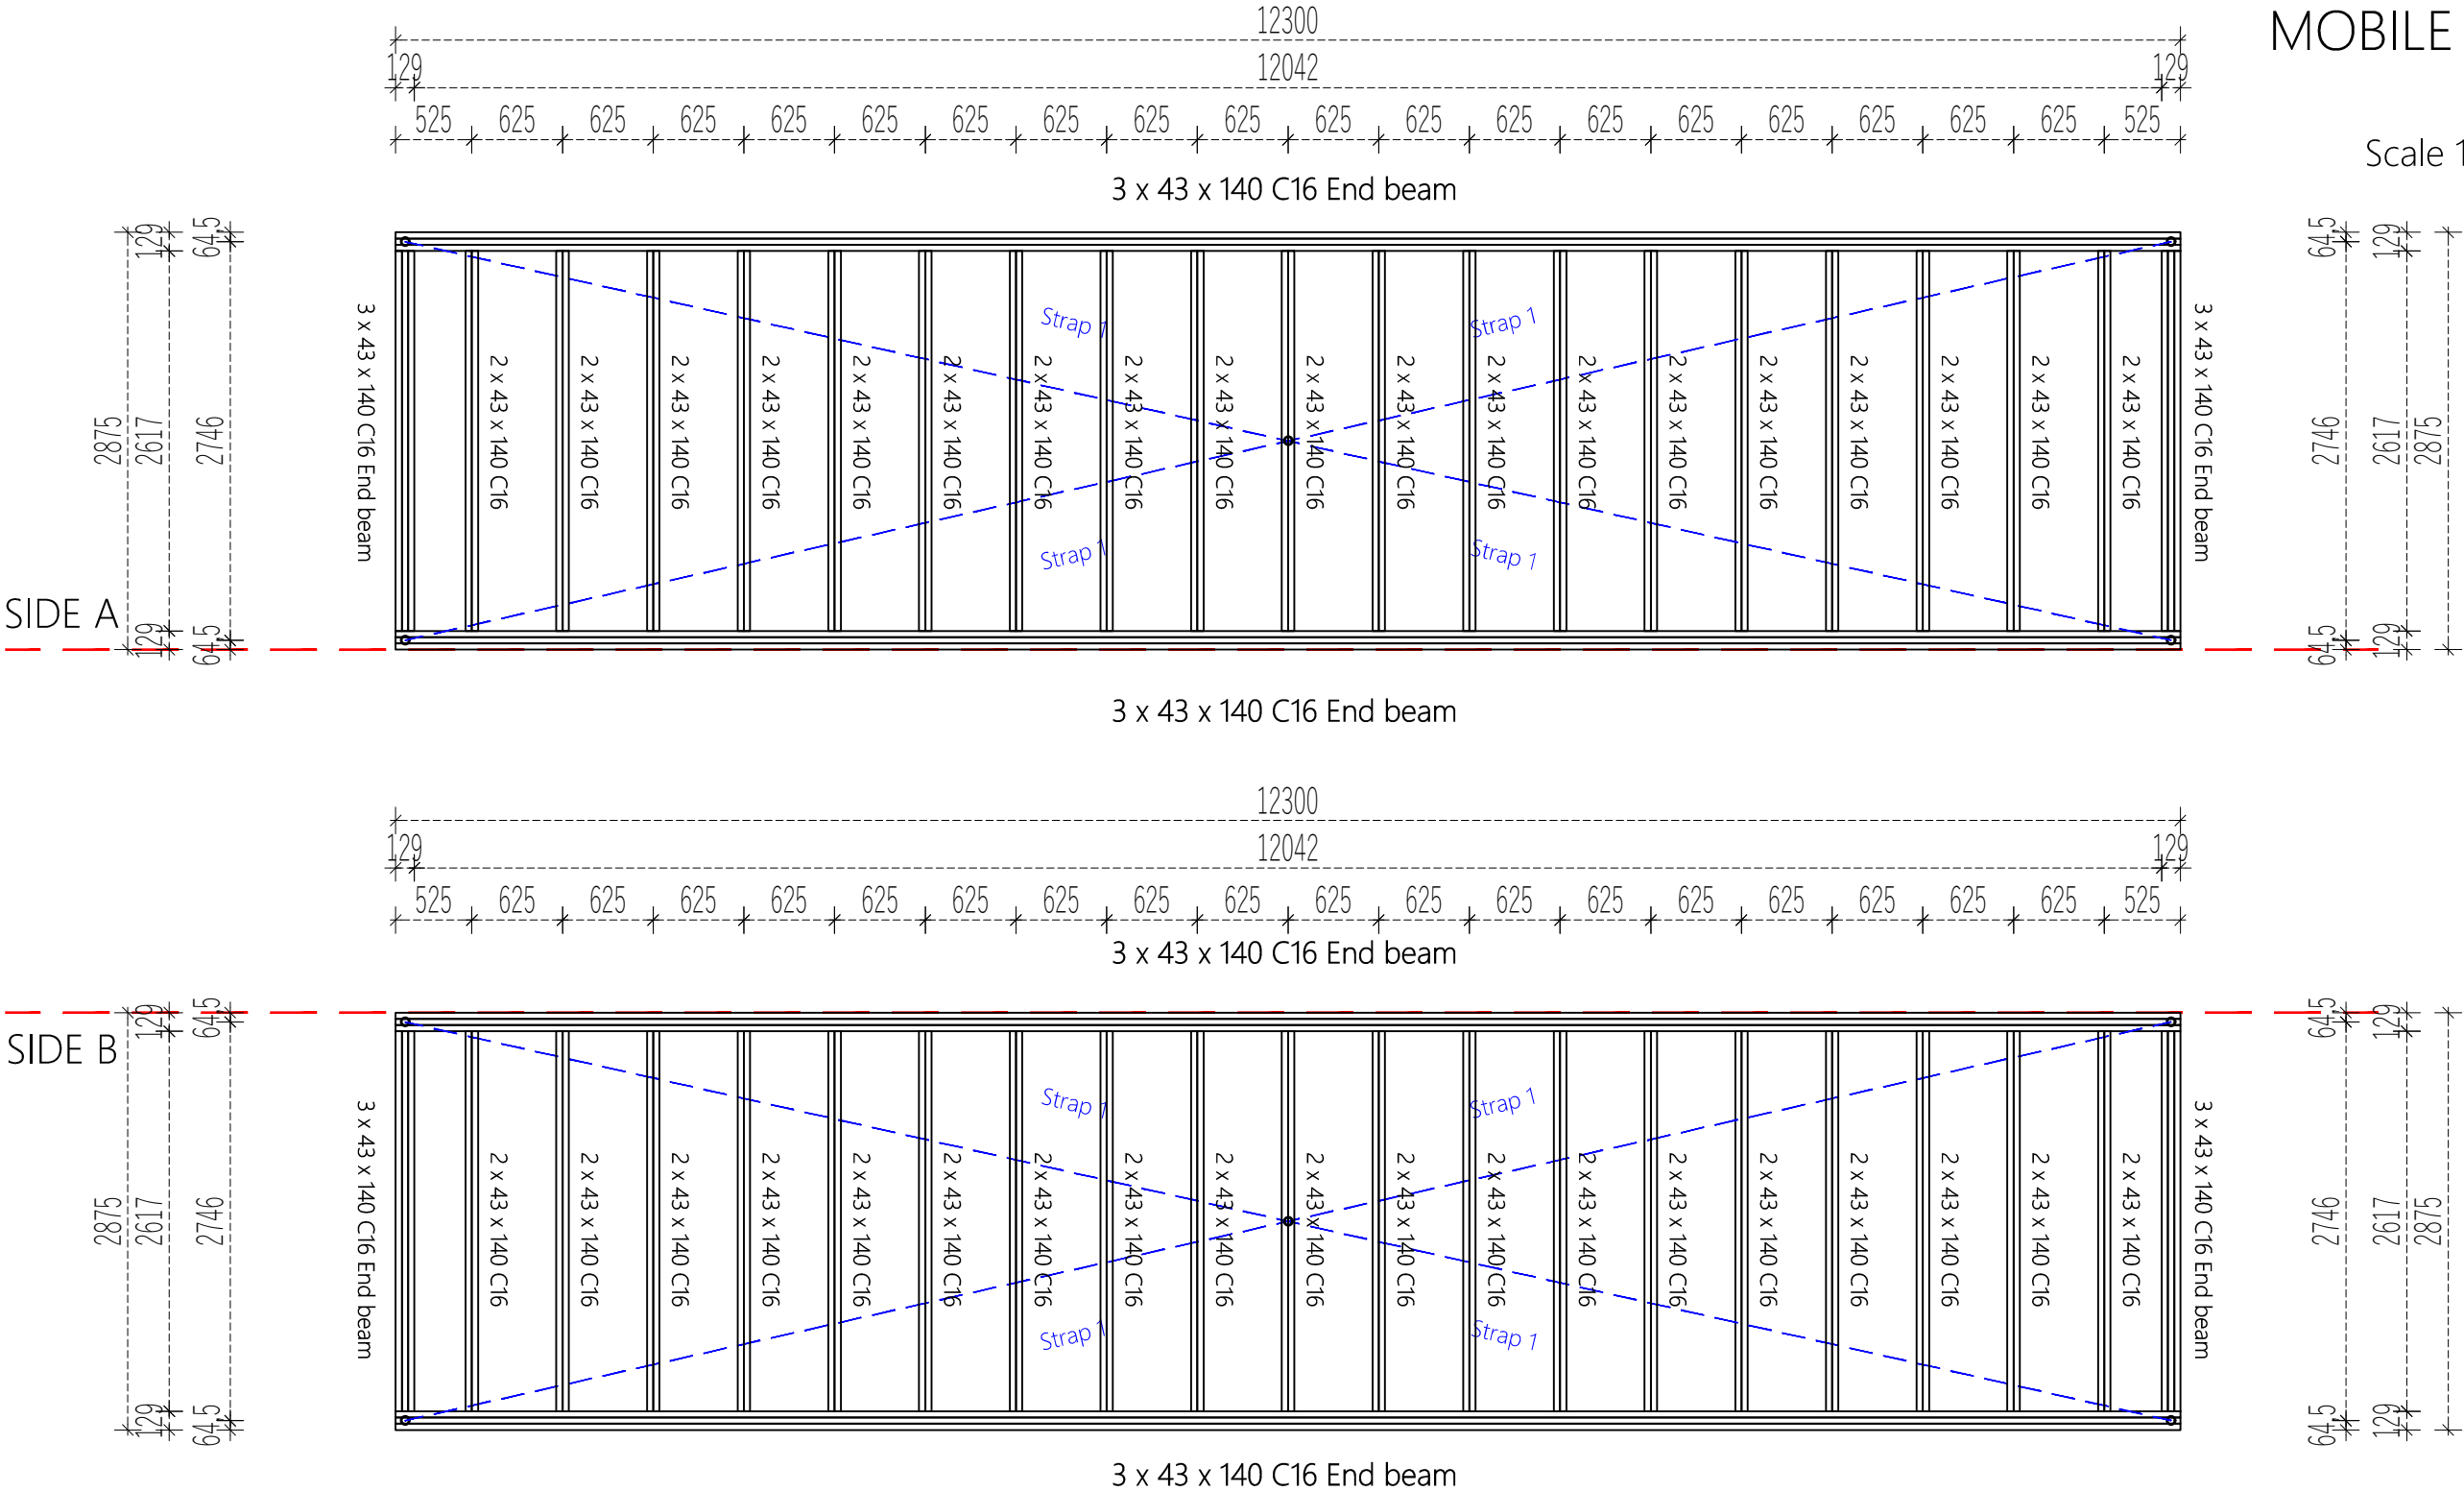

	Project Nr.				Interior area	67.80 m²	Wall thickness	44+cladding	D.T.	Paper size / scale	A3 / 1:50	
	-				Built - up area	70.70 m²	Built height	min	2365			
	-		Name	Date		Roof angle		13.30 °	max			3035
						Roof area		80.50 m²	▲			-
						Description		WOOD PALLET				