
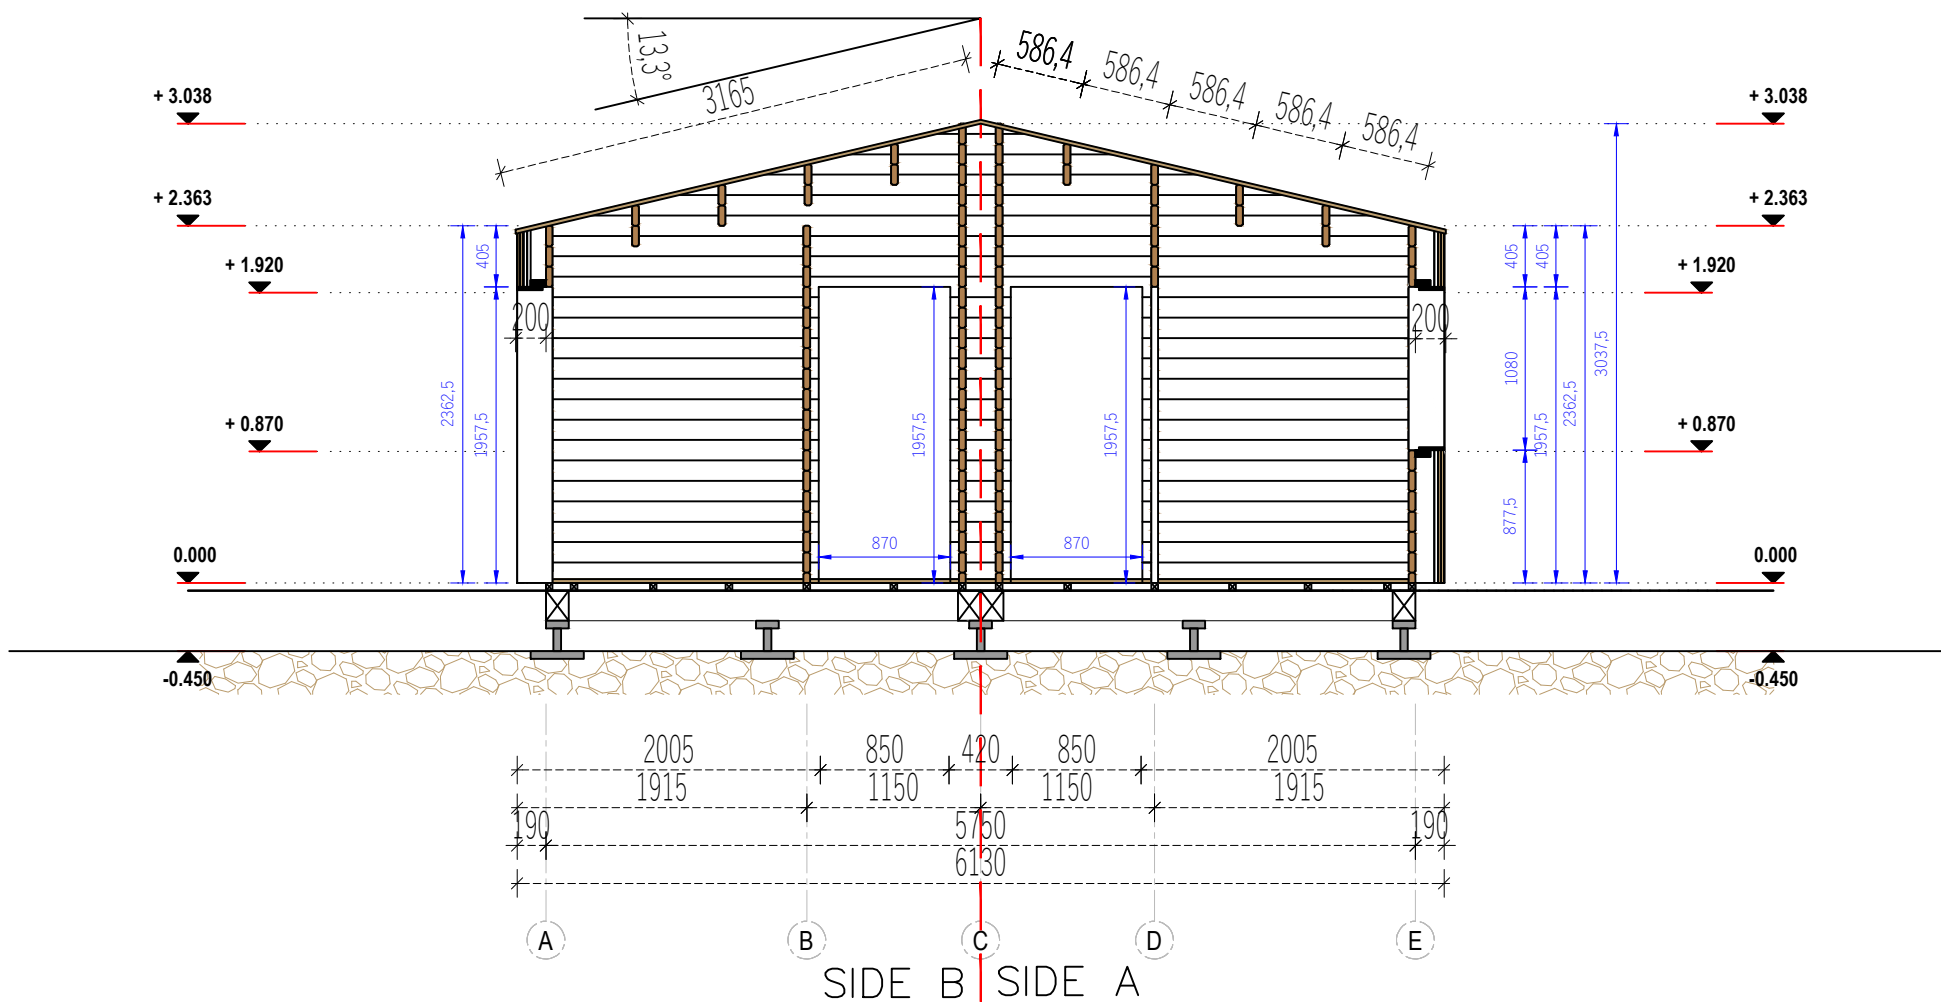


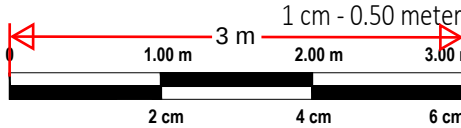

	Project Nr.			Interior area	67.80 m²	Wall thickness		44+cladding	D.T.	Paper size / scale	A4 / 1:50
	-			Built - up area	70.70 m²	Built height	min	2365			
	-			Roof angle	13.30 °		max	3035			
				Roof area	80.50 m²		▲	-			
				Description		SECTION A-A					

All rights reserved. Any unauthorized changes to the drawing are strictly prohibited.