



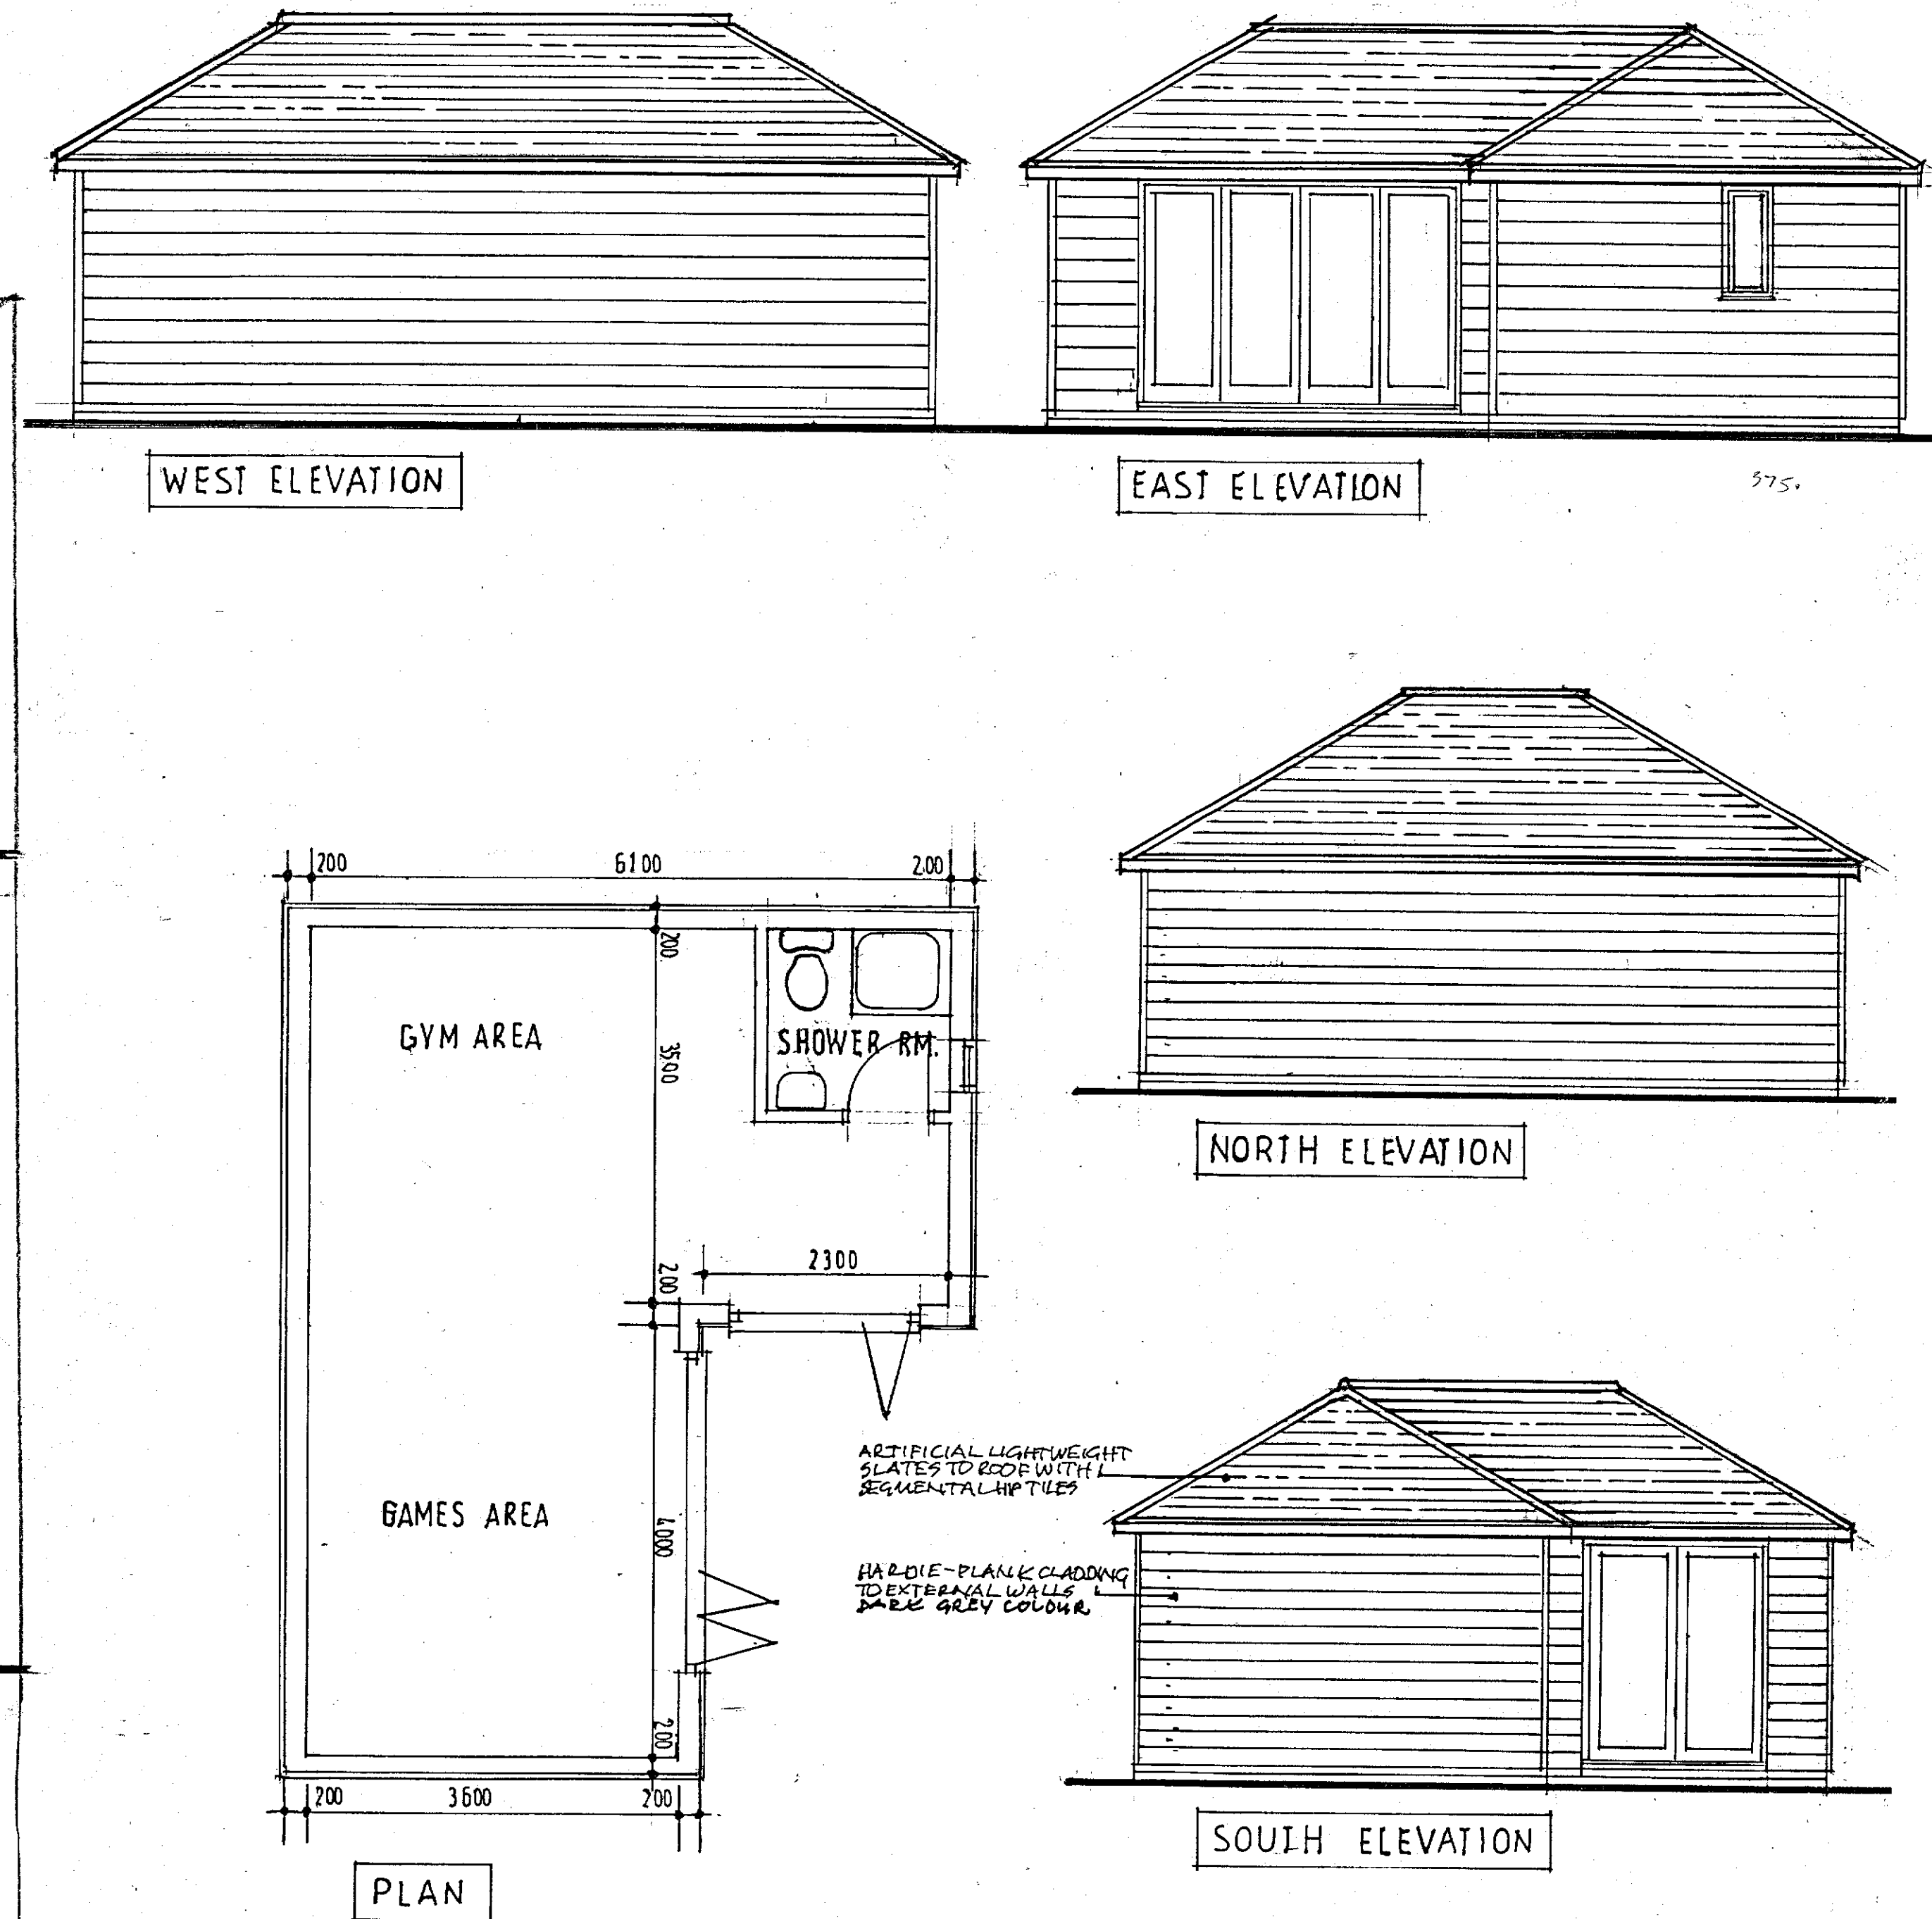

PROPOSED DETACHED GAMES/GYM BLDG. AT 'HIGHWAYS' OLD WATLING STREET GRAVESEND KENT SCALE: 1:50 DRG NO JH/25/35/P03

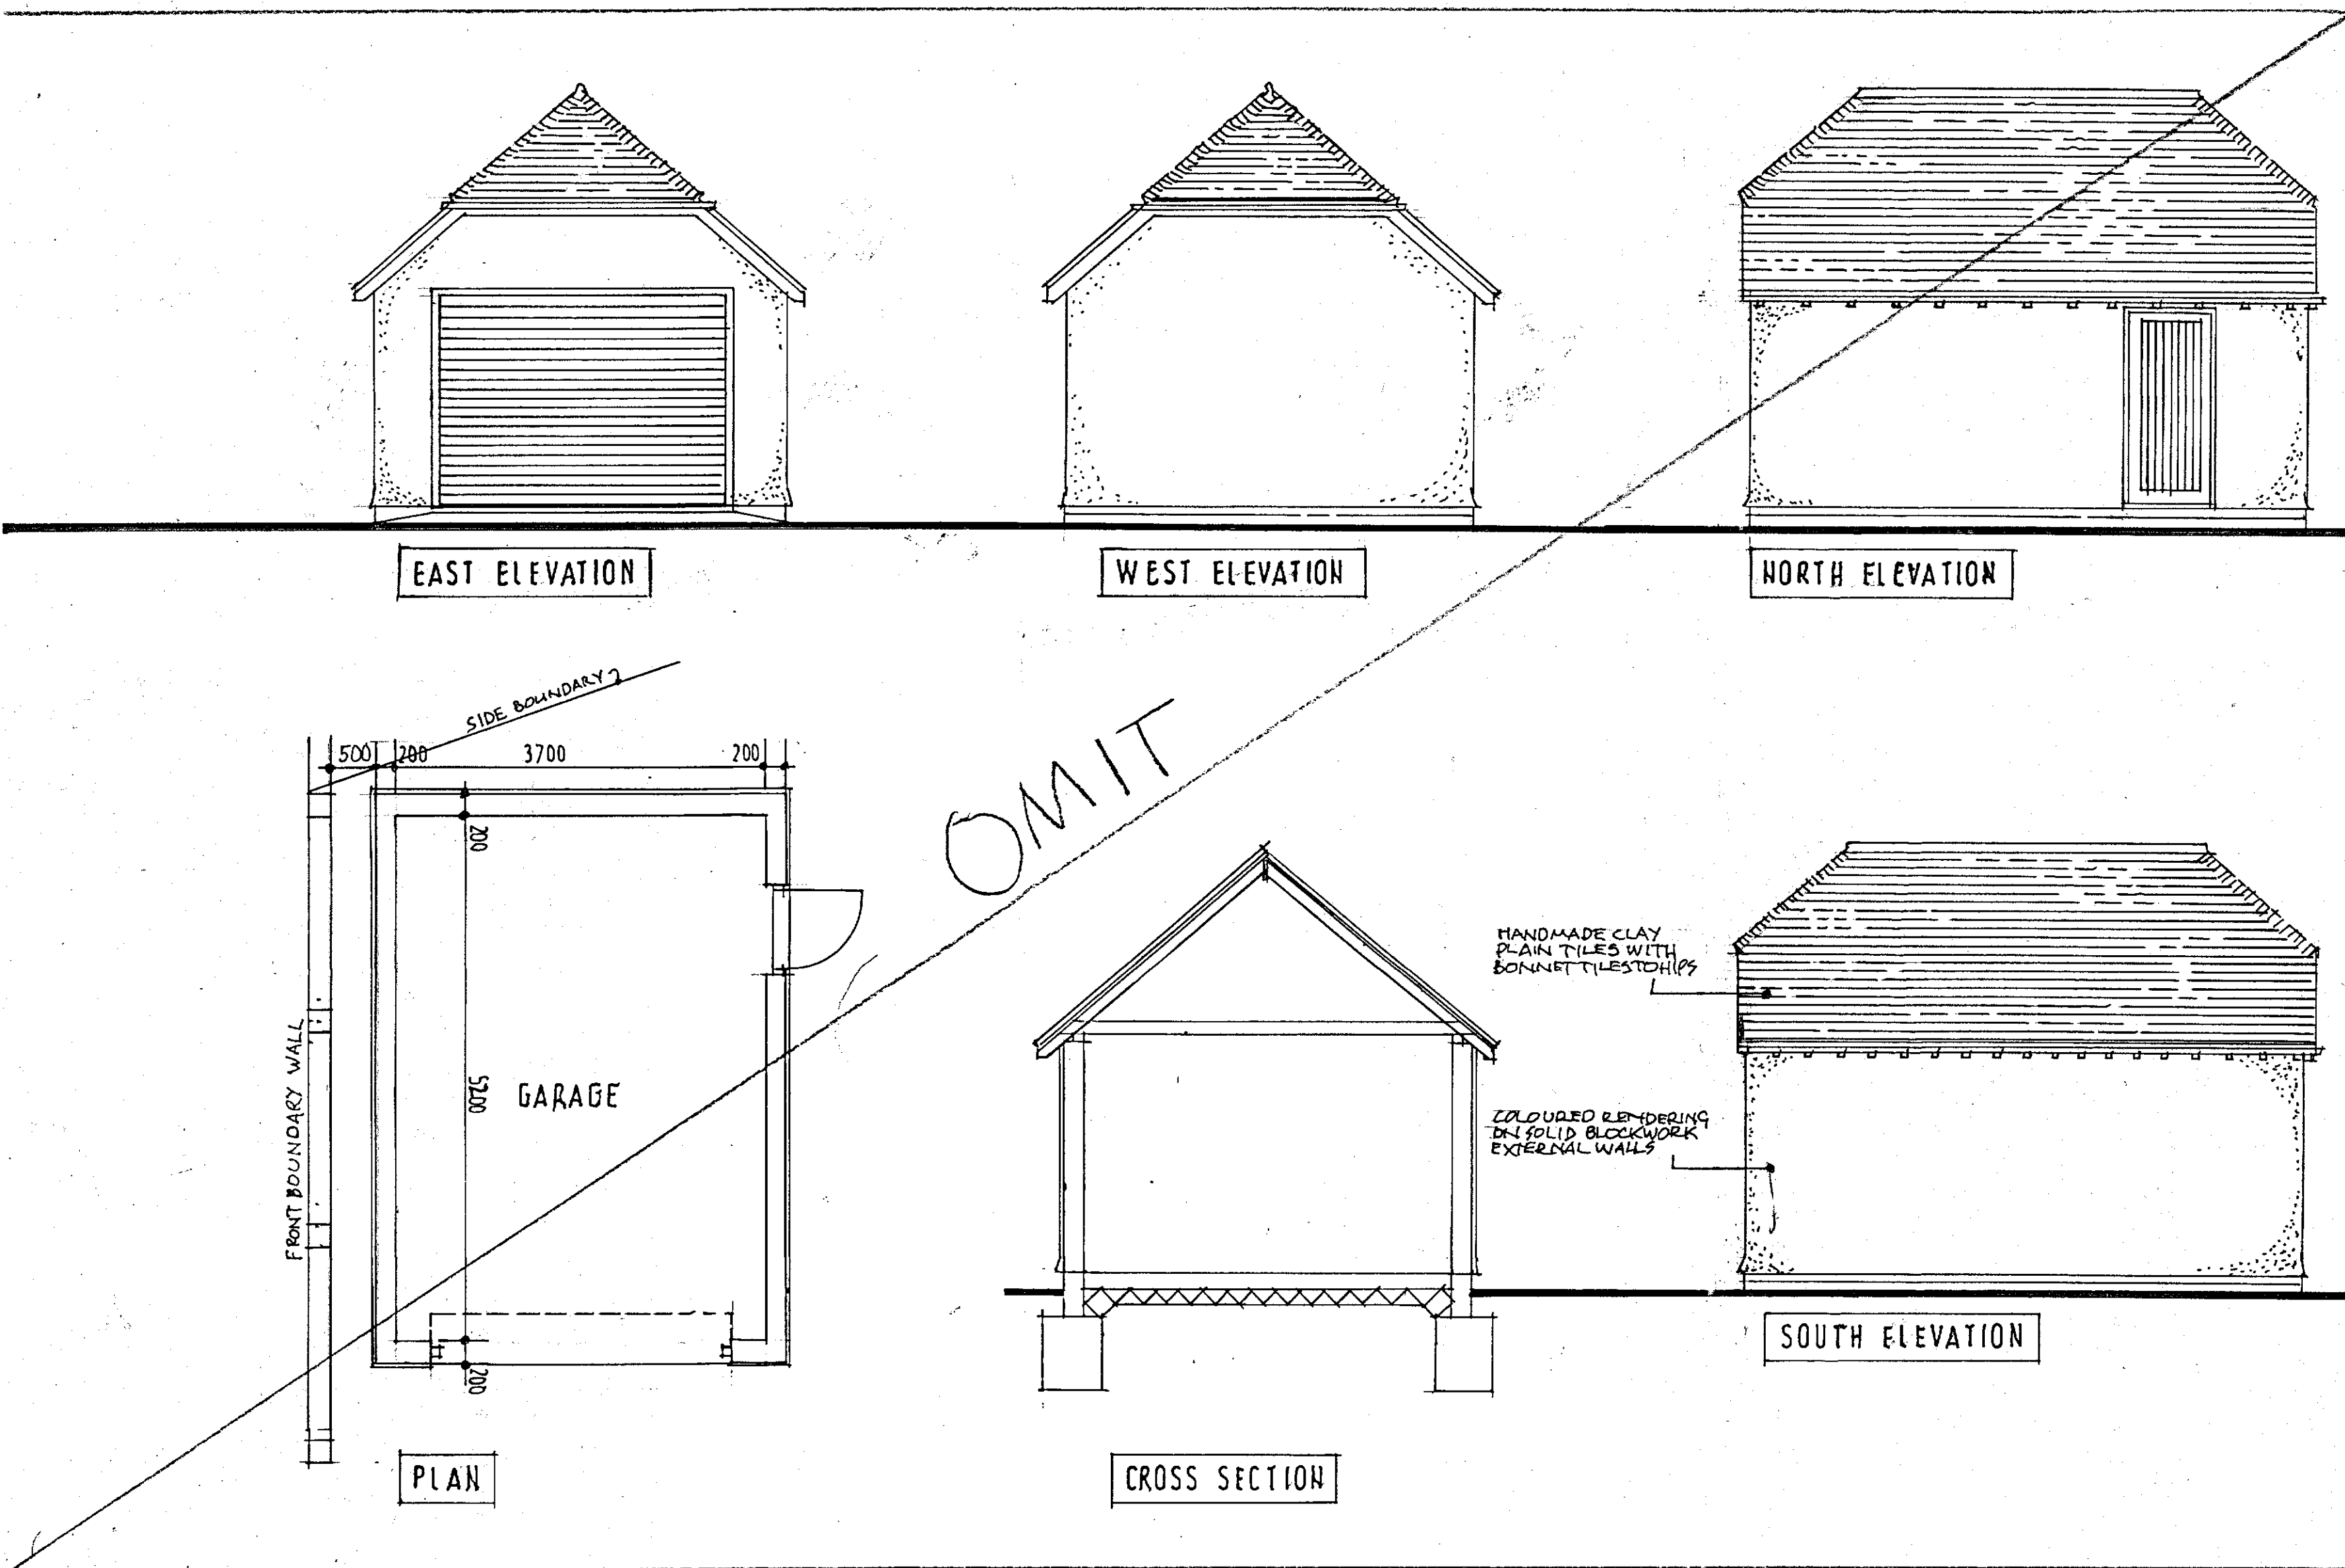