


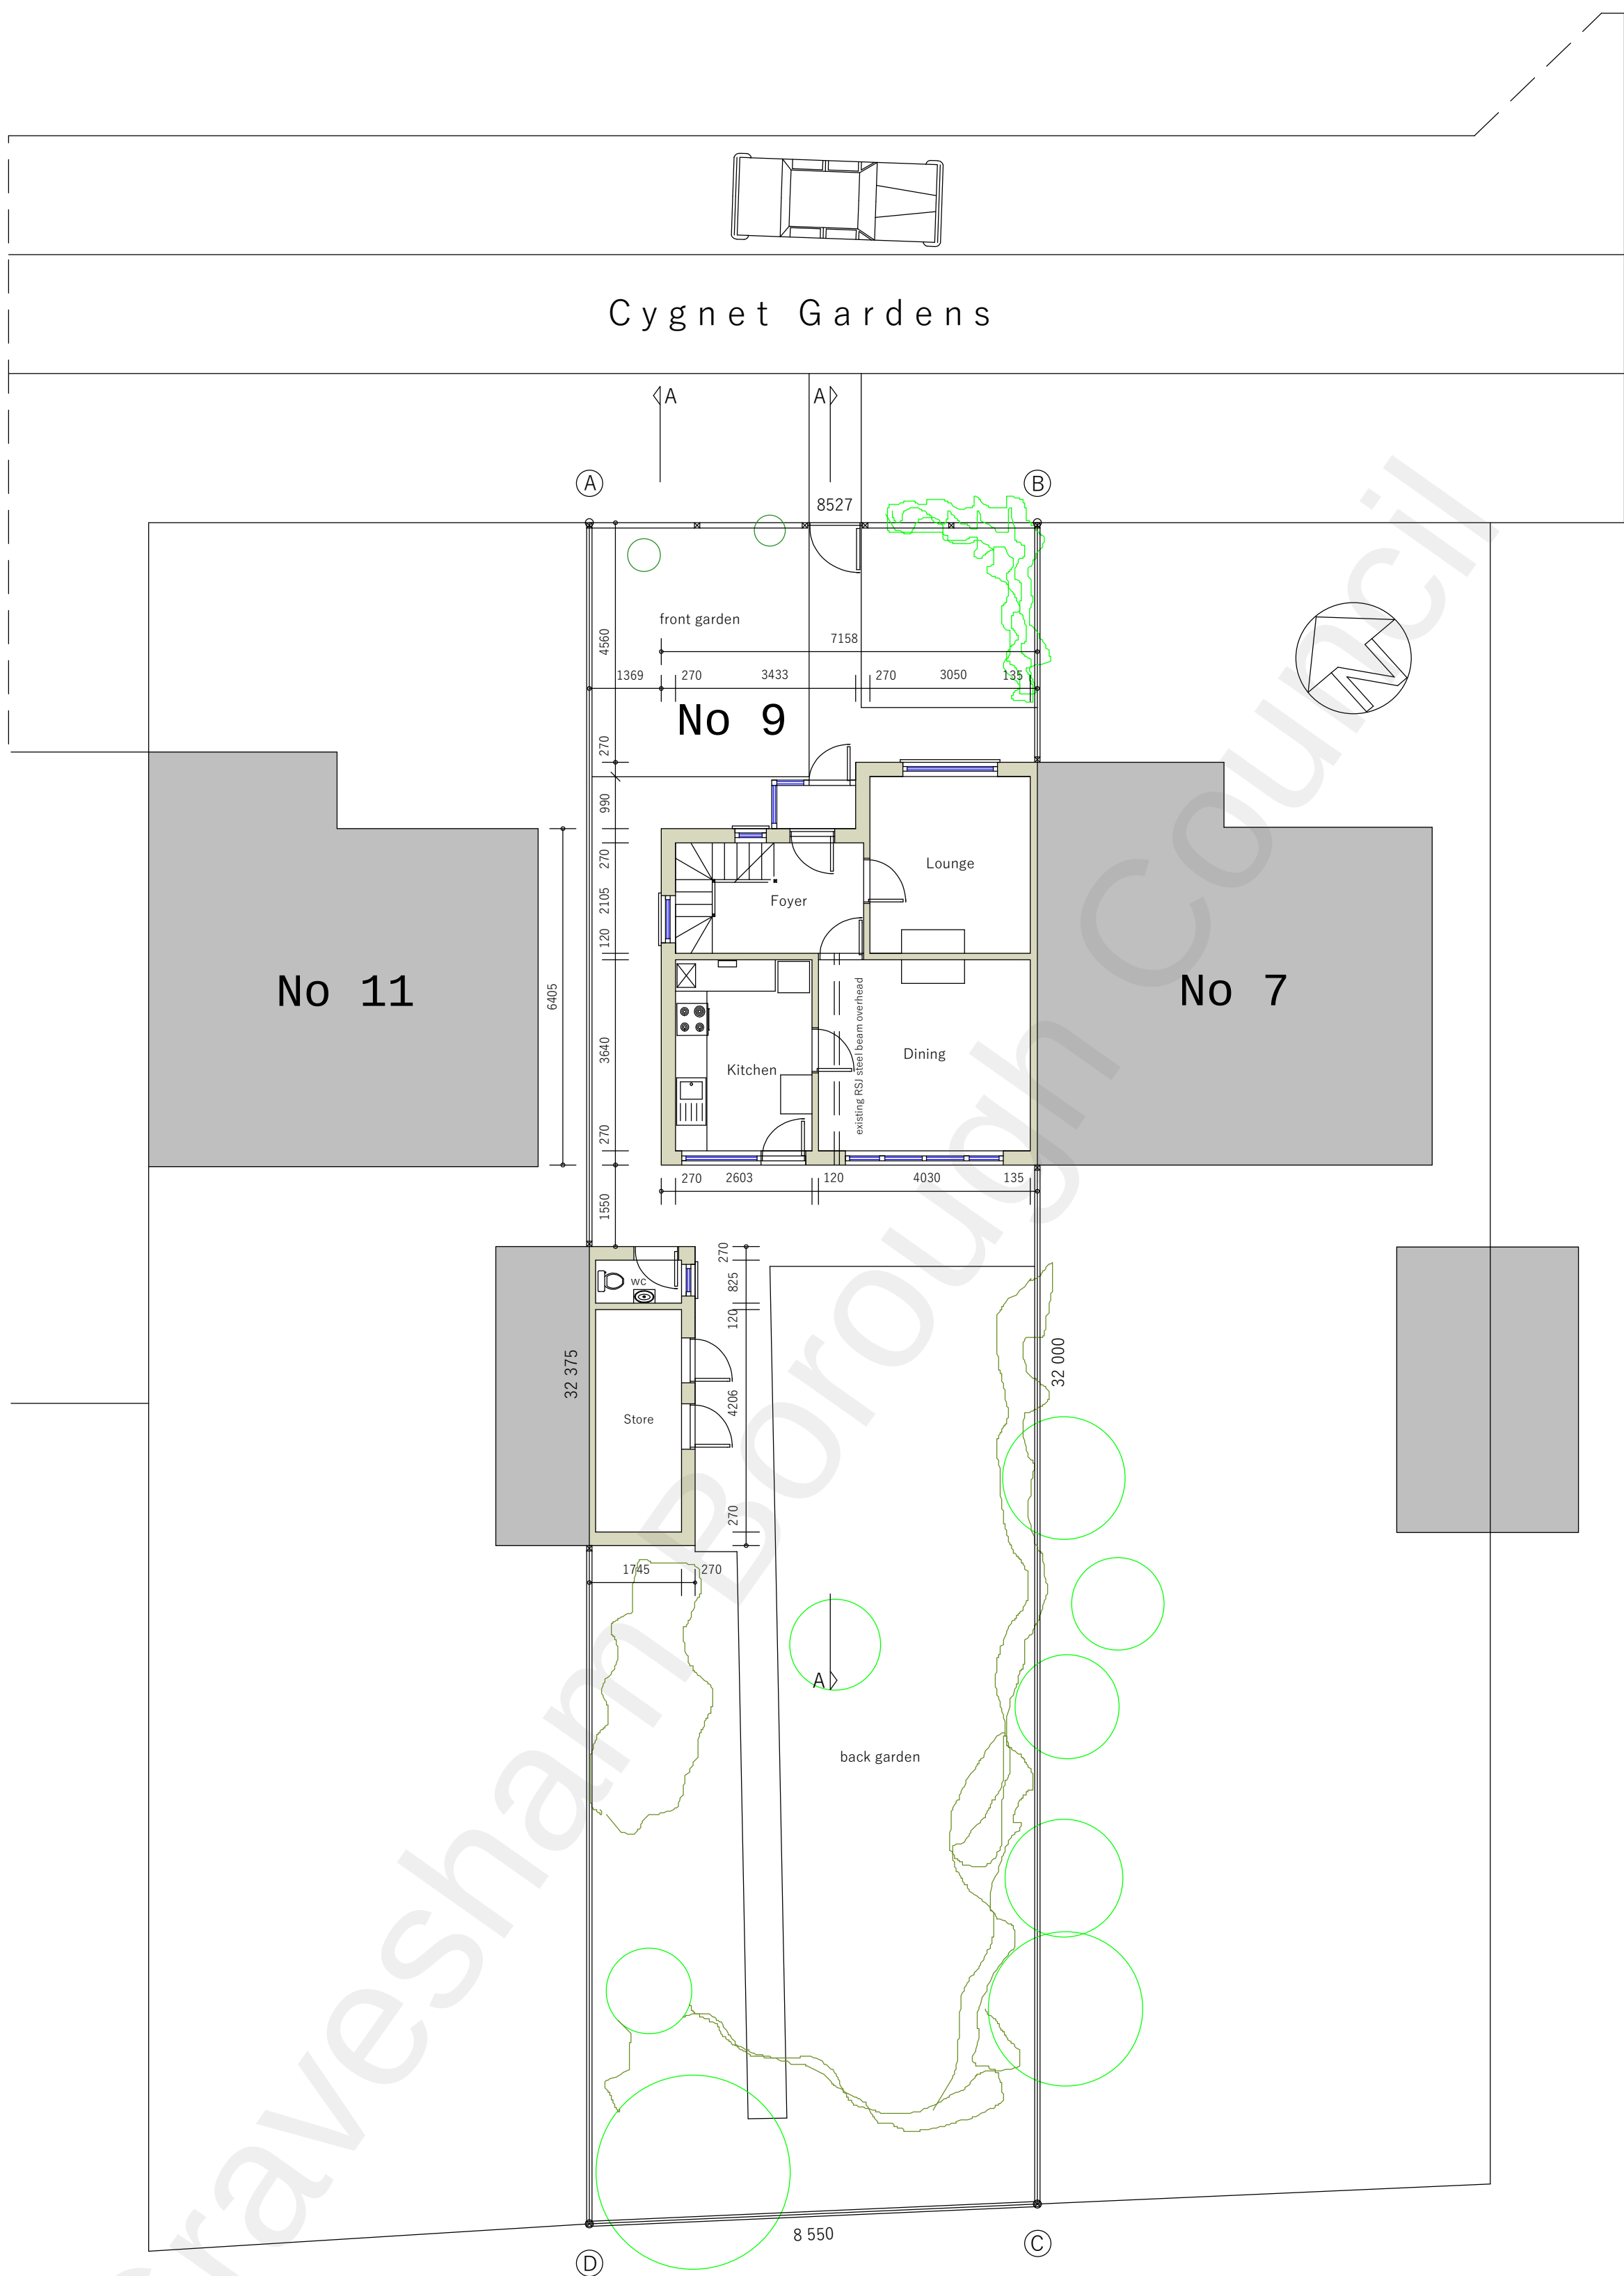


0 Existing Ground Floor Plan



PROJECT House Sergio PROJEK

New Porch, Double Storey Rear Extension and Loft Conversion

No 9 Cygnet Gardens, Northfleet, Gravesend DA11 7DW

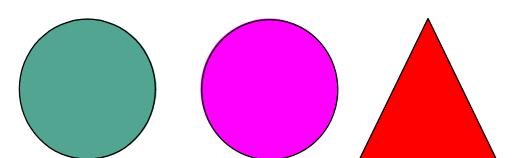

CHRISTOPHER
COWLEY AND
ASSOCIATES

079-86340719

c.cowley@tiscali.co.uk