


General Notes:

Do not scale from this drawing- refer only to stated dimensions. If in doubt request clarification from this office. This drawing, and associated copyright, is the property of Convery Prently Shields Architects Ltd.

Revision	Initials	Date
A	WG	24.10.23
1. Updated as per client comments issued on 24.10.23		

Room Type Key

- Bedrooms
- Circulation
- Day Rooms
- Ensuites
- Sanitary
- Staff
- Storage

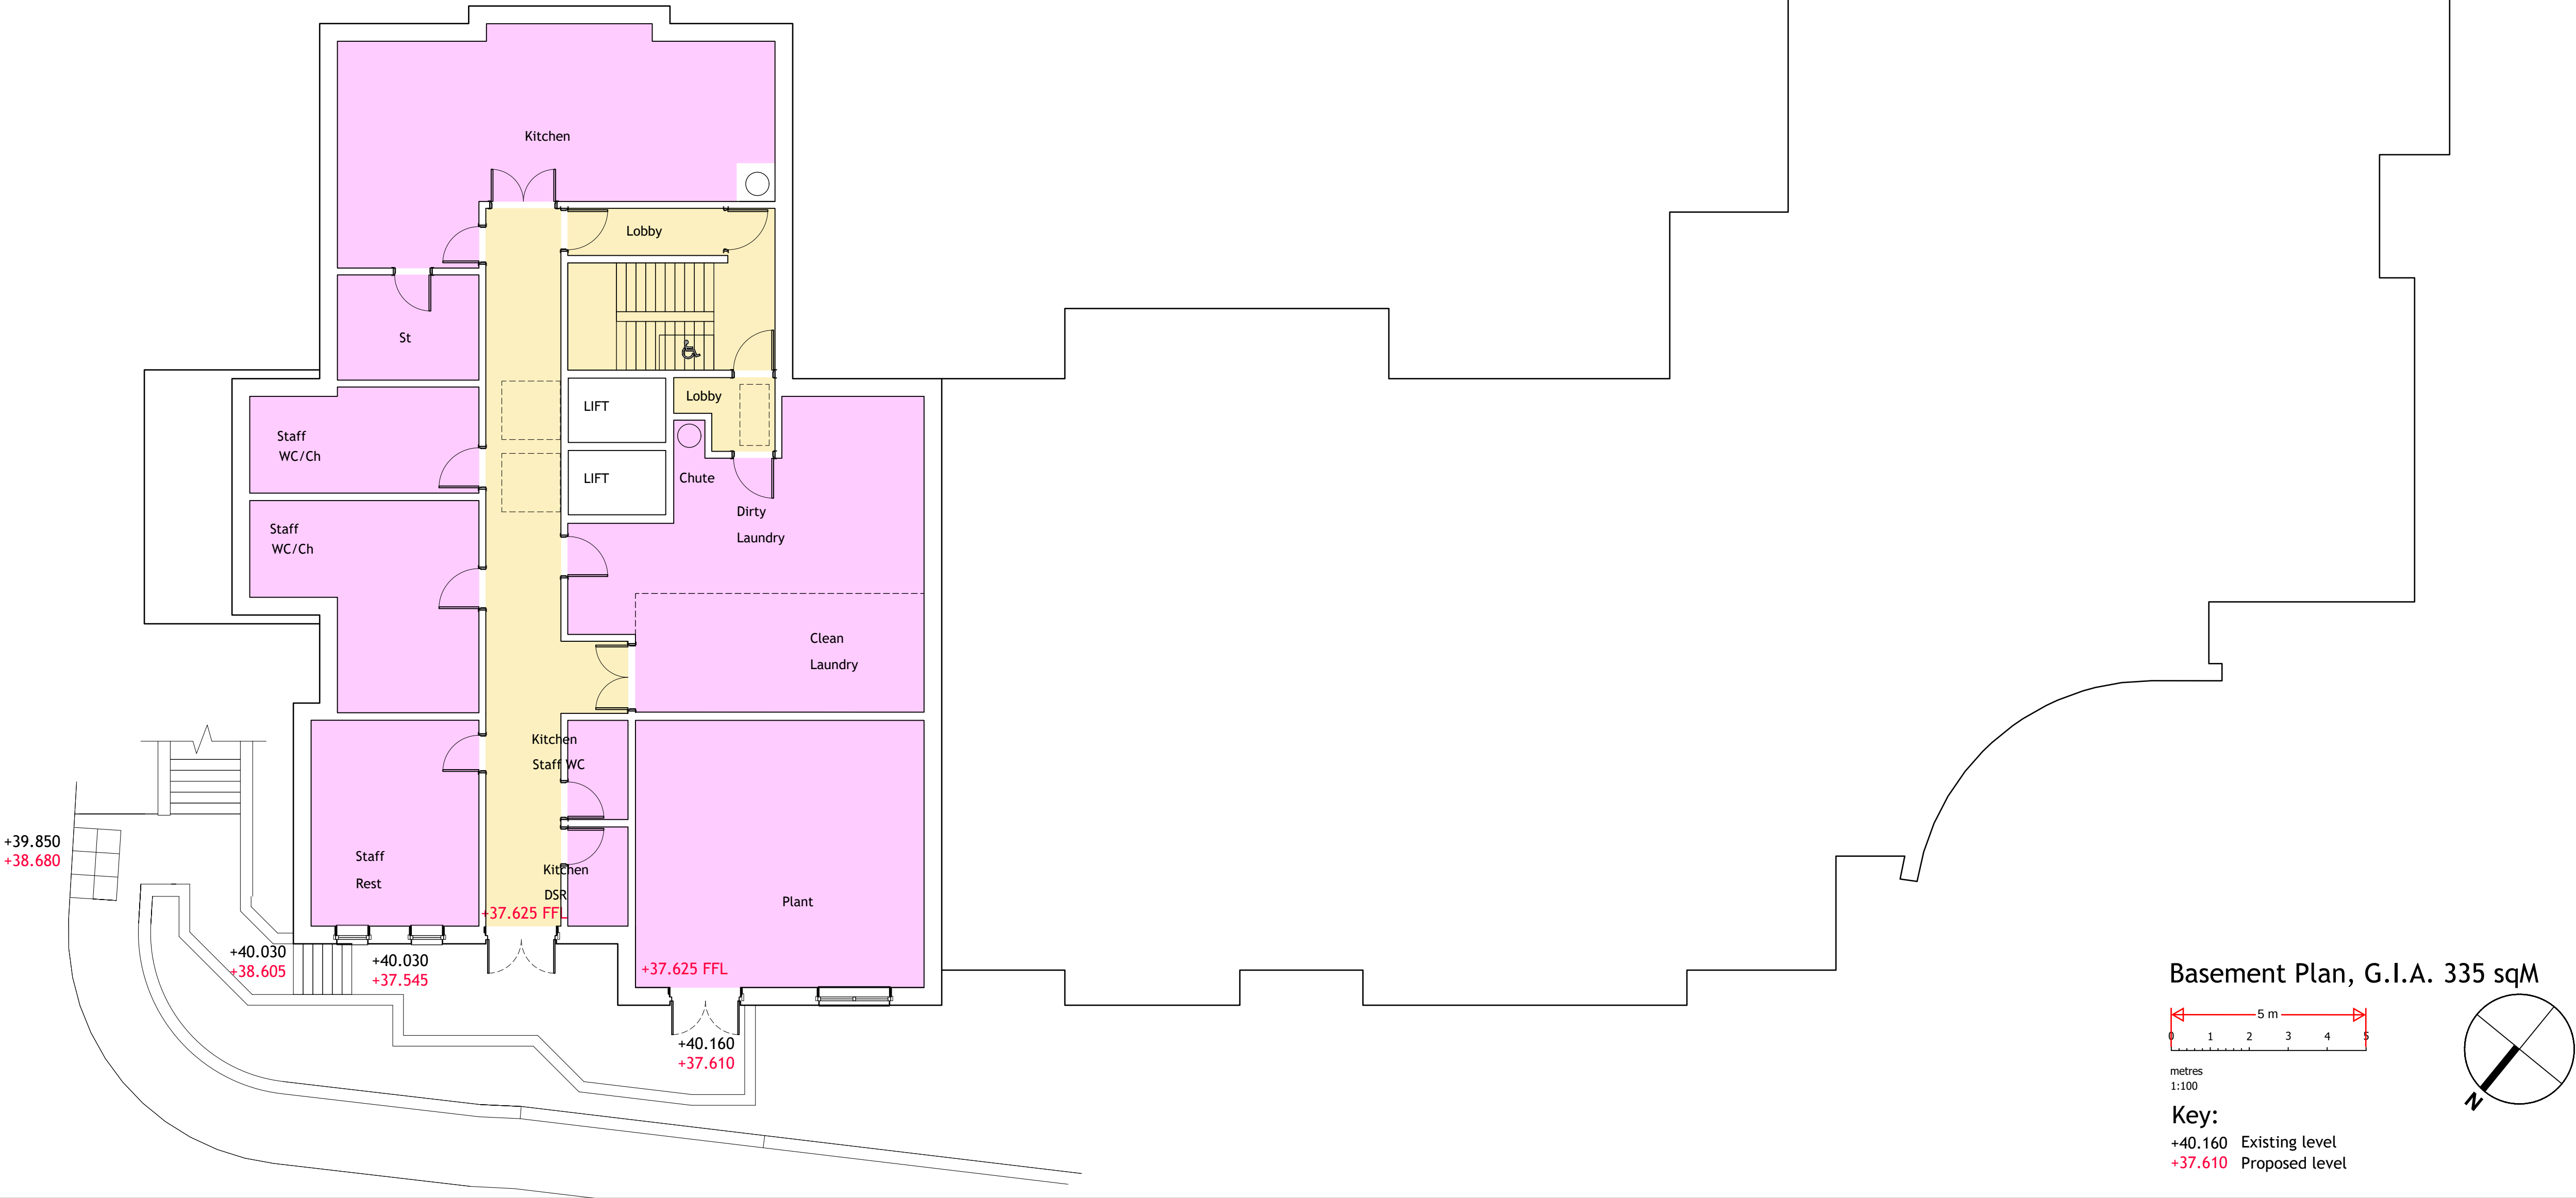

PLANNING

ConveryPrentlyShields
ARCHITECTS

144 West George Street, Glasgow, G2 2HG www.cpsarchitects.co.uk 0141 258 3100

CLIENT	Simply Construct Ltd		
PROJECT	Proposed Care Home Former Battle of Britain Site, Coldharbour Road, Northfleet, Gravesend, DA11 8NT		
DRAWING	Basement layout as proposed		
PAPER SIZE	SCALE	DATE	
A1	1:100	02.10.23	
DRAWING NUMBER	REVISION		
2271_00_106	A		