


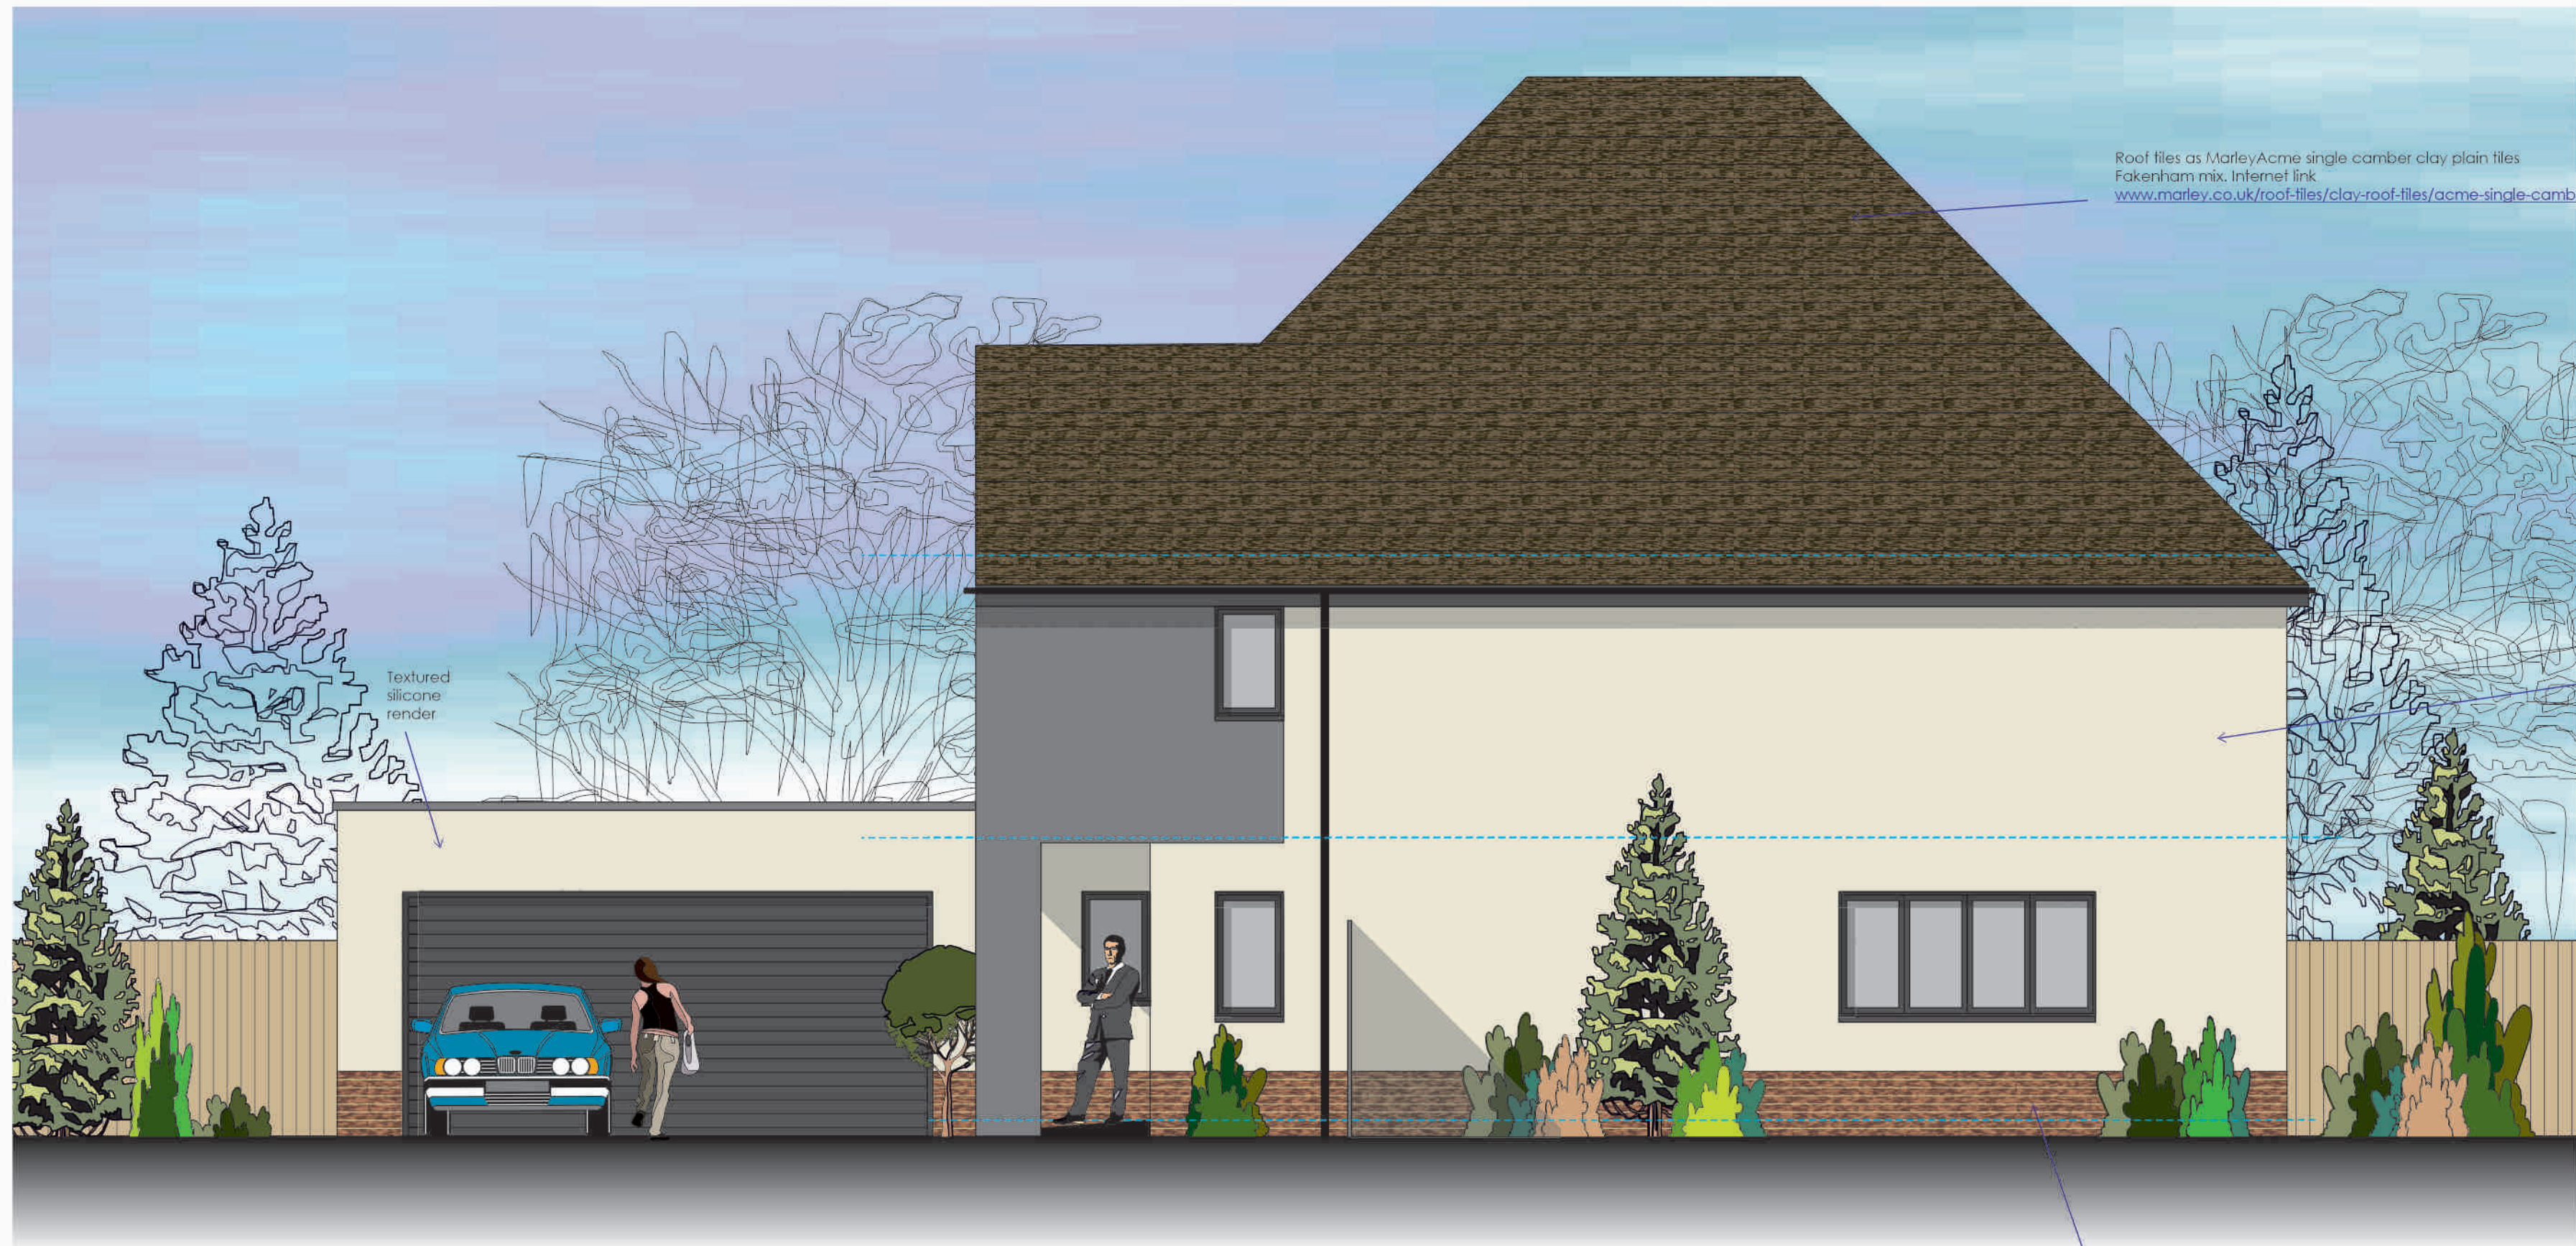

Proposed Side Elevation -1:50 EAST VIEW CHERRY DENE

Roof tiles as MarleyAcme single camber clay plain tiles
Fakenham mix. Internet link
www.marley.co.uk/roof-tiles/clay-roof-tiles/acme-single-camber-plain-tiles

Silicone render as Krend Oatmeal
scraped texture. Internet link
www.krend.co.uk/swatch-simulator


Plinth brickwork as Ashbury stock handmade by
Camtech Building Products. Internet link
www.camtechbp.co.uk/brick-index/ashbury-handmade



Proposed Rear Elevation -1:50 SOUTH

Windows and bifold doors
RAL 7033

Silicone render as Krend Pewter Grey
scraped texture. Internet link
www.krend.co.uk/swatch-simulator

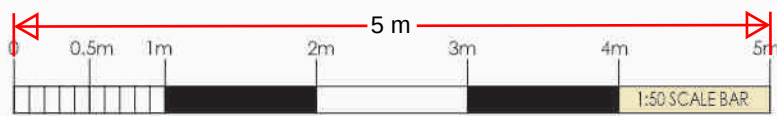

B. Material details added
A. Loft conversion and grey plinth bricks

RFW
RFW

SCALE	1:50	DATE	RFW
DATE	May 2025		

Dwelling B - Elevations Rear South
and Side East from Cherry Dene

Project
Proposed 2no Dwellings
Cherry Dene
Meopham Kent DA13 0YE
for: R & D Elite Ltd

WARD + ASSOCIATES
THE HOO WROTHAM ROAD
MEOPHAM GRAVESEND KENT DA13 0HP
M: 07771 863940
E: roger@wardassociates.co.uk W: www.wardassociates.co.uk

