
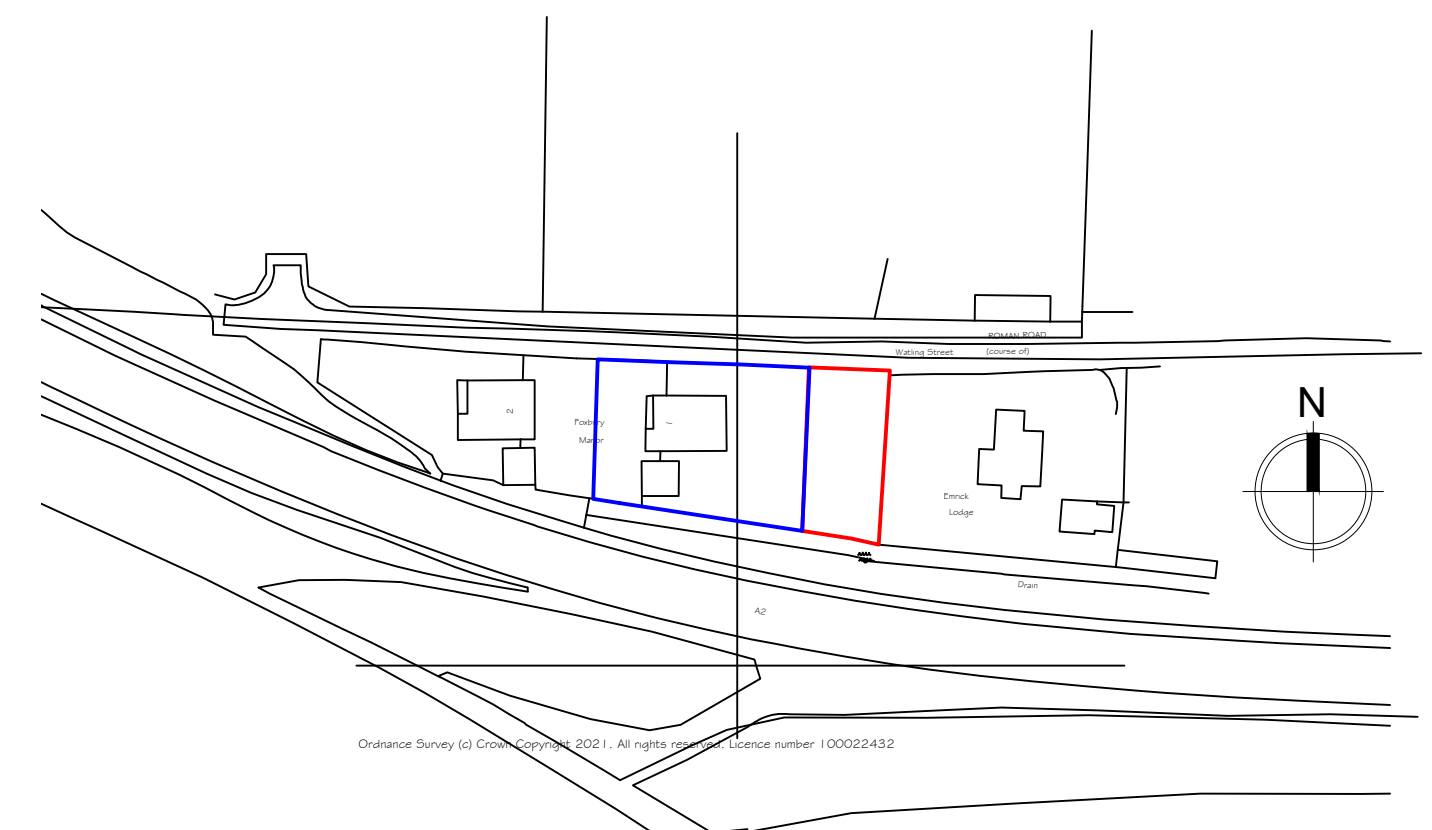


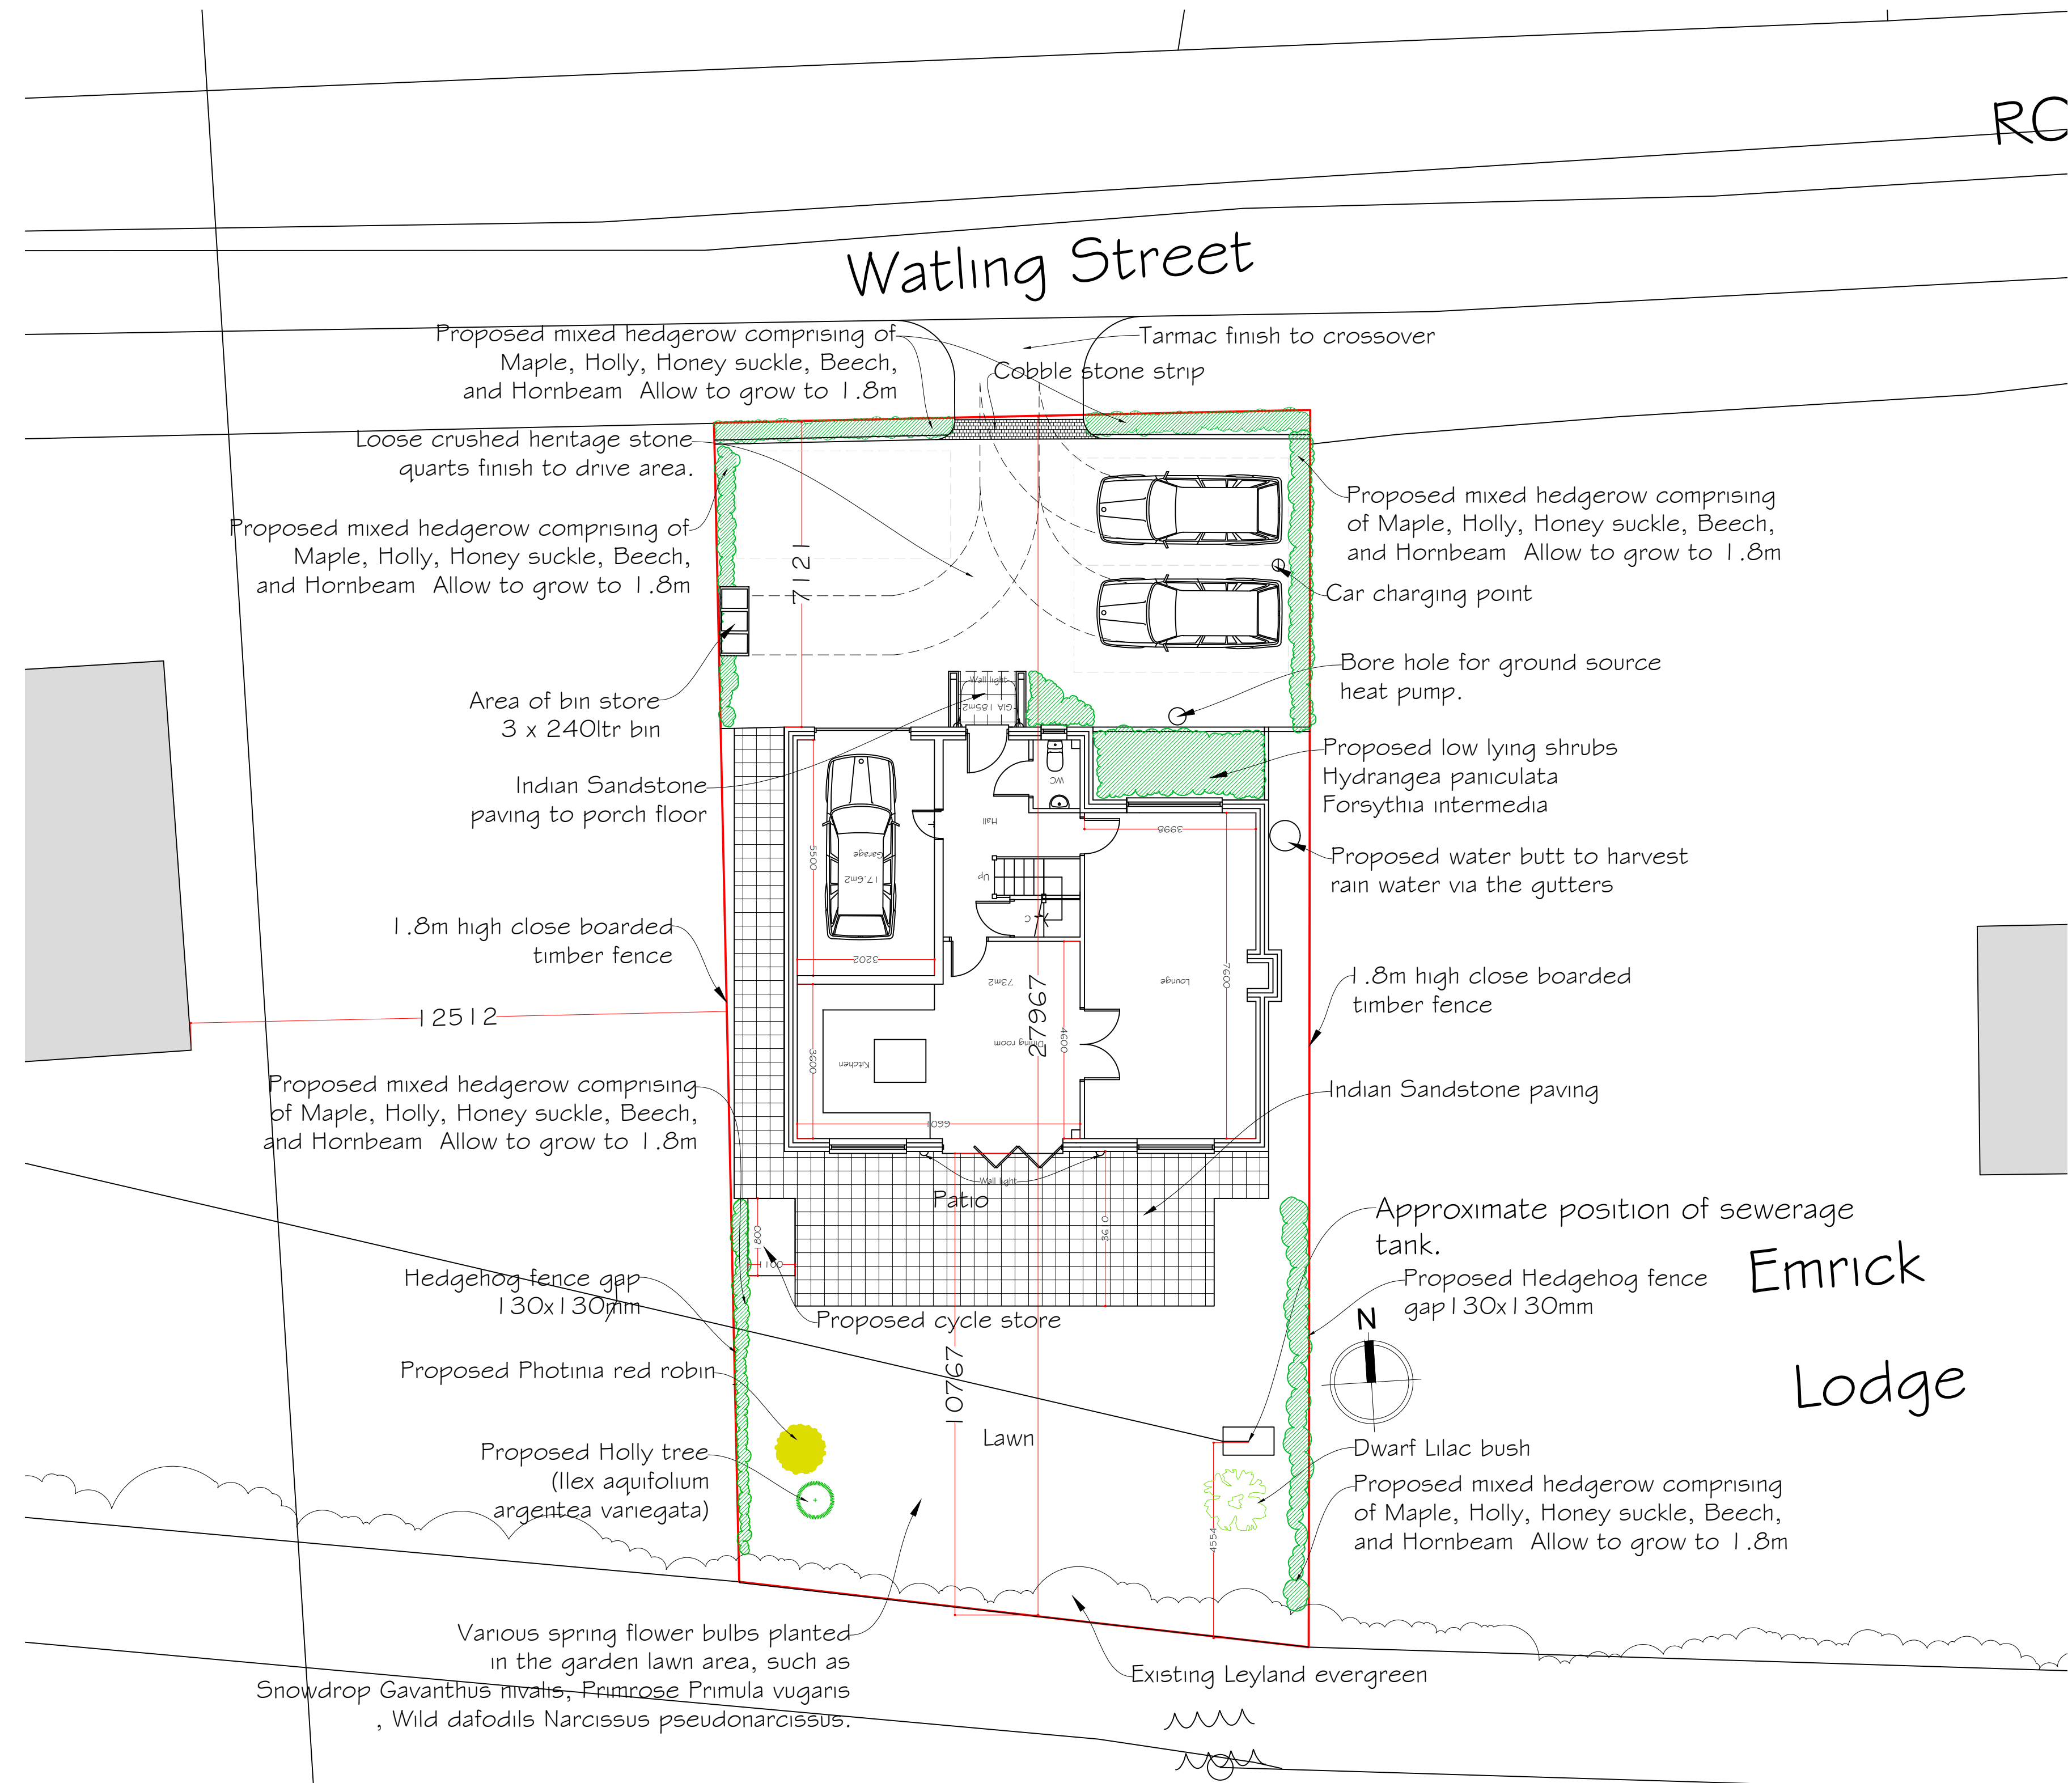

Rev A- Notation amended.		26 June 2023	
Synergy Planning & Property Consultants Ltd Suite 6 Laser Quay Marine City Centre Rochester Kent ME2 4HU			
Client		Bespoke Developments Ltd	
Address		Land off Old Watling Street	
Drawing title		Proposed location and block plan	
Scale		1:100/1:1250	
Date		February 2022	Drawn by
Drawing No		22/388/02	A