


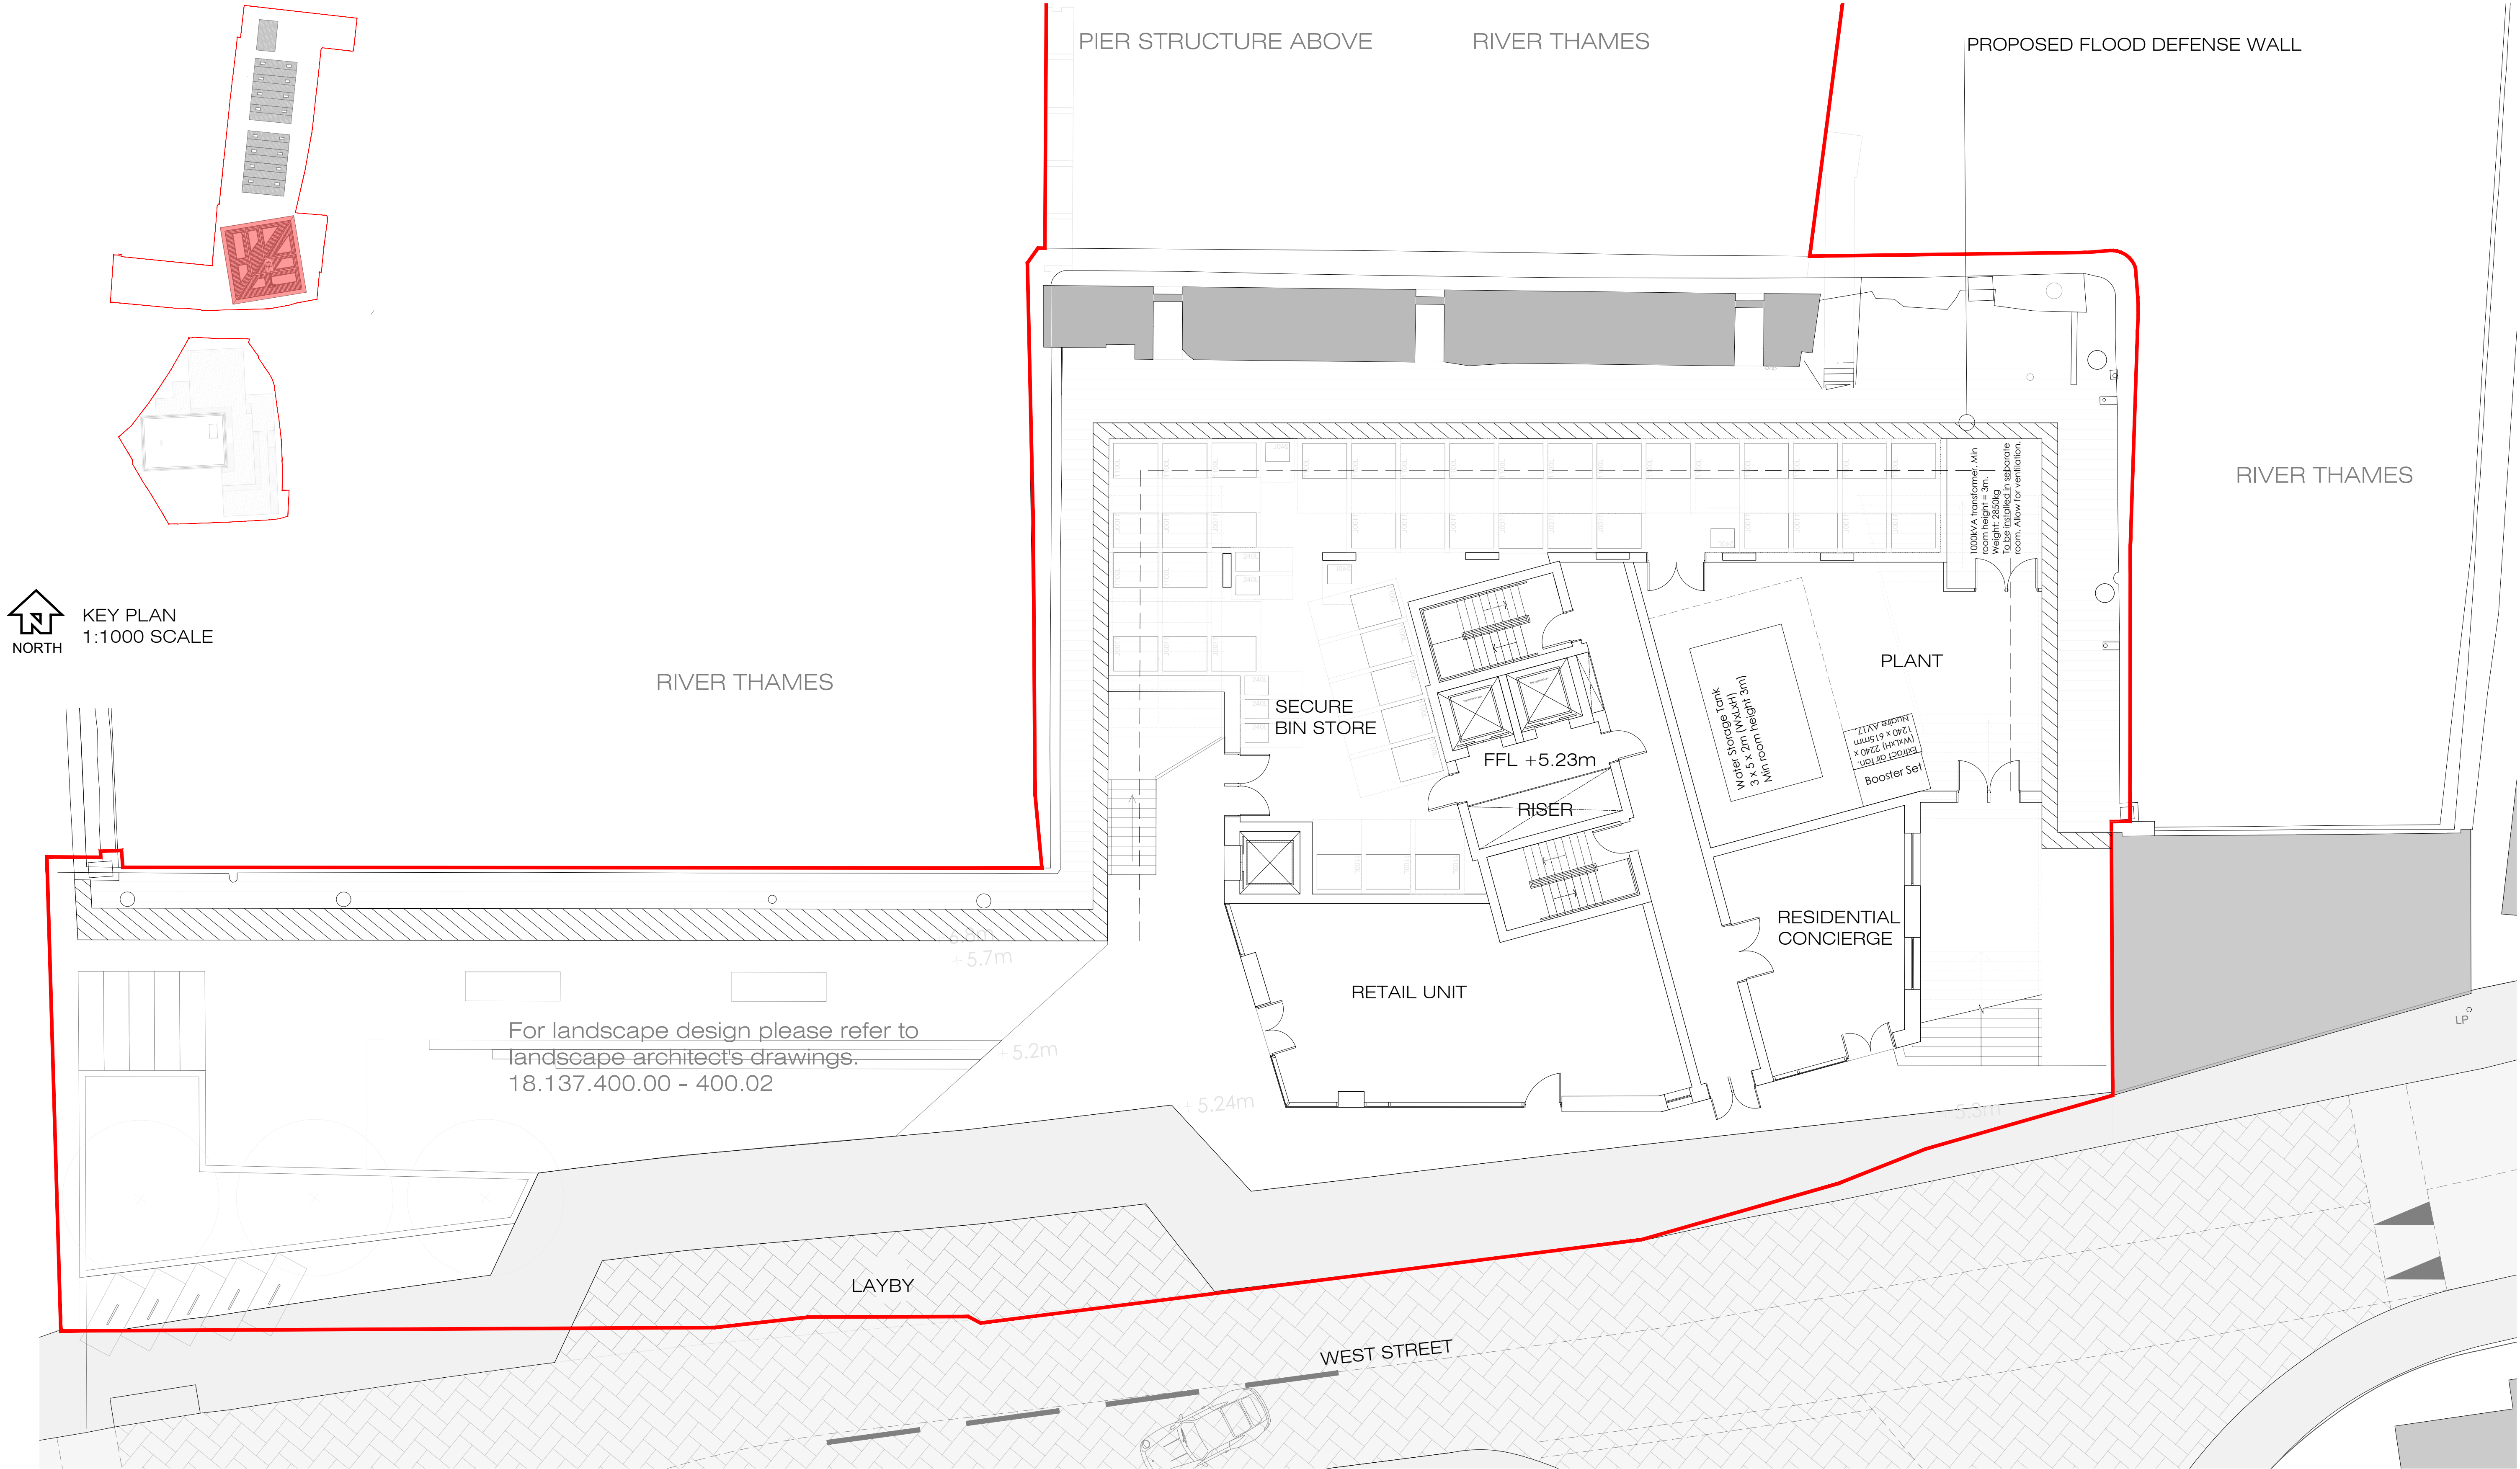

BLOCK: West Street Tower
LEVEL: Level -01



CLIFTON SLIPWAYS, GRAVESEND
GA PLANS - West Street Tower

©This drawing is the copyright of **guy hollaway** architects and should not be copied reproduced without written consent. All Rights Reserved.
All dimensions are to be checked on site prior to fabrication and the Architect should be notified of any discrepancy
Do not scale from this drawing



Revisions	
P1	Cycle parking layout amended

AA 30.03.23

Project	Clifton Slipways Gravesend, Kent
Client	Quinn Estates
Title	West Street Tower GA Plans - Level -01
Status	PLANNING
Scale@A1	1:100
Date	June 2019
Drawn	LC
Chkd	JAR

guy hollaway	
London	Fourth Floor 251 Pentonville Road London N1 9HG
Tel	+44 (0) 20 7014 4900 F +44 (0) 1303 260 214 E london@guyhollaway.co.uk W www.guyhollaway.co.uk
Kent	The Tramway Stables Ramport Road Hythe Kent CT21 5RG
Tel	+44 (0) 1303 260 515 F +44 (0) 1303 260 214 E kent@guyhollaway.co.uk W www.guyhollaway.co.uk
Project Number	18.137.200.00
Drawing Number	
Bin Number	
Revision	P1