


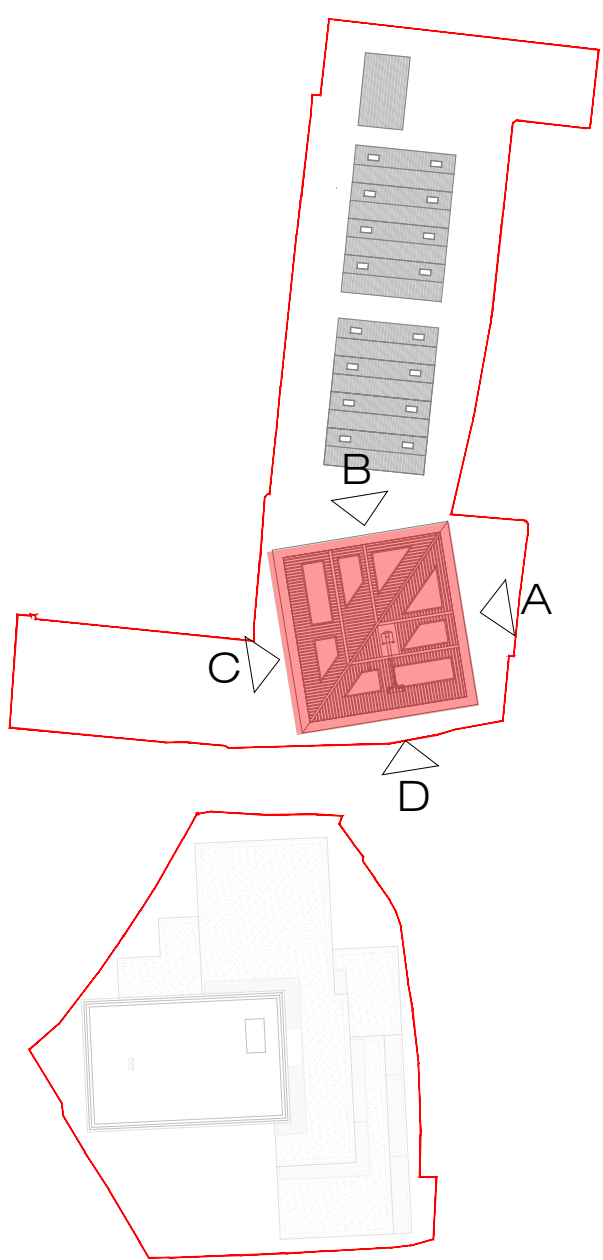


KEY PLAN
1:1000 SCALE
NORTH

- 01+ Light buff brick slip cladding system. (Upper Levels)
- 02+ Dark buff brick slip cladding system. (Lower Levels)
- 03+ Aluminium window system. Powder coated (Colour TBC)
- 04+ Metallic feature cladding panels.
- 05+ Fascia panels between windows to match window frames.
- 06+ Aluminium louvres at roof level. (Colour TBC)
- 07+ Standing seam metal roof to plant levels

All internal layouts are shown for illustrative purposes only
All landscape shown indicatively

PROJECT MATERIAL PALETTE

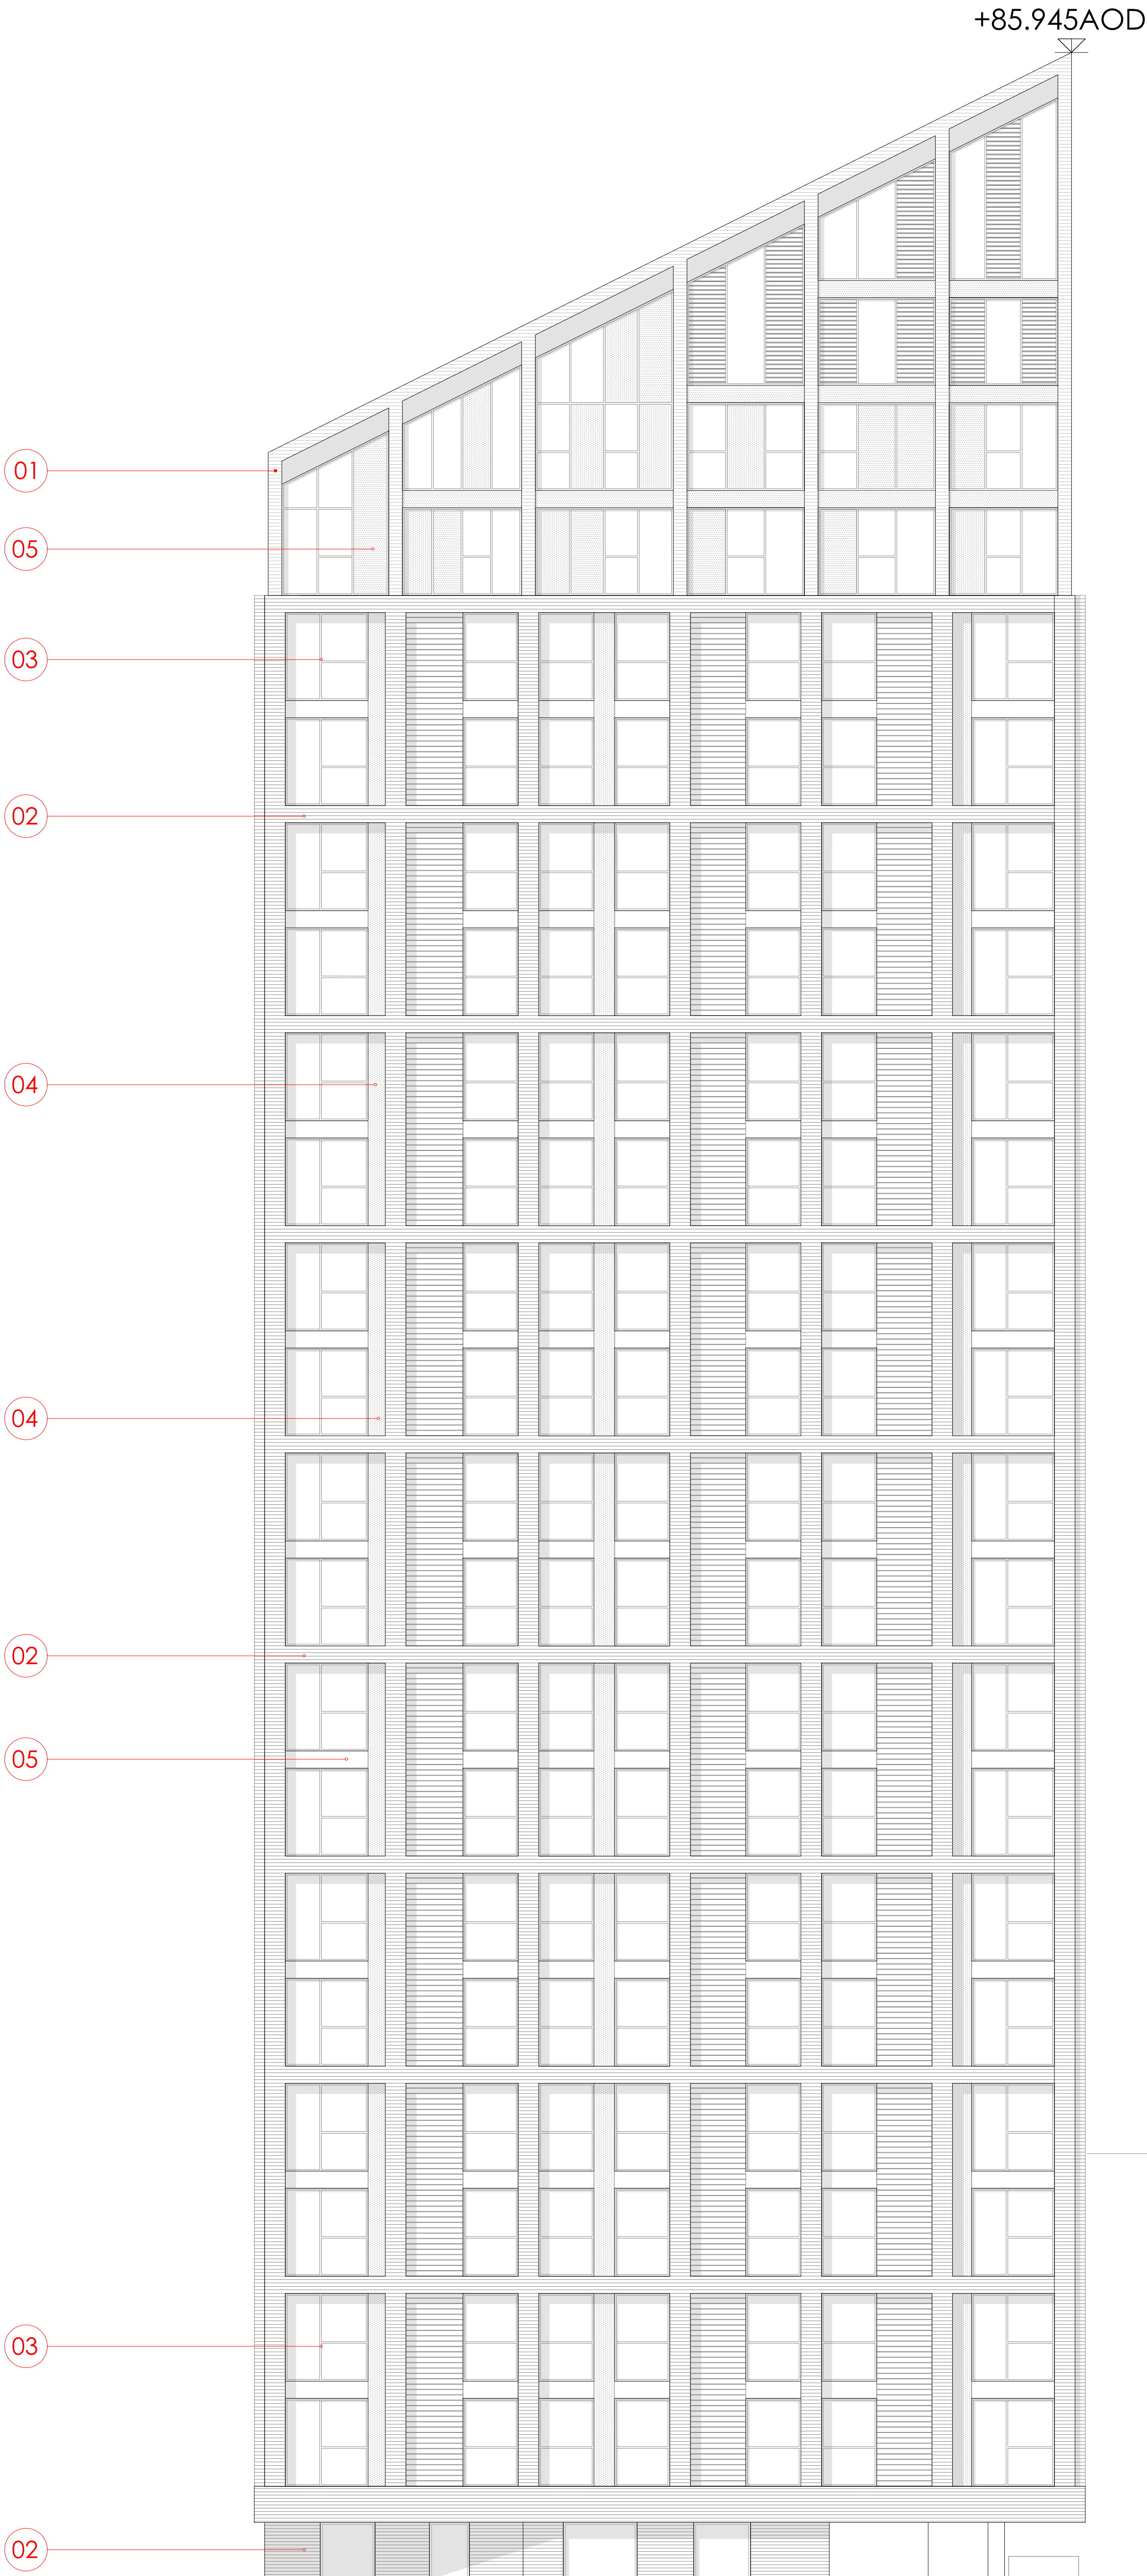

Level + 23	FFL/SSL 79.33
Level + 22	FFL 76.28
Level + 21	FFL 73.23
Level + 20	FFL 70.18
Level + 19	FFL 67.13
Level +18	FFL 64.08
Level +17	FFL 61.30
Level +16	FFL 57.98
Level +15	FFL 54.93
Level +14	FFL 51.88
Level +13	FFL 48.83
Level +12	FFL 45.78
Level +11	FFL 42.73
Level +10	FFL 39.68
Level +9	FFL 36.630
Level +8	FFL 33.58
Level +7	FFL 30.53
Level +6	FFL 27.48
Level +5	FFL 24.43
Level +4	FFL 21.38
Level +3	FFL 18.33
Level +2	FFL 15.28
Level +1	FFL 11.63
Level +0	FFL 8.43
Level -1	FFL 5.23

BLOCK: West Street Tower
ELEVATION: A

0 1 2 3 4 5M

CLIFTON SLIPWAYS, GRAVESEND
WEST STREET TOWER - ELEVATION A

This drawing is the copyright of **guy hollaway** architects and should not be copied, reproduced without written consent. All Rights Reserved.
All dimensions are to be checked on site prior to fabrication and the Architect should be notified of any discrepancy.
Do not scale from this drawing

Revisions
P2 Updated elevation to show inspection walkways for Flood Defence Wall
P3 General amendments
P4 Minor Amendments
P5 Minor Amendments

LC	04.06.20
AA	22.03.23
AA	30.03.23
AA	18.04.23

Project	Clifton Slipways, Gravesend, Kent
Client	Quinn Estates
Title	West Street Tower - Elevation A
Status	PLANNING

Scale(s) 1:100 Date June 2019 Drawn LC Check JAR

guy hollaway

London | Fourth Floor | 251 Pentonville Road | London | N1 9HG
T +44 (0) 20 7014 4900 | F +44 (0) 208 288 214 | E london@guyhollaway.co.uk | W www.guyhollaway.co.uk

Kent | The Tramway Studios | Ramsgate Road | Hythe | Kent | CT21 3EG
T +44 (0) 1803 280 910 | F +44 (0) 1803 288 214 | E kent@guyhollaway.co.uk | W www.guyhollaway.co.uk

Project Number Drawing Number Revision
18.137.210.00 P5