


KEY PLAN
1:1000 SCALE

INDICATIVE LOCATION OF DISCOUNT
MARKET RENT OR SALE PROPERTIES

LEVEL 01: FFL +11.23m AOD
LEVEL 02: FFL +14.23m AOD
LEVEL 03: FFL +17.23m AOD

BLOCK: Stuart Road Block
LEVEL: Level 01-03

0 1 2 3 4 5M SITE BOUNDARY

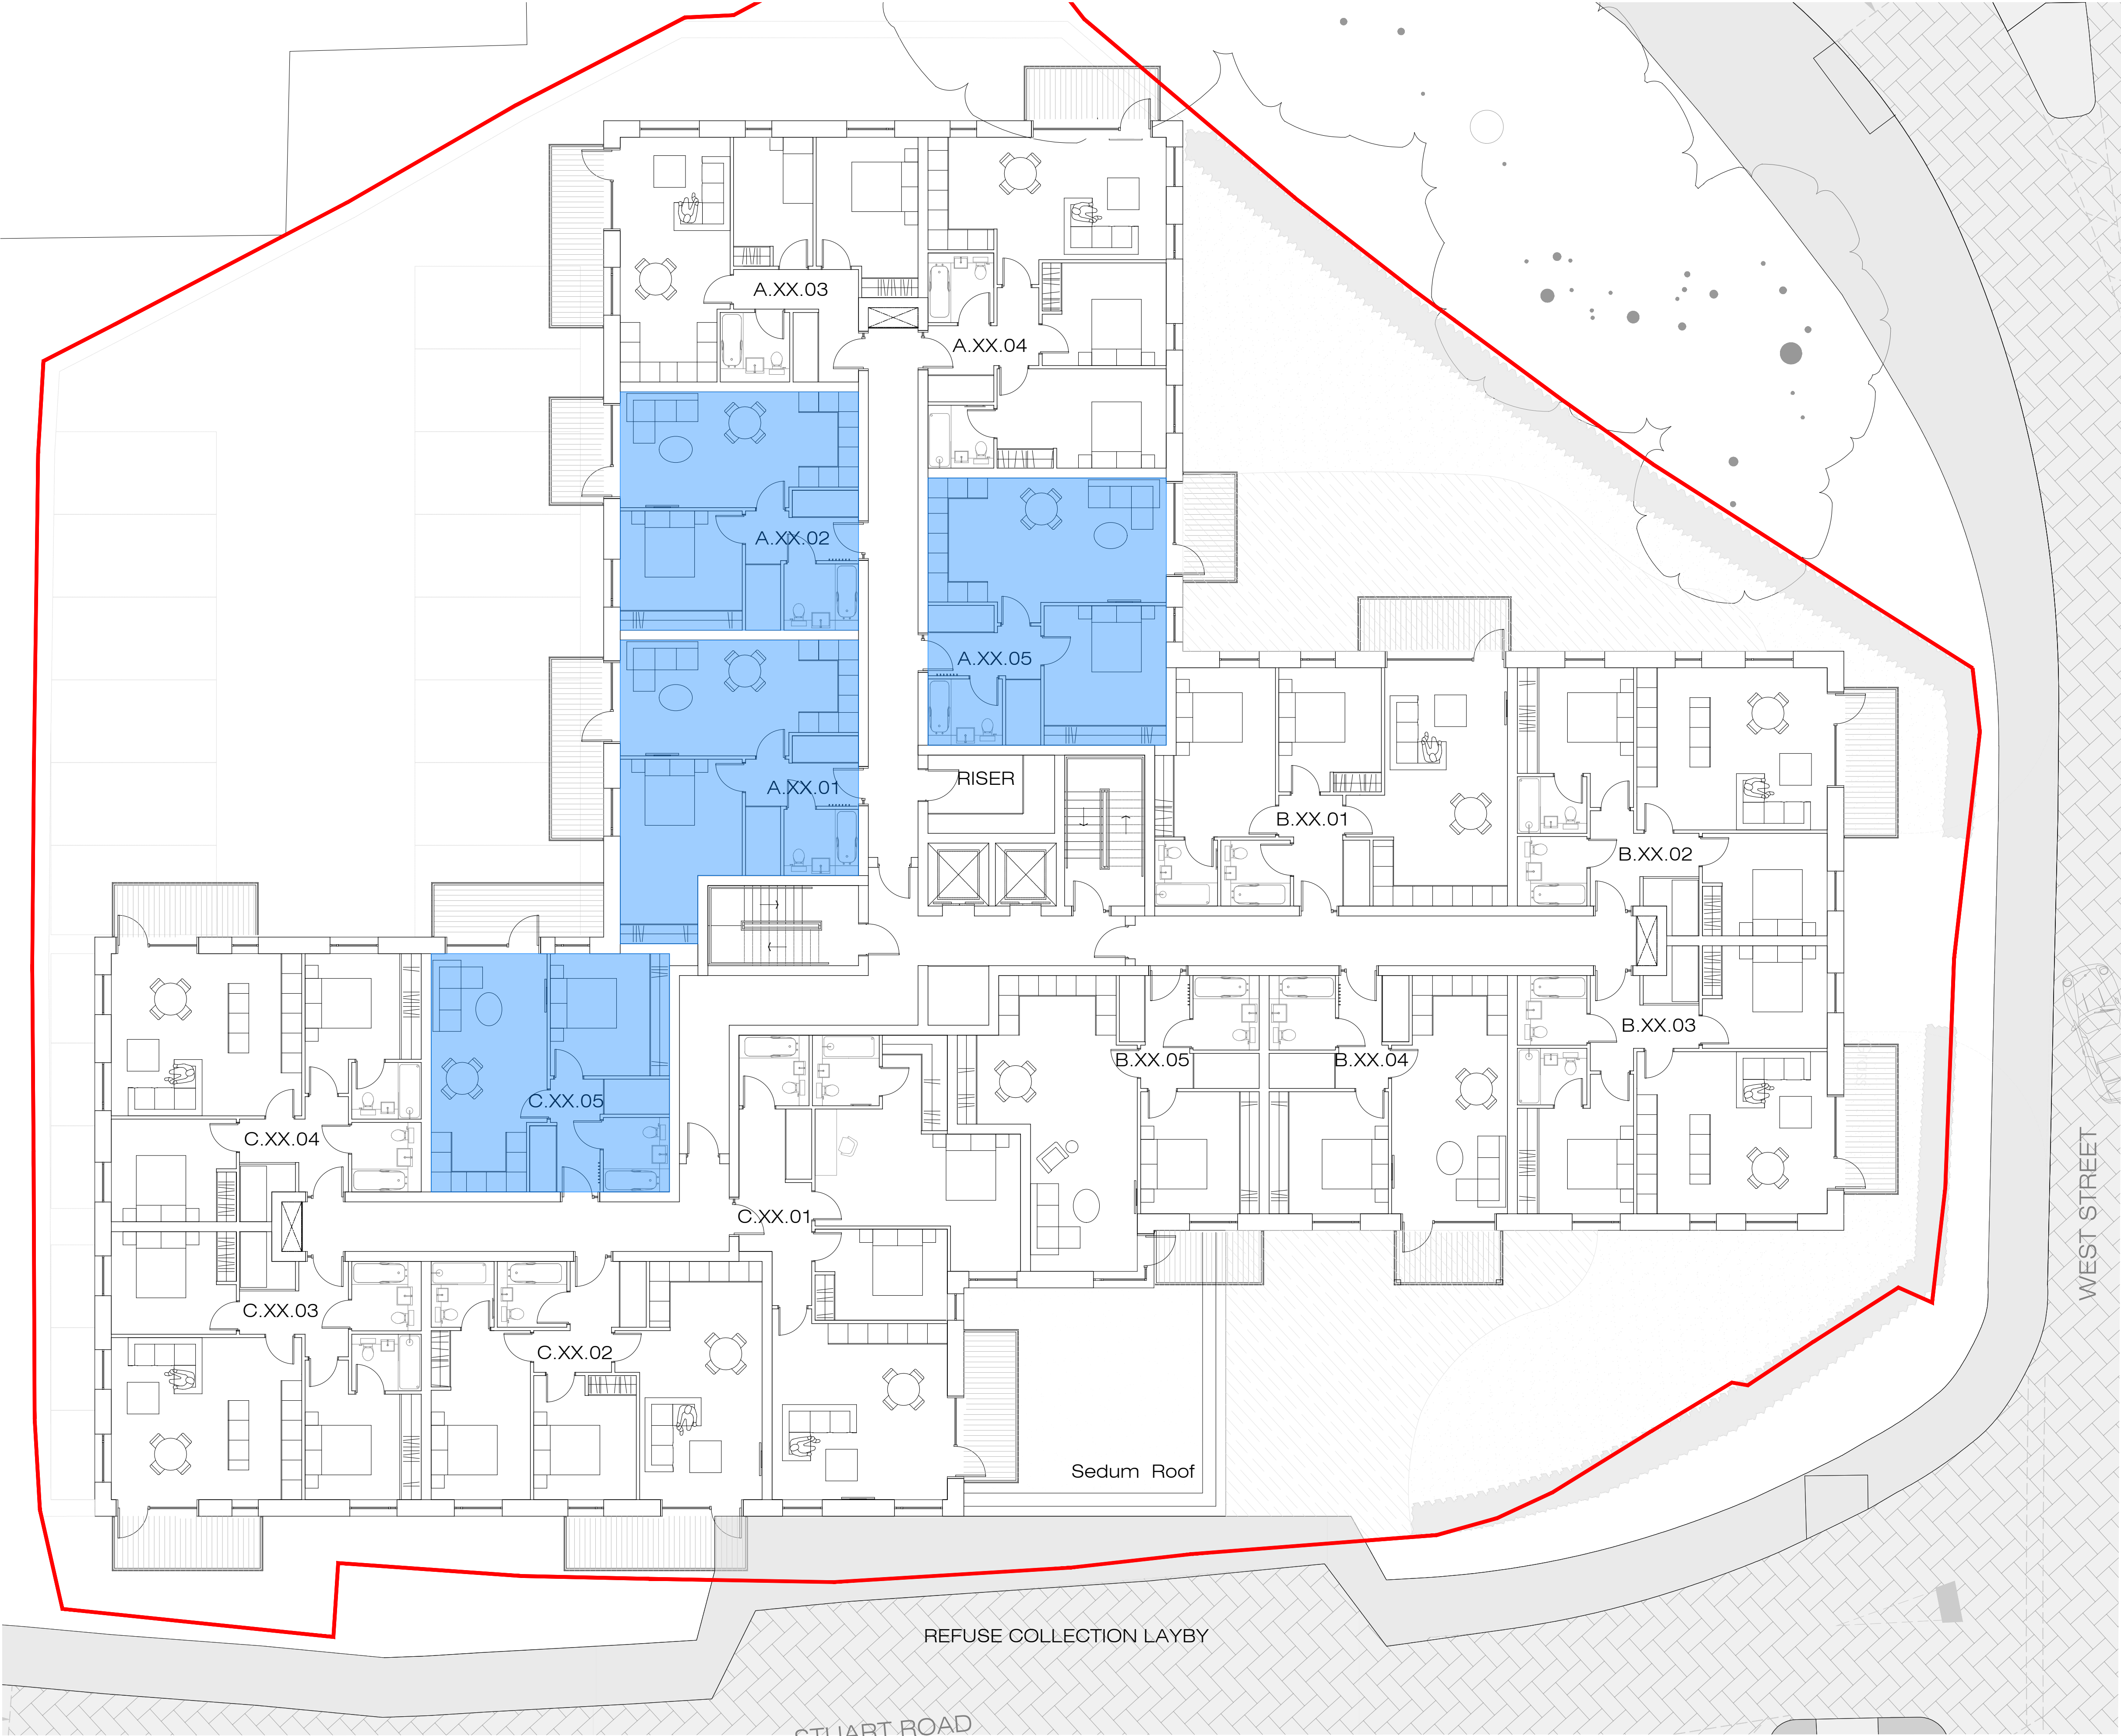

Revisions	
P2	Amendments to scheme for S73 application
P3	Minor amendments
P4	Minor amendments

Project Clifton Slipways Gravesend, Kent	
Client Quinn Estates	
Title Stuart Road GA Plans - Level 01-03	
Status PLANNING	
Scale@A1 1:100	Date June 2019 Drawn LC
Chk'd AR	Bin Number

guy hollaway	
London Four Floor 251 Pentonville Road London N1 9HG T +44 (0) 20 7014 4800 F +44 (0) 1303 260 214 E london@guyhollaway.co.uk W www.guyhollaway.co.uk	
Kent The Tramway Stables Ramport Road Hythe Kent CT21 5BG T +44 (0) 1303 260 515 F +44 (0) 1303 260 214 E kent@guyhollaway.co.uk W www.guyhollaway.co.uk	
Project Number	Revision
18.137.300.03	P4
Bin Number	