


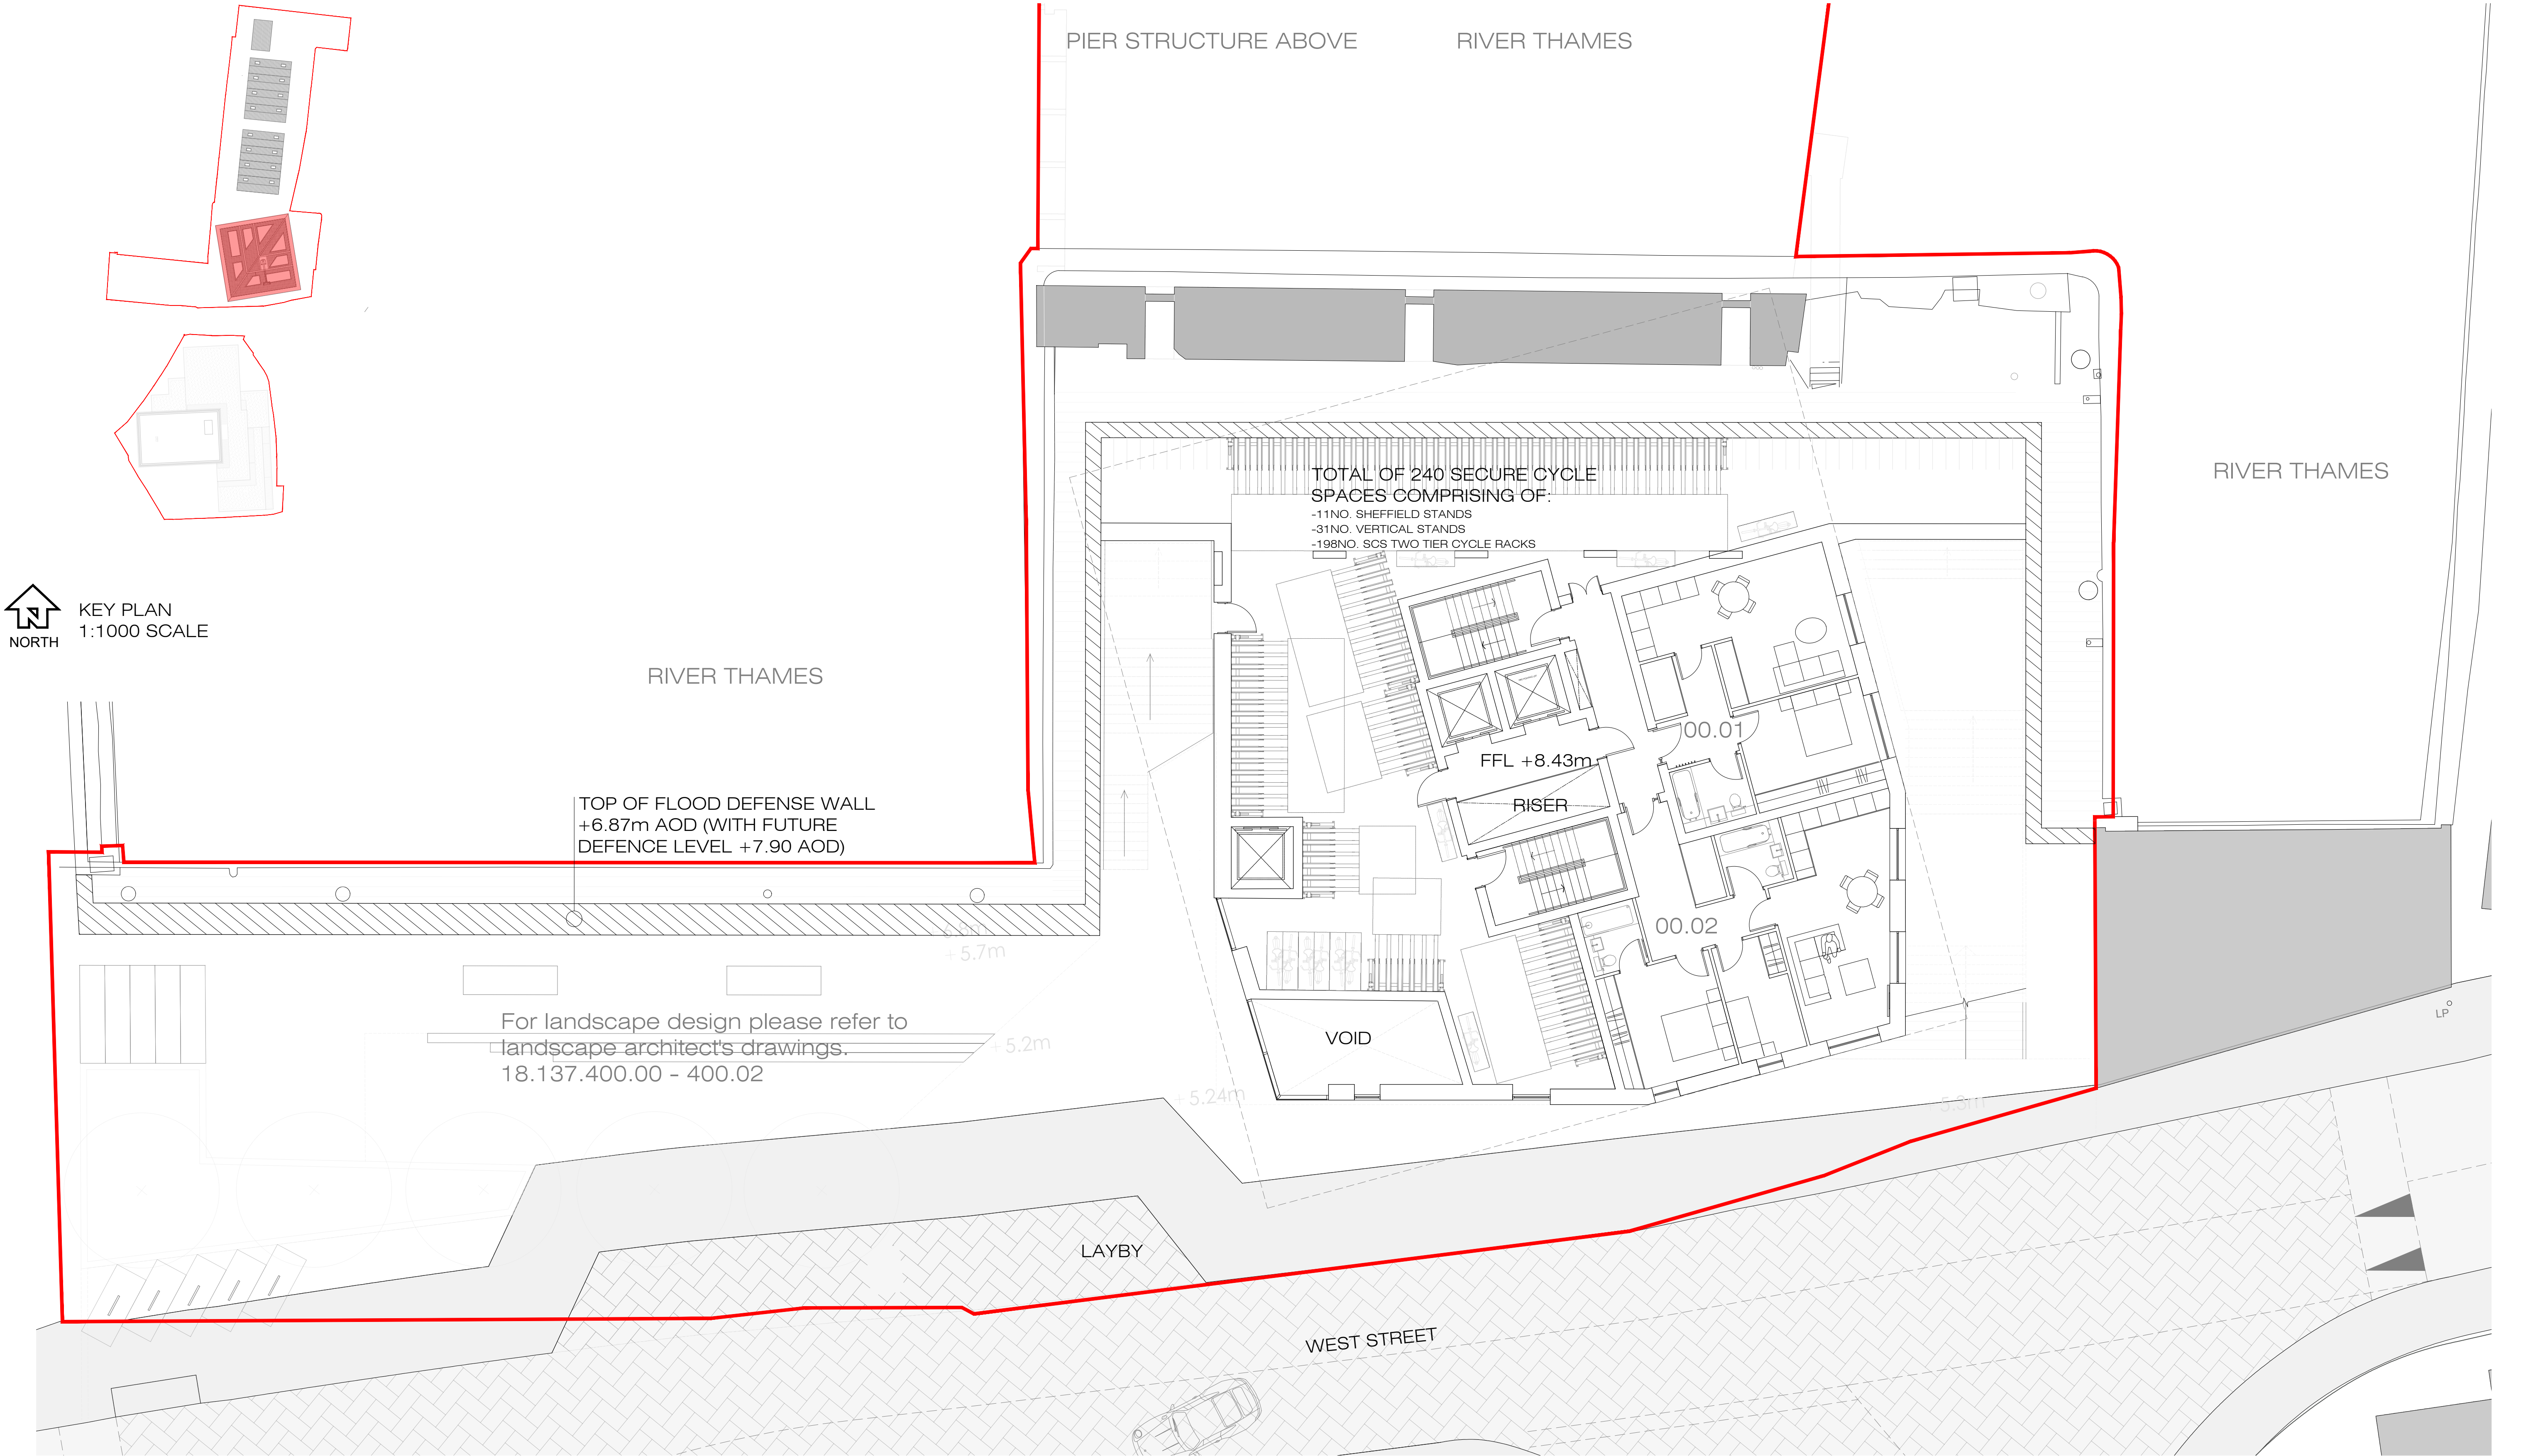

BLOCK: West Street Tower
LEVEL: Level 00

0 1 2 3 4 5M SITE BOUNDARY

CLIFTON SLIPWAYS, GRAVESEND
GA PLANS - West Street Tower

©This drawing is the copyright of **guy holloway** architects and should not be copied reproduced without written consent. All Rights Reserved.
All dimensions are to be checked on site prior to fabrication and the Architect should be notified of any discrepancy
Do not scale from this drawing



Revisions

P2 Updated secure cycle storage
P3 Addition of secondary escape stair
P4 Cycle parking layout amended
P5 Cycle parking layout amended

LC 18.10.19
AA 22.03.23
AA 03.04.23

Project | Clifton Slipways
Gravesend, Kent

Client | Quinn Estates

Title | General Arrangement Plans - Level +00

Status | PLANNING

Scale@A1 | 1:100 Date | June 2019 Drawn | LC

Chkd | AR

guy holloway
architects

London | Fourth Floor | 251 Pentonville Road | London | N1 9HG
T +44 (0) 20 7014 4900 | F +44 (0) 1303 260 214 | E london@guyholloway.co.uk | W www.guyholloway.co.uk

Kent | The Tramway Stables | Ramport Road | Hythe | Kent | CT21 5RG
T +44 (0) 1303 260 515 | F +44 (0) 1303 260 214 | E kent@guyholloway.co.uk | W www.guyholloway.co.uk

Project Number
18.137.200.01
Bin Number

Revision
P5