


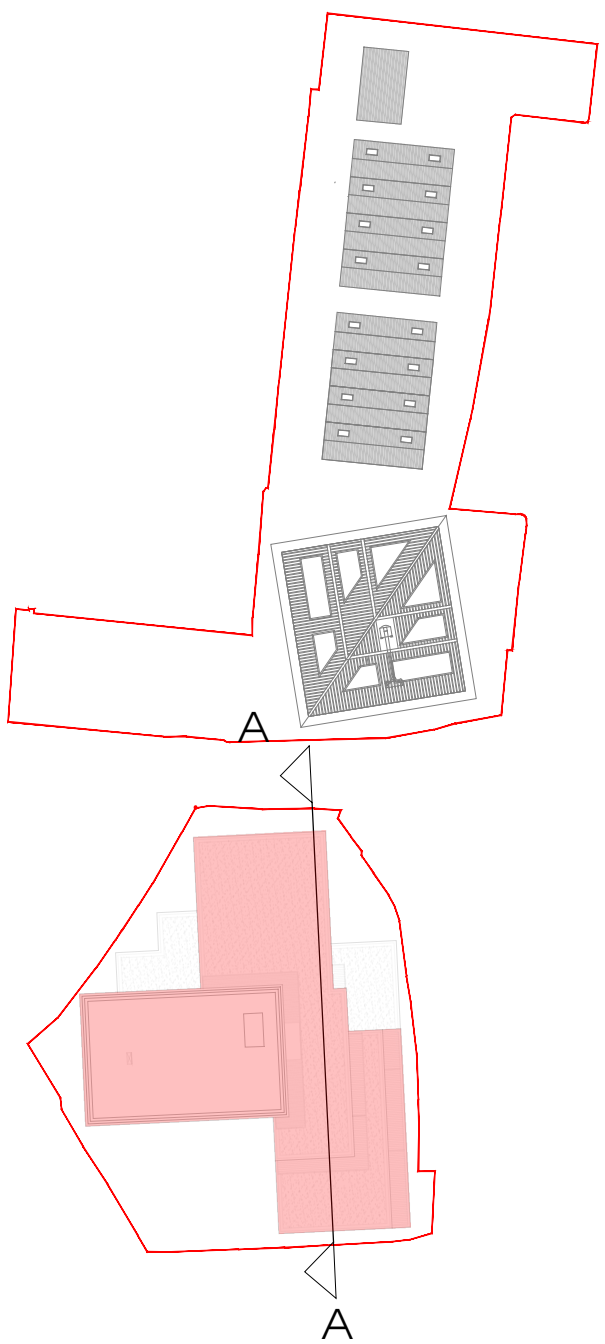

KEY PLAN
1:1000 SCALE

PROJECT MATERIAL PALETTE


- 01 Metallic coloured feature panel
- 02 Light grey Brick.
- 03 Buff Brick.
- 04 Metallic coloured feature surround
- 05 Hit and Miss brickwork to provide ventilation to car parking level.
- 06 Light buff brick slip cladding system.
- 07 Metallic coloured Powder coated balustrade
- 08 Glazed Balustrade.
- 09 Metallic feature vent panels.

All internal layouts are shown for illustrative purposes only

All landscape shown indicatively

PROJECT MATERIAL PALETTE

BLOCK: Stuart Road Block
SECTION: A

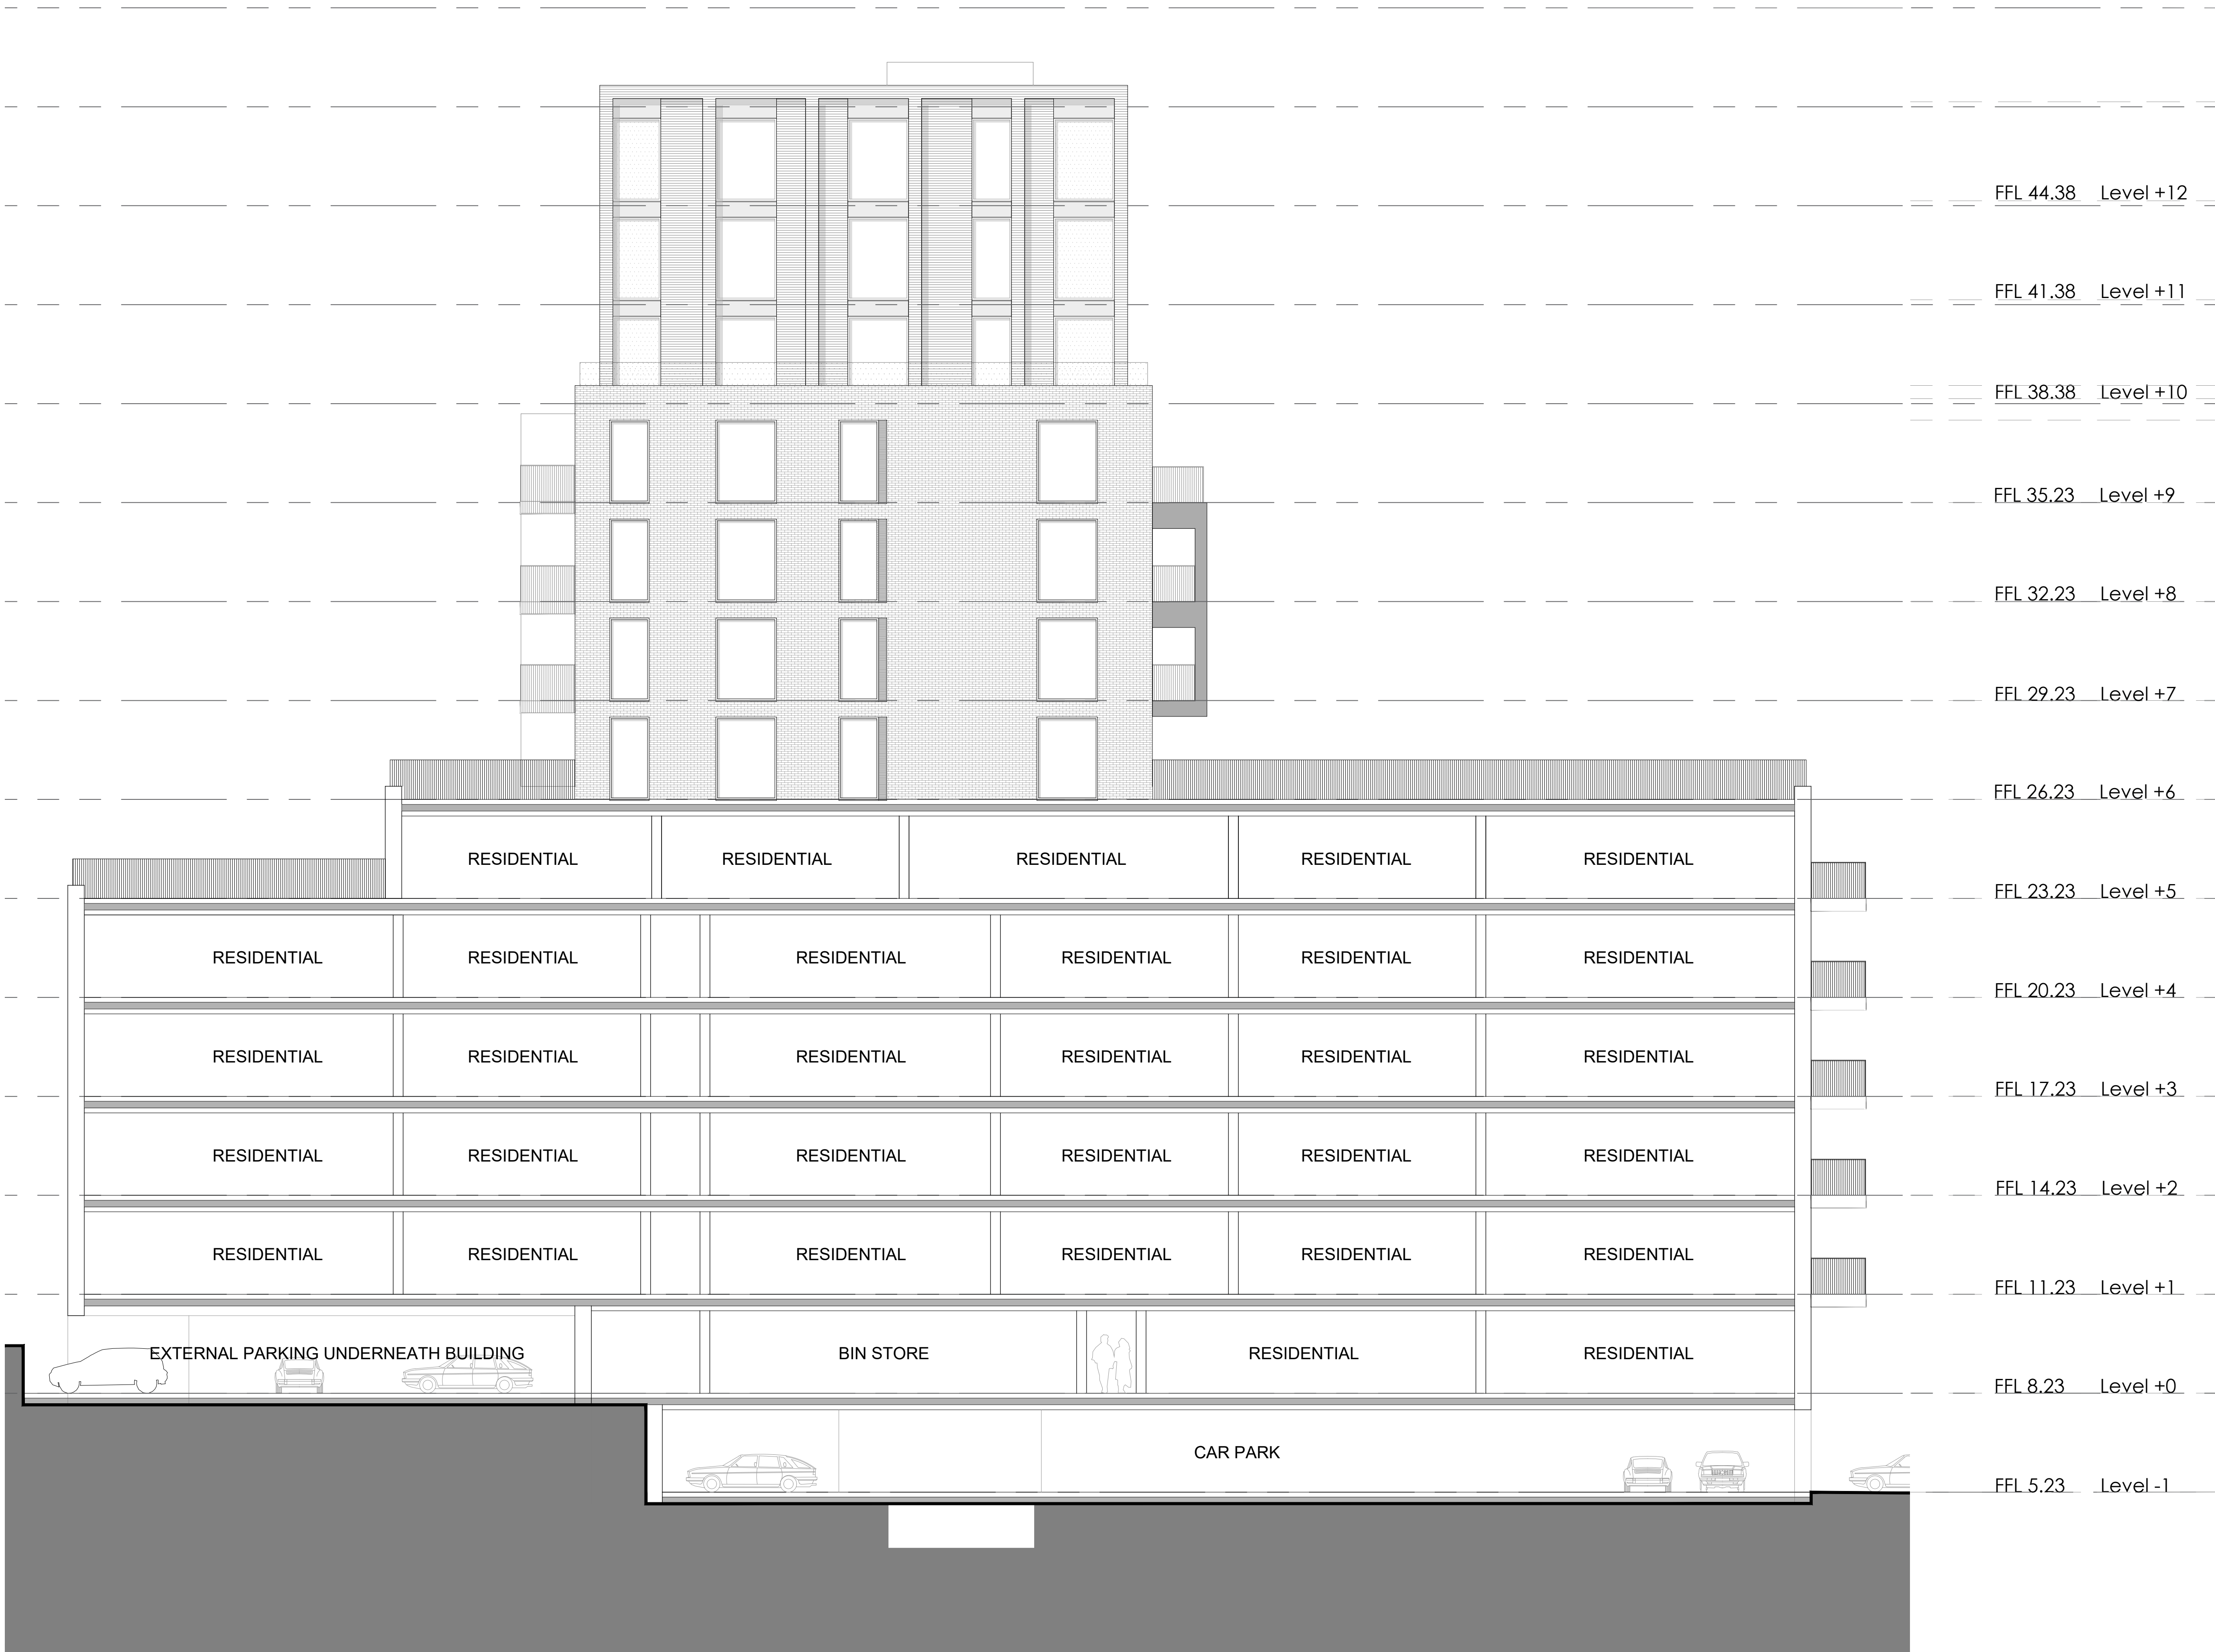

0 1 2 3 4 5M

CLIFTON SLIPWAYS, GRAVESEND
STUART ROAD BLOCK - SECTION A

©This drawing is the copyright of **guy holloway** architects and should not be copied reproduced without written consent. All Rights Reserved.
All dimensions are to be checked on site prior to fabrication and the Architect should be notified of any discrepancy
Do not scale from this drawing

Revisions
P2 Minor amendments

31.03.2023

Project | Clifton Slipways
Gravesend, Kent
Client | Quinn Estates
Title | Stuart Road Block - Section A
Status | PLANNING

Scale@A1 | 1:100 Date | June 2019 Drawn | LC

Chk'd | AR

guy holloway

London | Fourth Floor | 251 Pentonville Road | London | N1 9HG
T +44 (0) 20 7014 4900 | F +44 (0) 1303 260 214 | E london@guyholloway.co.uk | W www.guyholloway.co.uk

Kent | The Tramway Stables | Ramport Road | Hythe | Kent | CT21 5BG
T +44 (0)1303 260 515 | F +44 (0)1303 260 214 | E kent@guyholloway.co.uk | W www.guyholloway.co.uk

Project Number Drawing Number Revision
18.137.320.00 P2
Bin Number