




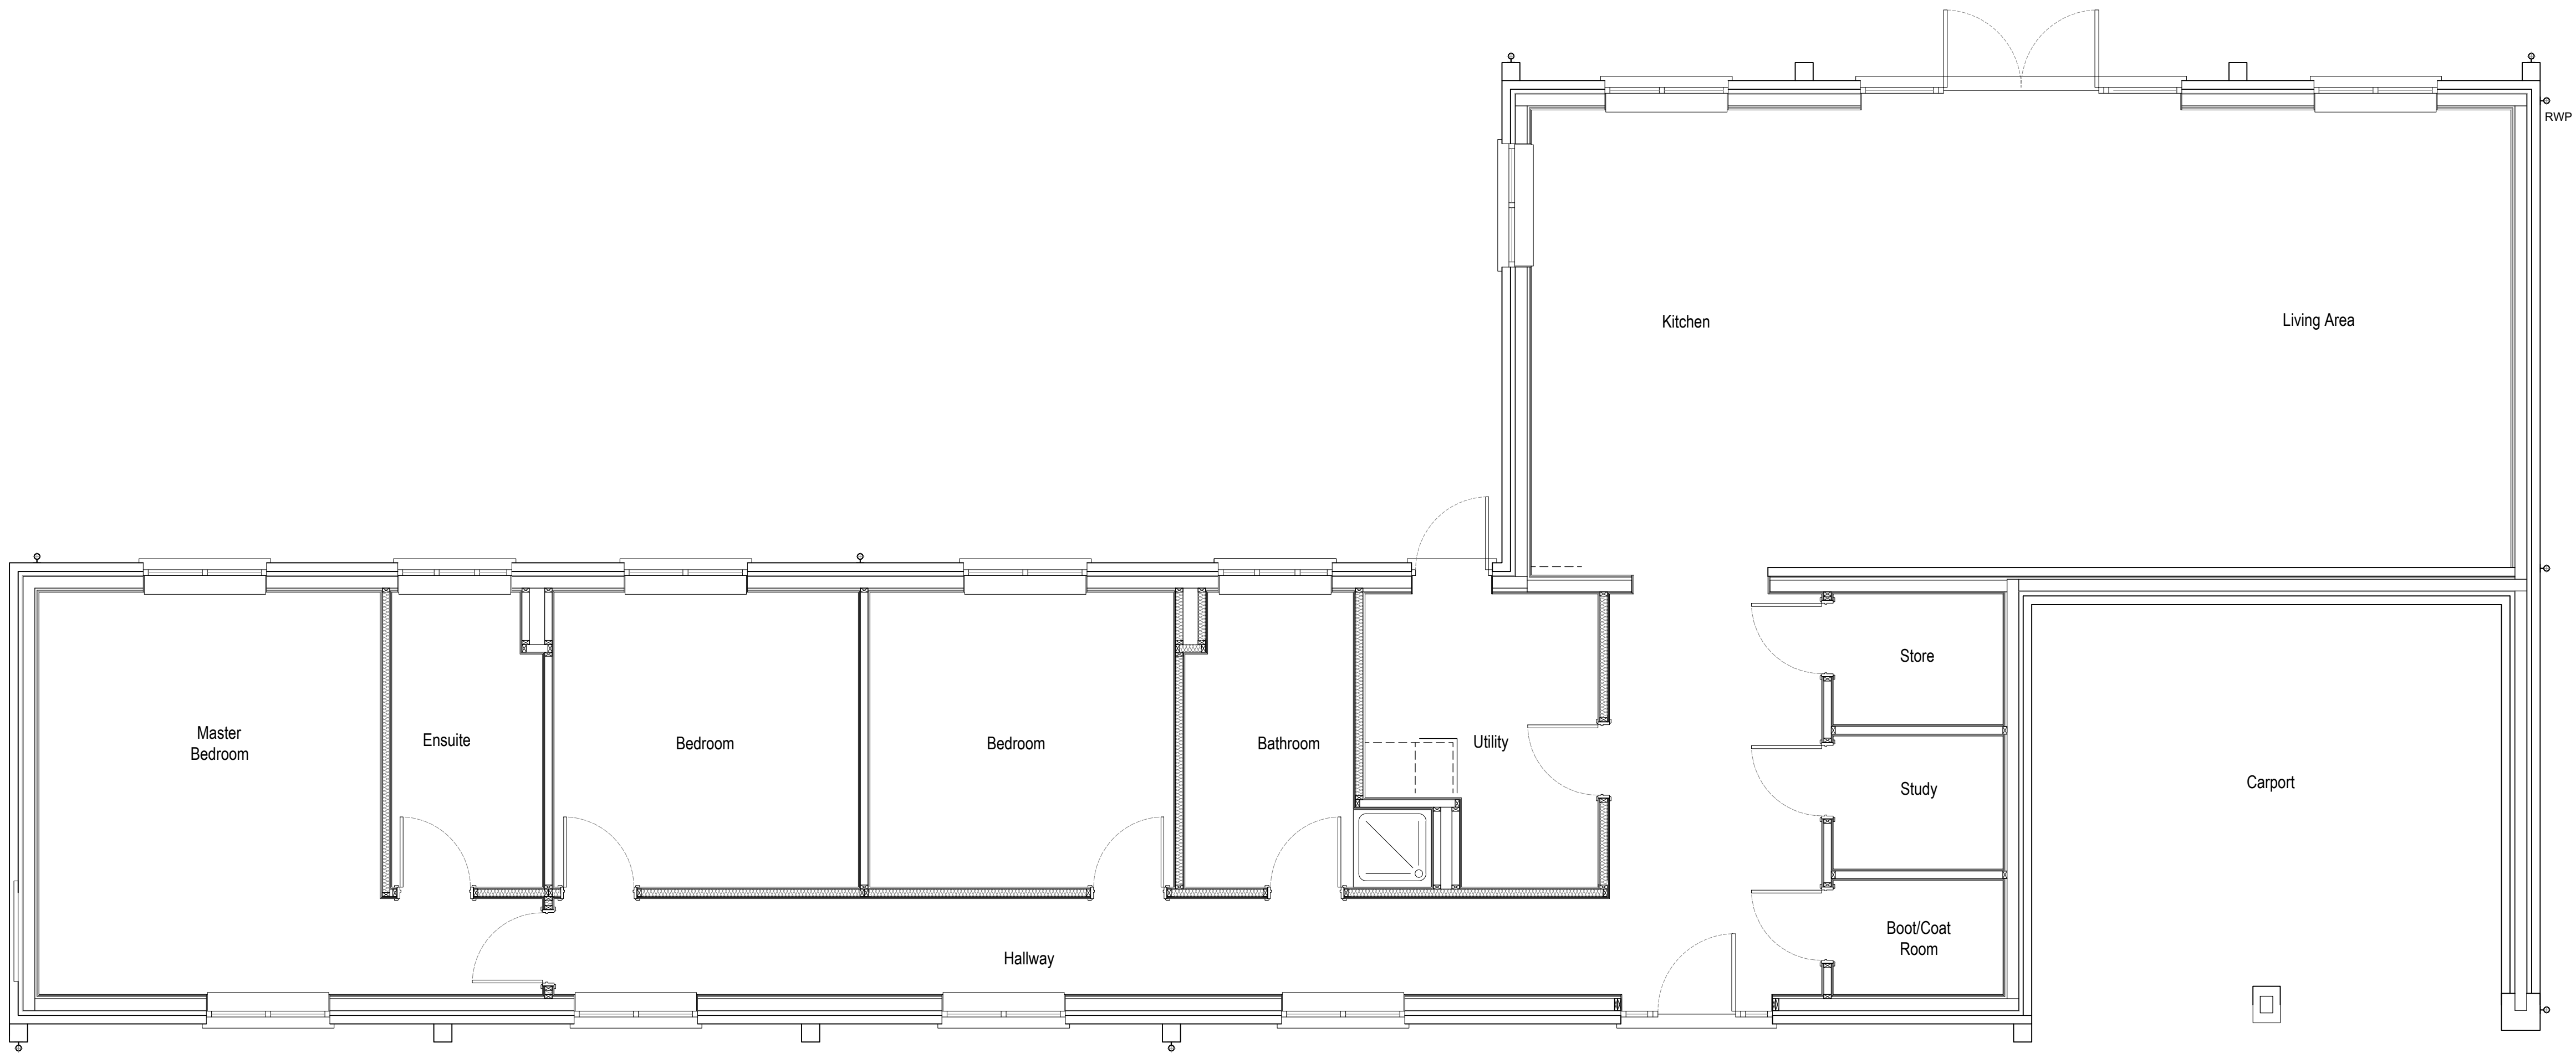

Existing Ground Floor Plan 1:50 @A1

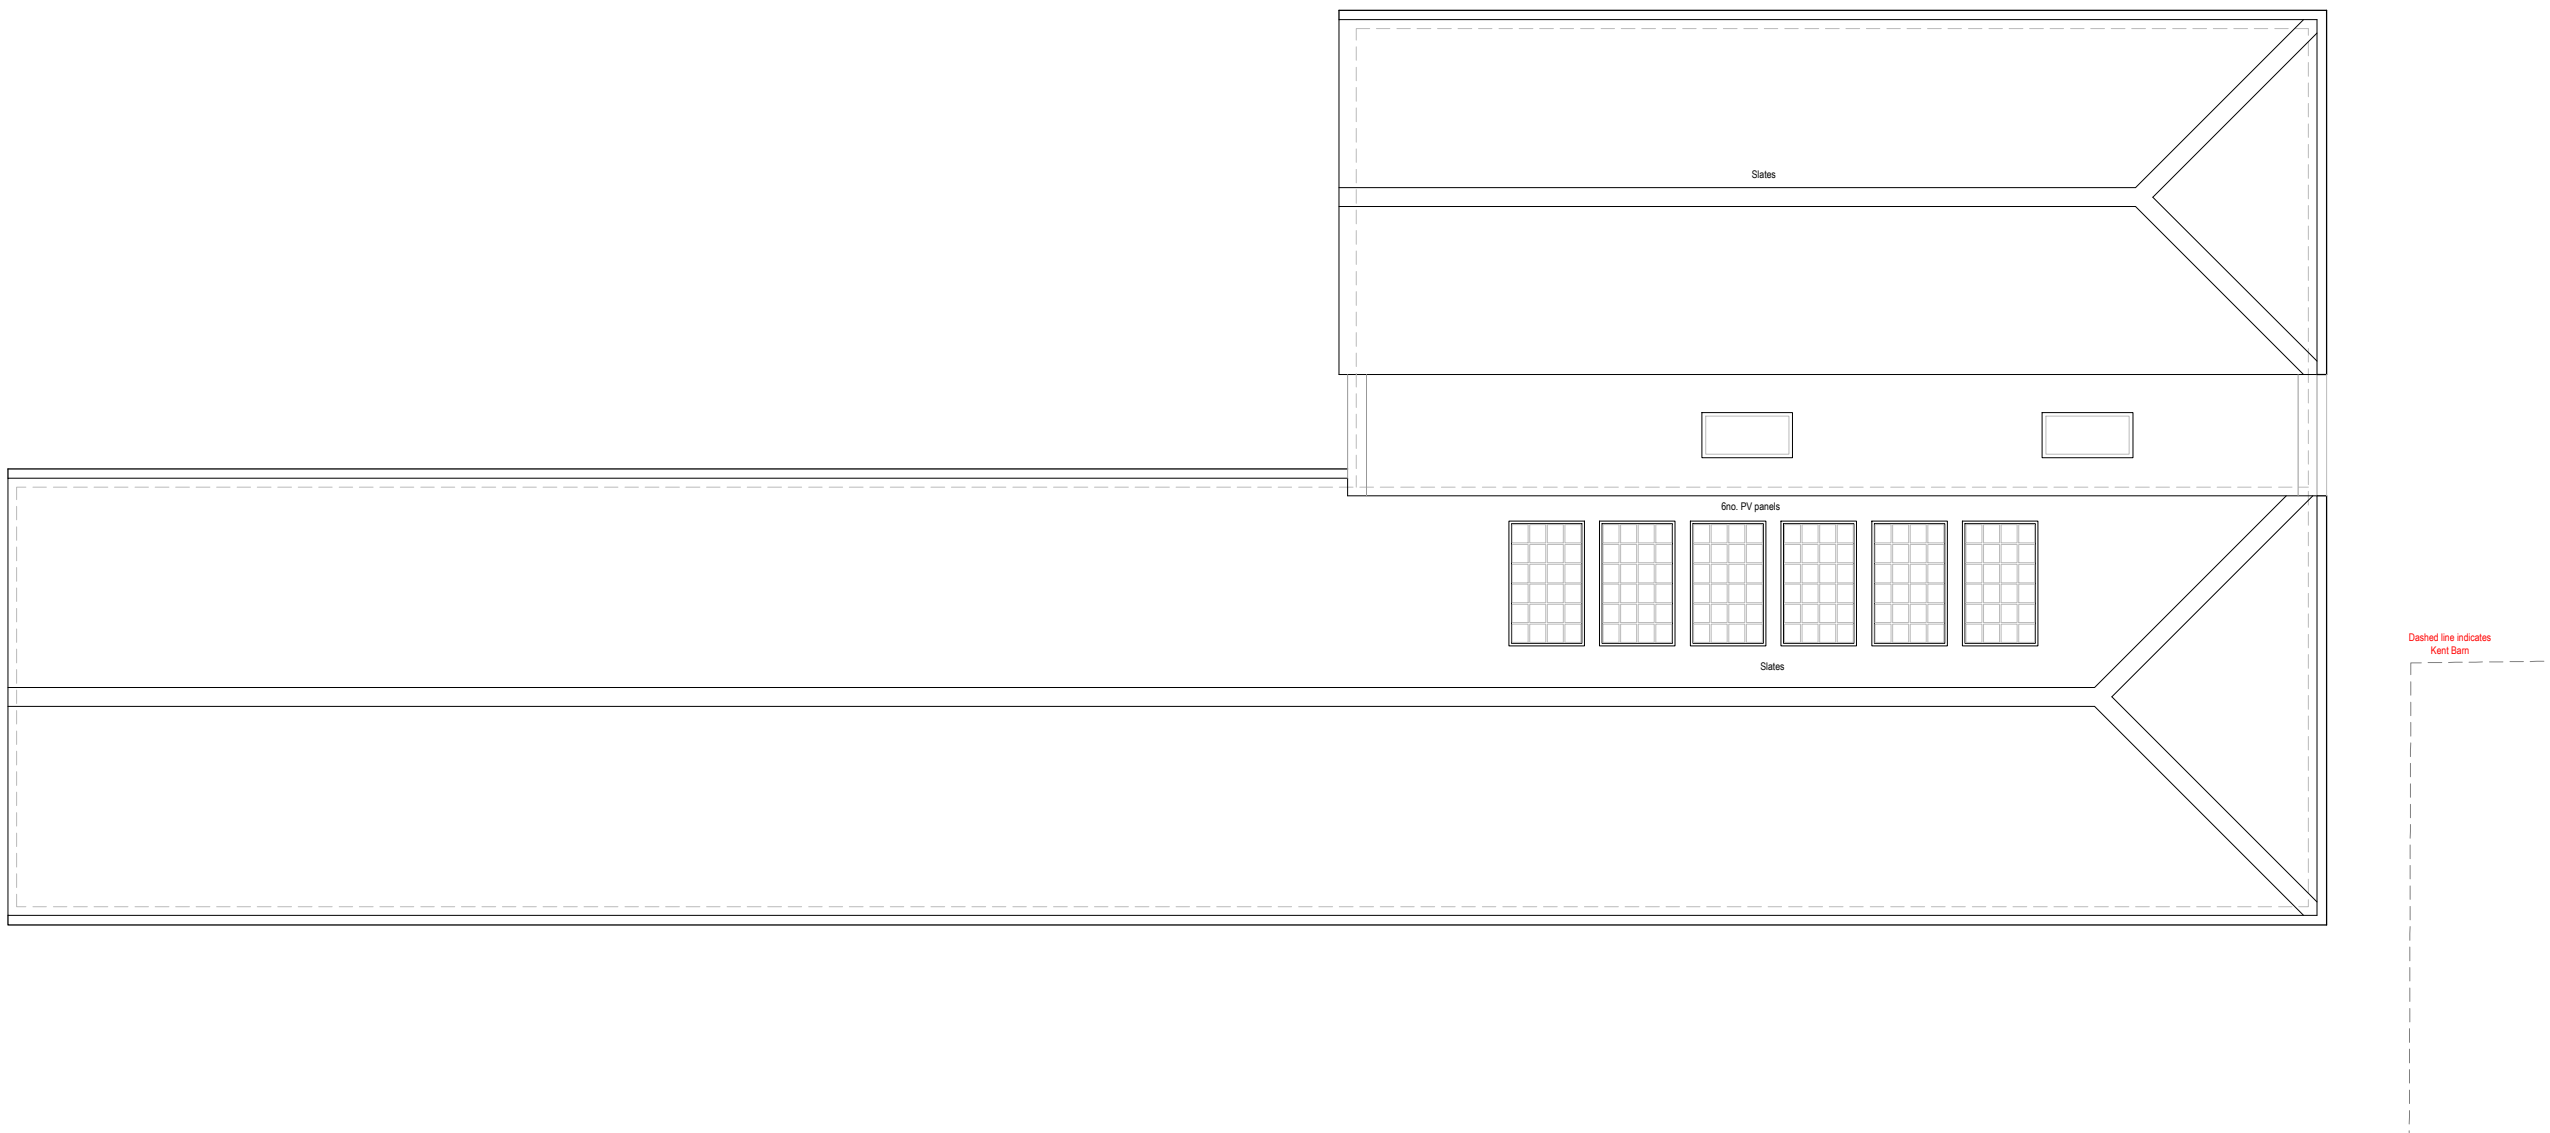

Existing Roof Plan 1:100 @A1 (No Change)

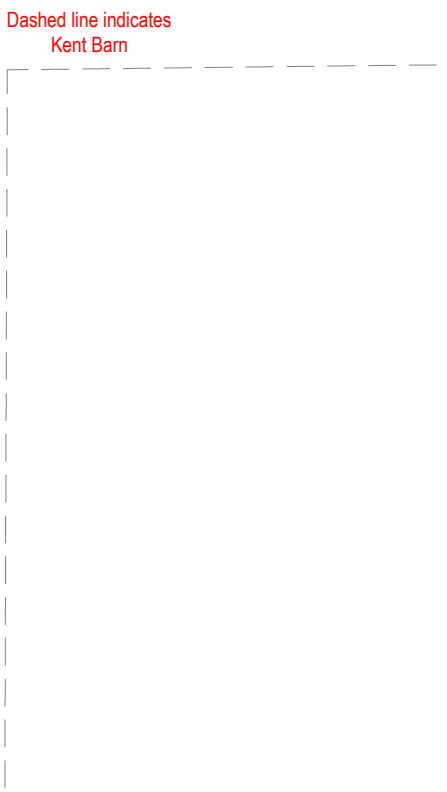

Project Title
Conversion of Existing Carport to Home Office
Oak Tree Stables
Gore Green Farm
Higham
ME3 7HL

Drawing Description
Existing Ground Floor Plan and Roof Plan

Scale
1:100 and 1:50 @A1

Date
March 2025

