


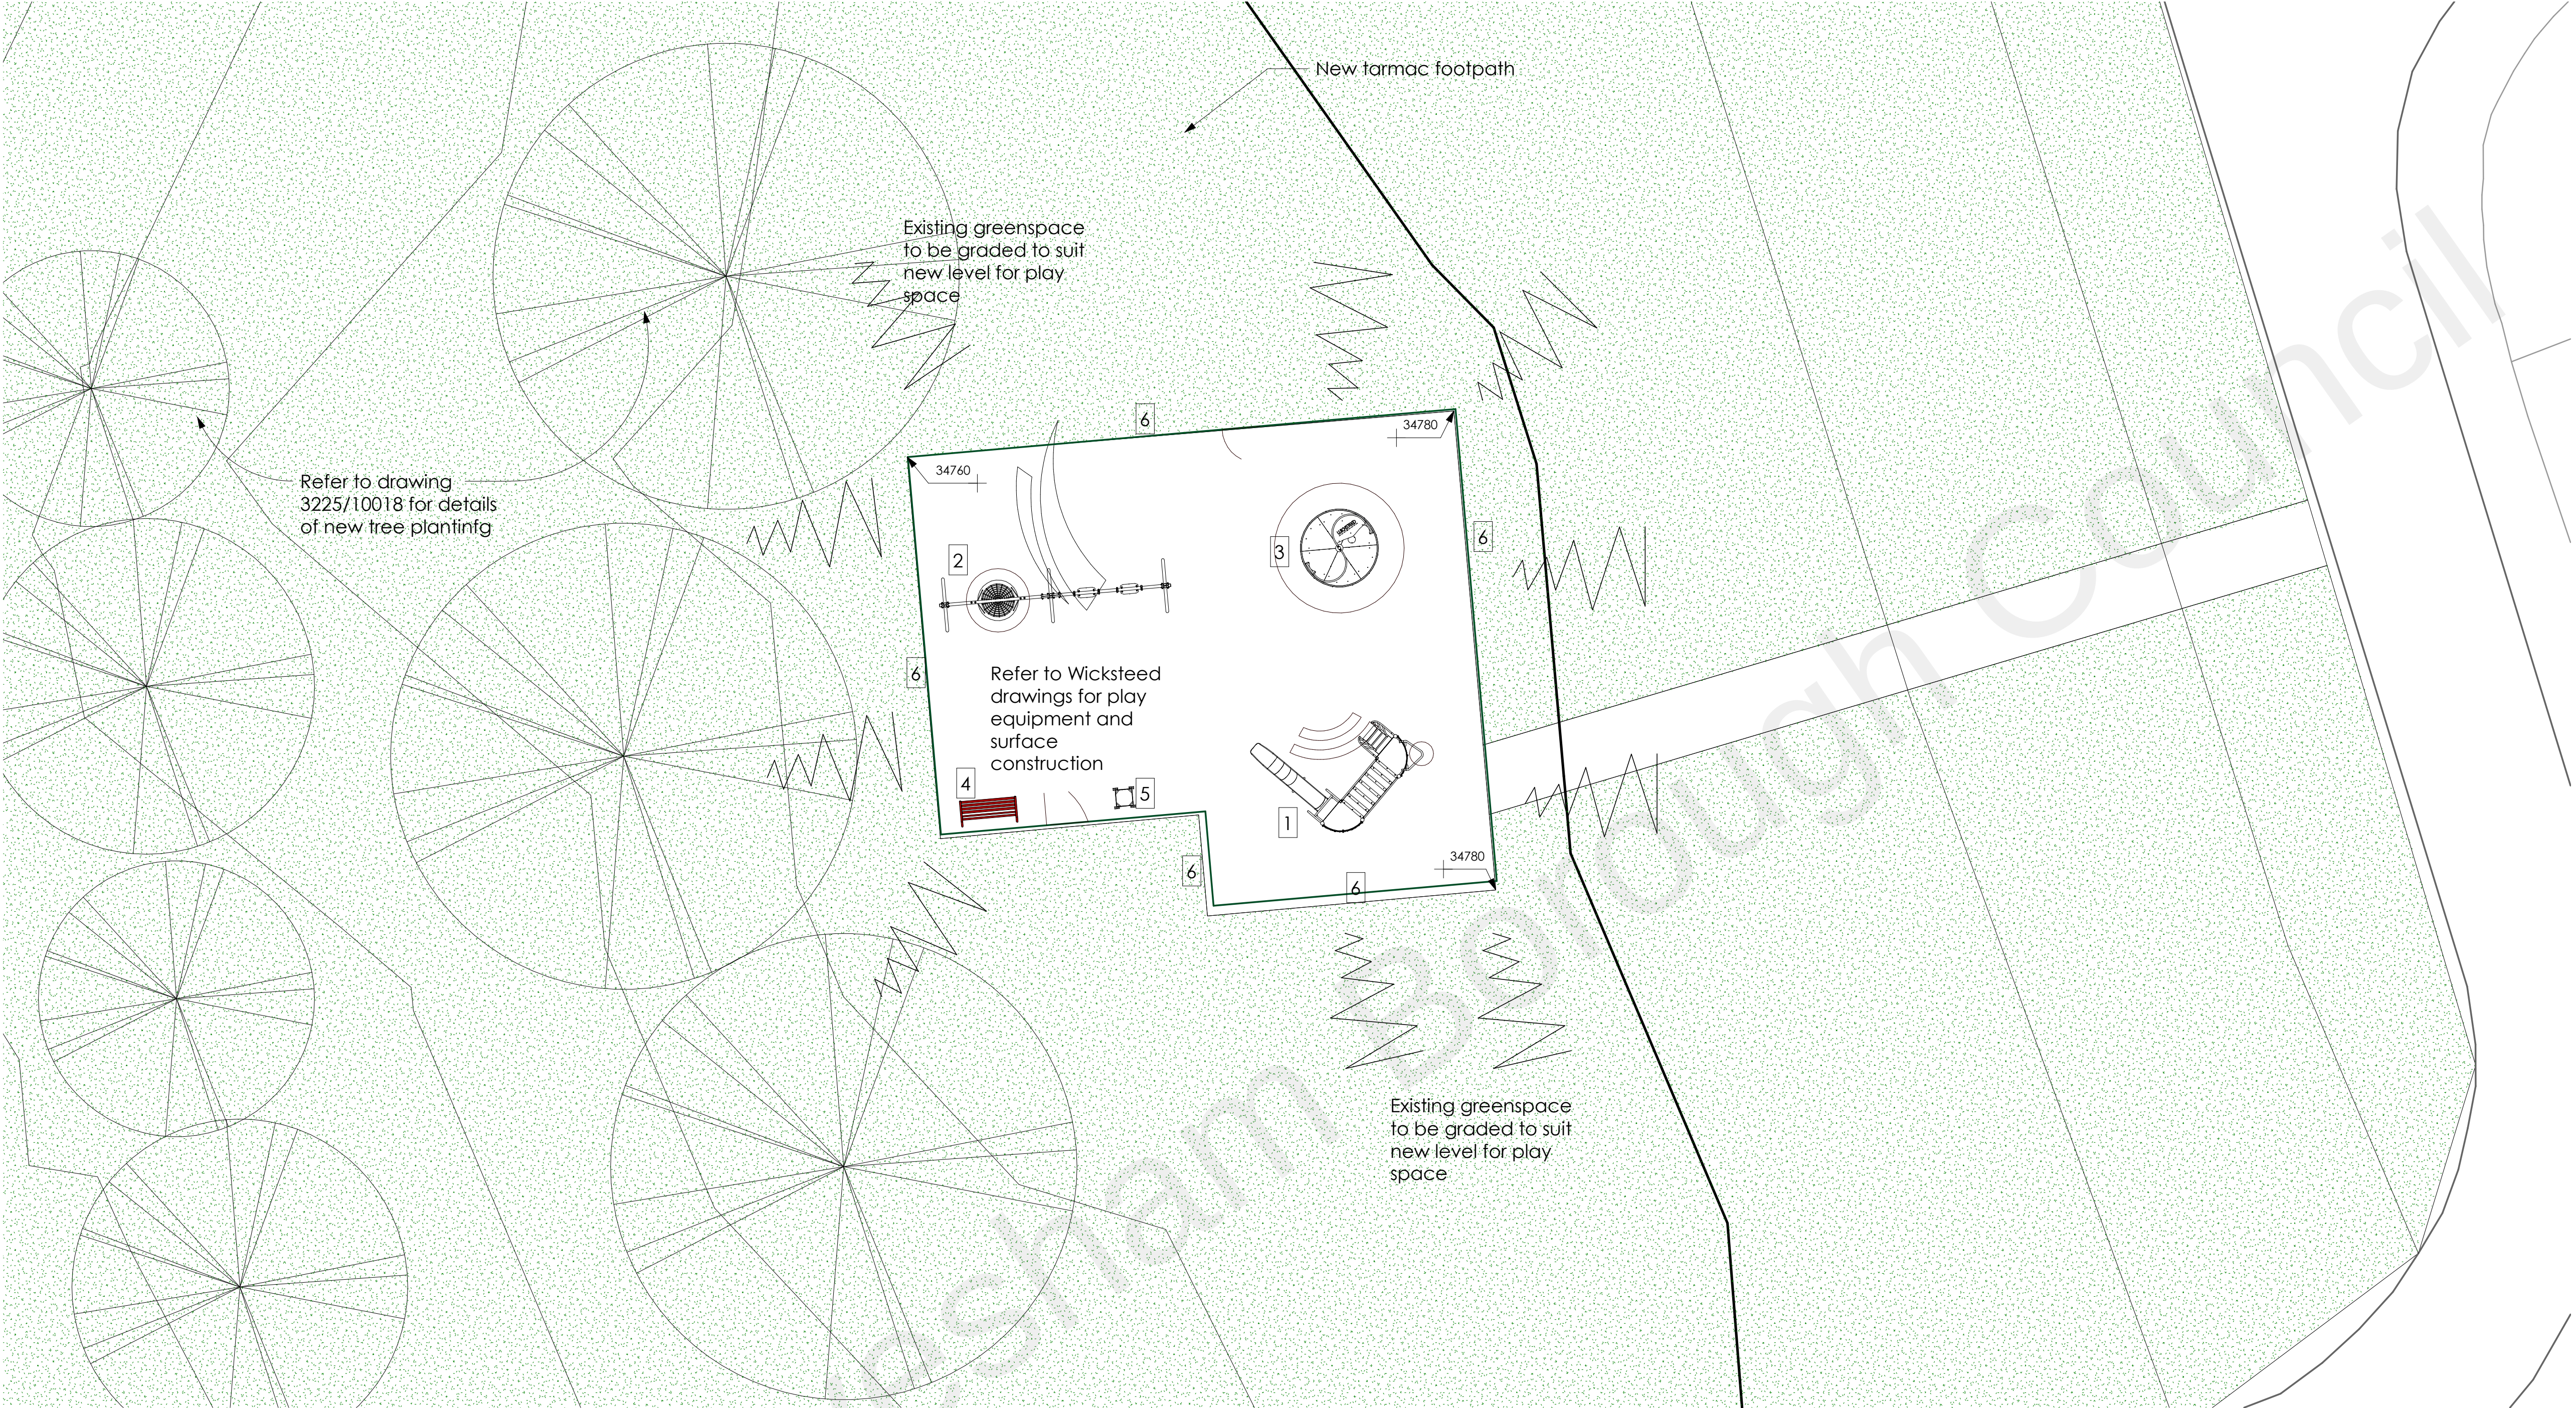

Do not scale.
Dimensions to be verified on site. Use figured dimensions only. Do not work from reduced scale drawings. Please refer to scale and sheet size as indicated.
This drawing is the property of WESTRIDGE CONSTRUCTION LTD®.
Copyright is reserved by them and the drawing is issued on the condition that it is not copied, reproduced, retained or disclosed to any unauthorised person without the prior consent in writing of Westridge Construction Ltd.

NOTES:



5 - Std GBC Dual waste Bin



6 - PPC Green 1.0m high Bow top fence



1 - Simba Climbing Frame



2 - Viking swing set



3 - Swirl Roundabout



4 - Gasdon Recycled bench

Rev	Description	By	Date																														
 westridge Westridge Construction Limited Ruskin House, Warren Cose, Catsfield East Sussex TN33 9DZ Email: enquiries@westridgeconstruction.co.uk 11 01 580 830 600 Web: westridgeconstruction.co.uk Project Address Land at Constable Road, Northfleet, Gravesend, Kent. Project Title Constable Road Drawing Title Playspace setting out <table><tr><td>Drawn</td><td>SMB</td><td>Signed</td><td>Date</td><td>Scale</td><td>@ A1</td></tr><tr><td>Designed</td><td></td><td></td><td>Jan 2022</td><td>1 : 100</td><td></td></tr><tr><td>Checked</td><td>Checker</td><td></td><td></td><td>File N°</td><td>3225</td></tr><tr><td>Approved</td><td></td><td></td><td></td><td>Drawing Status</td><td>Post Construction</td></tr><tr><td>Drawing Number</td><td>A10019</td><td></td><td></td><td>Revision</td><td></td></tr></table>				Drawn	SMB	Signed	Date	Scale	@ A1	Designed			Jan 2022	1 : 100		Checked	Checker			File N°	3225	Approved				Drawing Status	Post Construction	Drawing Number	A10019			Revision	
Drawn	SMB	Signed	Date	Scale	@ A1																												
Designed			Jan 2022	1 : 100																													
Checked	Checker			File N°	3225																												
Approved				Drawing Status	Post Construction																												
Drawing Number	A10019			Revision																													