


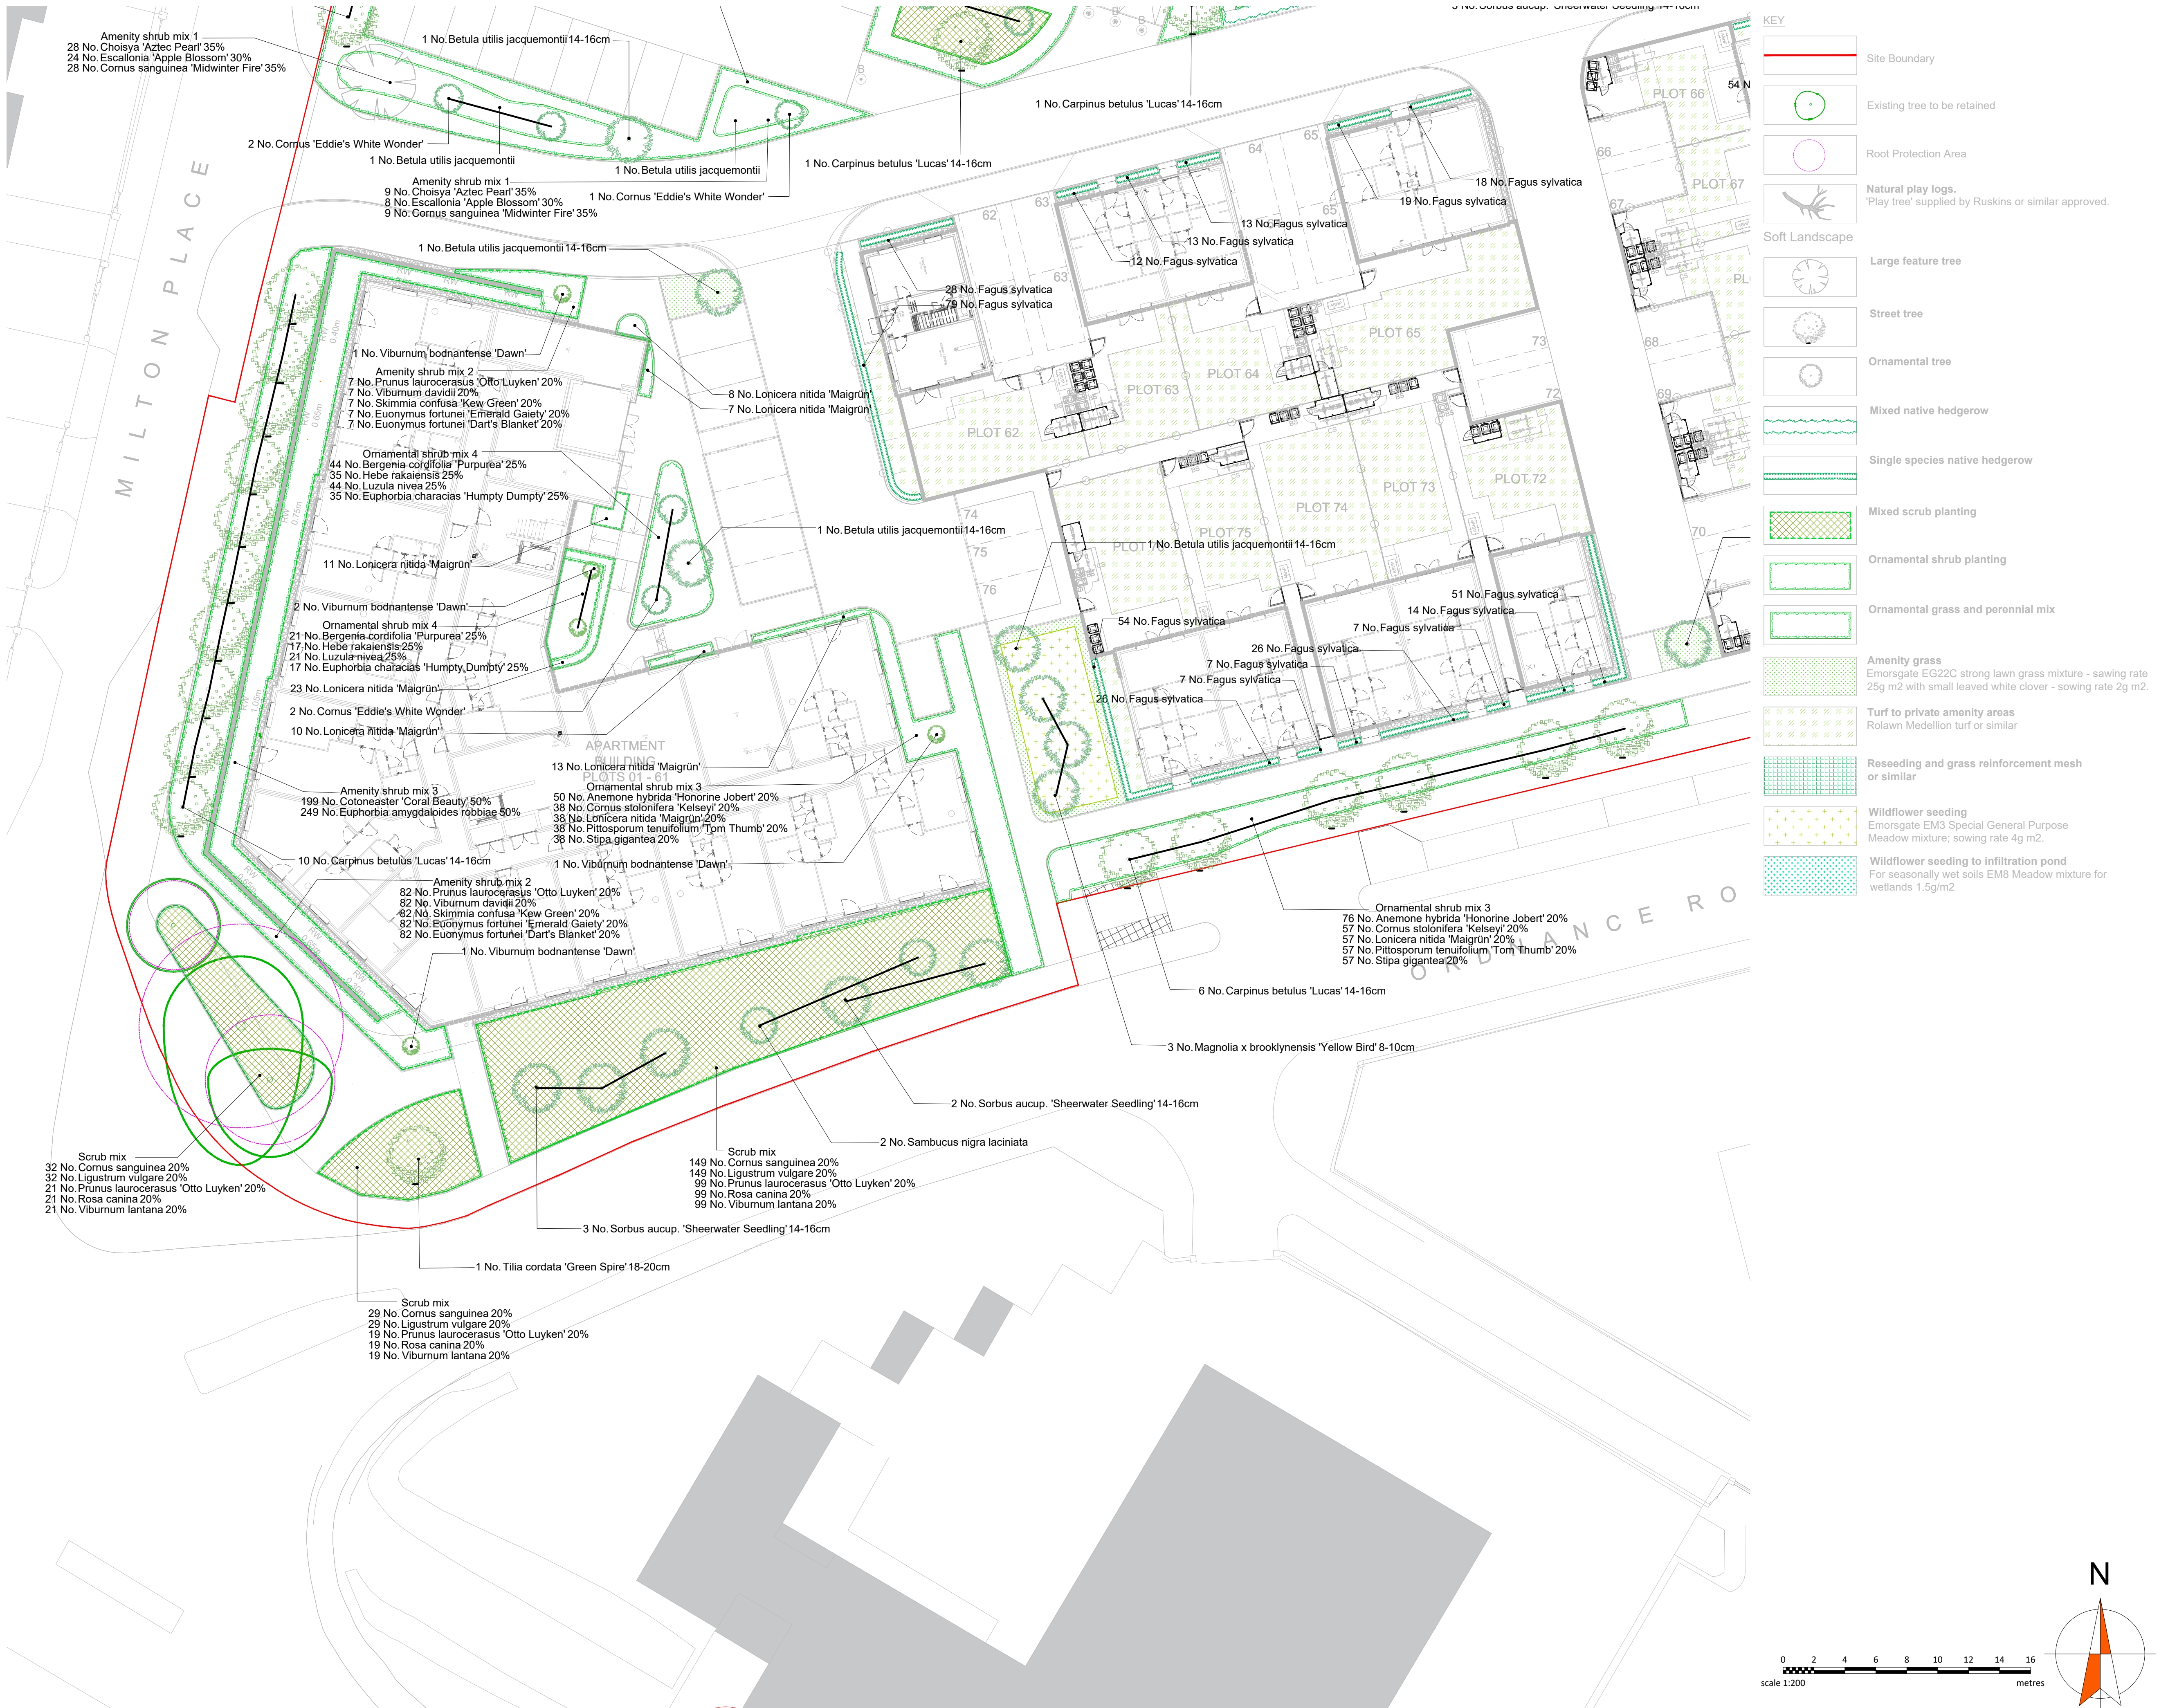

KEY	
	Site Boundary
	Existing tree to be retained
	Root Protection Area
	Natural play logs. 'Play tree' supplied by Ruskins or similar approved.
Soft Landscape	
	Large feature tree
	Street tree
	Ornamental tree
	Mixed native hedgerow
	Single species native hedgerow
	Mixed scrub planting
	Ornamental shrub planting
	Ornamental grass and perennial mix
	Amenity grass Emorsgate EG22C strong lawn grass mixture - sowing rate 25g m2 with small leaved white clover - sowing rate 2g m2.
	Turf to private amenity areas Rolawn Medellion turf or similar
	Reseeding and grass reinforcement mesh or similar
	Wildflower seeding Emorsgate EM3 Special General Purpose Meadow mixture; sowing rate 4g m2.
	Wildflower seeding to infiltration pond For seasonally wet soils EM8 Meadow mixture for wetlands 1.5g/m2

© this drawing and the building works depicted are the copyright of **idp** and may not be reproduced or amended except by written permission. no liability will be accepted for amendments made by other persons.

all dimensions to be checked on site and landscape architect notified of any discrepancies prior to commencement.
do not scale.

- NOTES:
- 1.0 Do not scale from drawing, use figured dimensions only
 - 1.1 This drawing to be read in conjunction with all other IDPL drawings and specifications
 - 1.2 Information shown on these drawings is not valid for Construction. Please refer to the status of the drawing in the Title and Issue box
 - 1.3 Do not procure or manufacture materials, or undertake construction site works from this drawing unless the issue status is noted as 'for construction'.
 - 1.4 Any contractor that chooses to take forward this information for construction without full review process and sign-off does so at their own risk.
 - 1.5 All measurements are to be checked on site prior to construction.
 - 1.6 Where any conflict or inconsistency occurs between drawing and specification information the Contractor is to immediately notify IDPL prior to continuing working.
 - 1.7 Information to be read in coordination with Structural Engineer & M&E Engineer drawings & spec; Where any conflict or inconsistency occurs between IDPL and Engineers drawing and specification information the Contractor is to immediately notify IDPL prior to continuing working.
 - 1.8 For soft landscape proposals please refer to xxxx.

C01	12.03.26	For construction	SS	JP
-----	----------	------------------	----	----



ARCHITECTURE
URBAN DESIGN &
MASTERPLANNING
LANDSCAPE &
ENVIRONMENT

status: Construction

RIBA Stage: 5

client:	The Hill Group		
job:	Milton Place, Gravesend		
title:	Planting Plan 2 of 3		
drawn:	CR	date:	19.02.26
checked:	JP	scale @ a1:	1:200
drwg no:	MPG-IDP-ZZ-XX-D-L-00402	rev:	C01

IDP GROUP 27 SPON STREET COVENTRY CV1 3BA
T: +44 (0)24 7652 7600 E:info@idpgroup.com
www.wearidp.com