
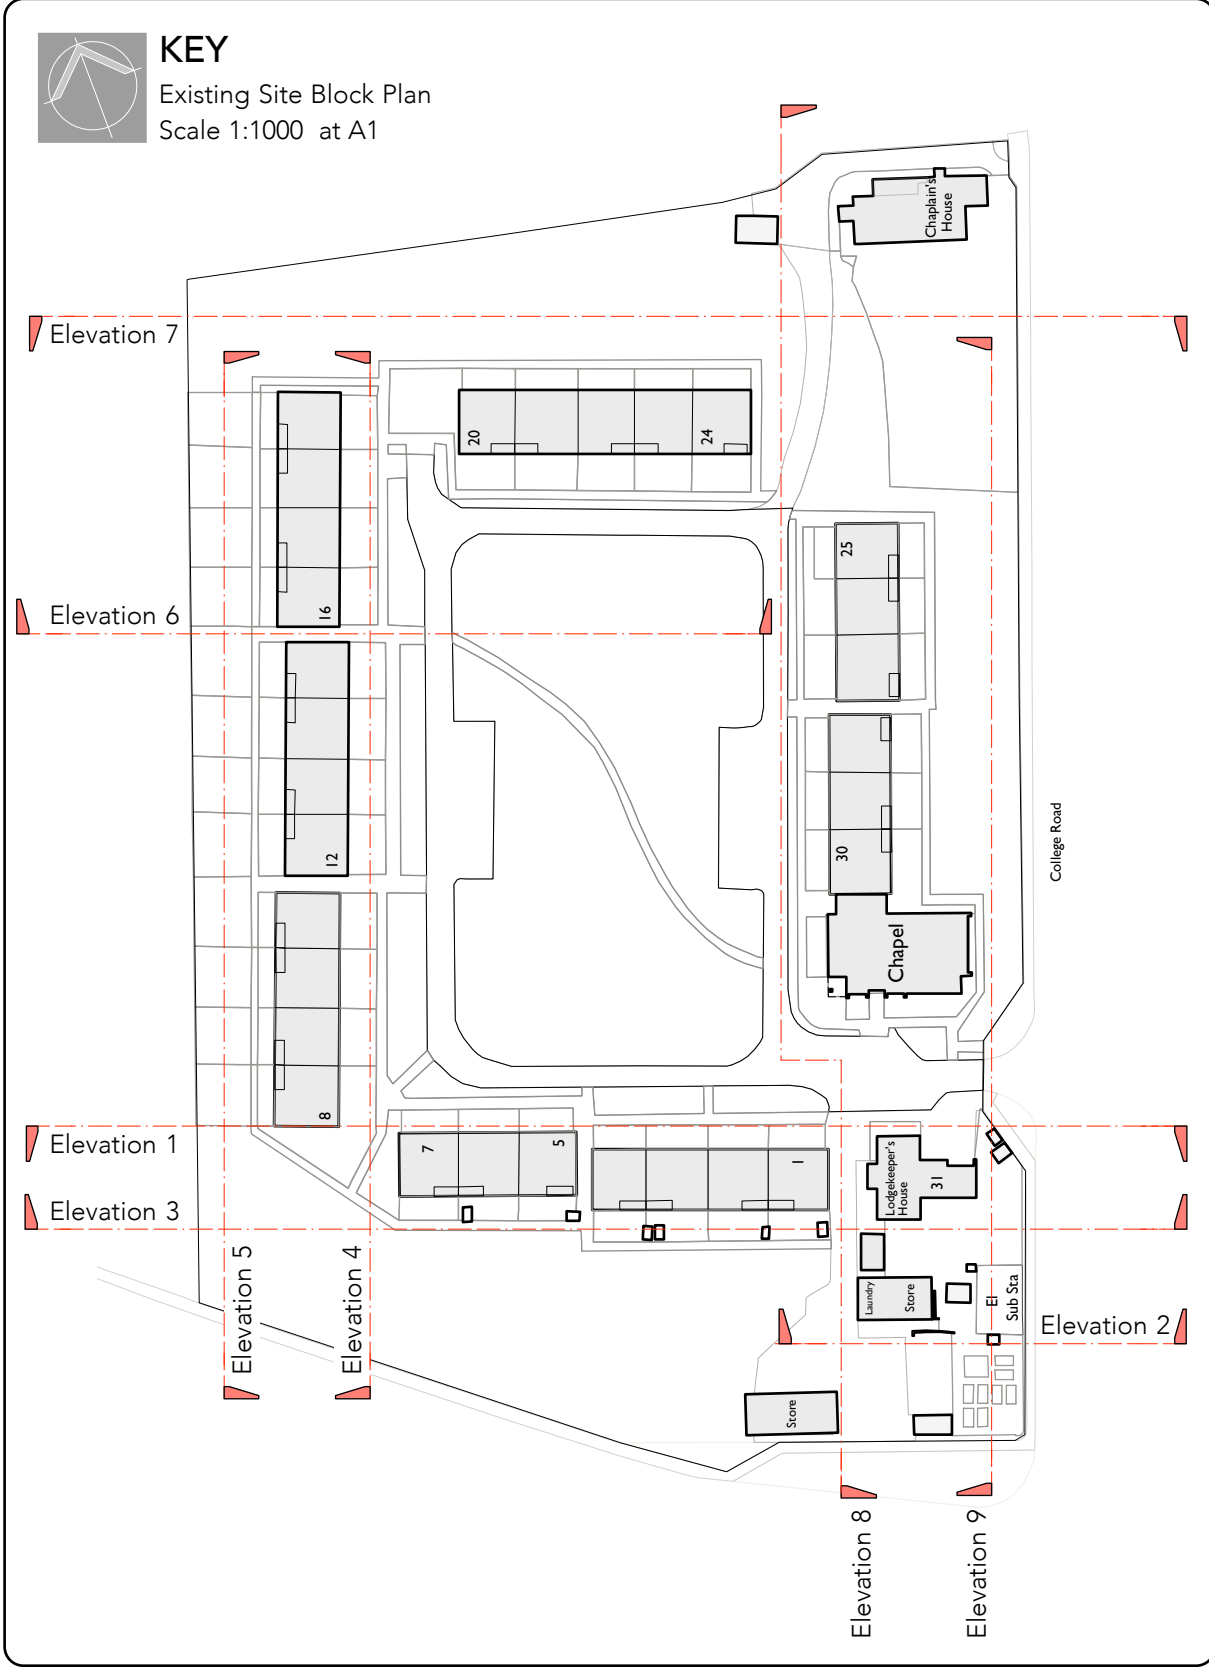


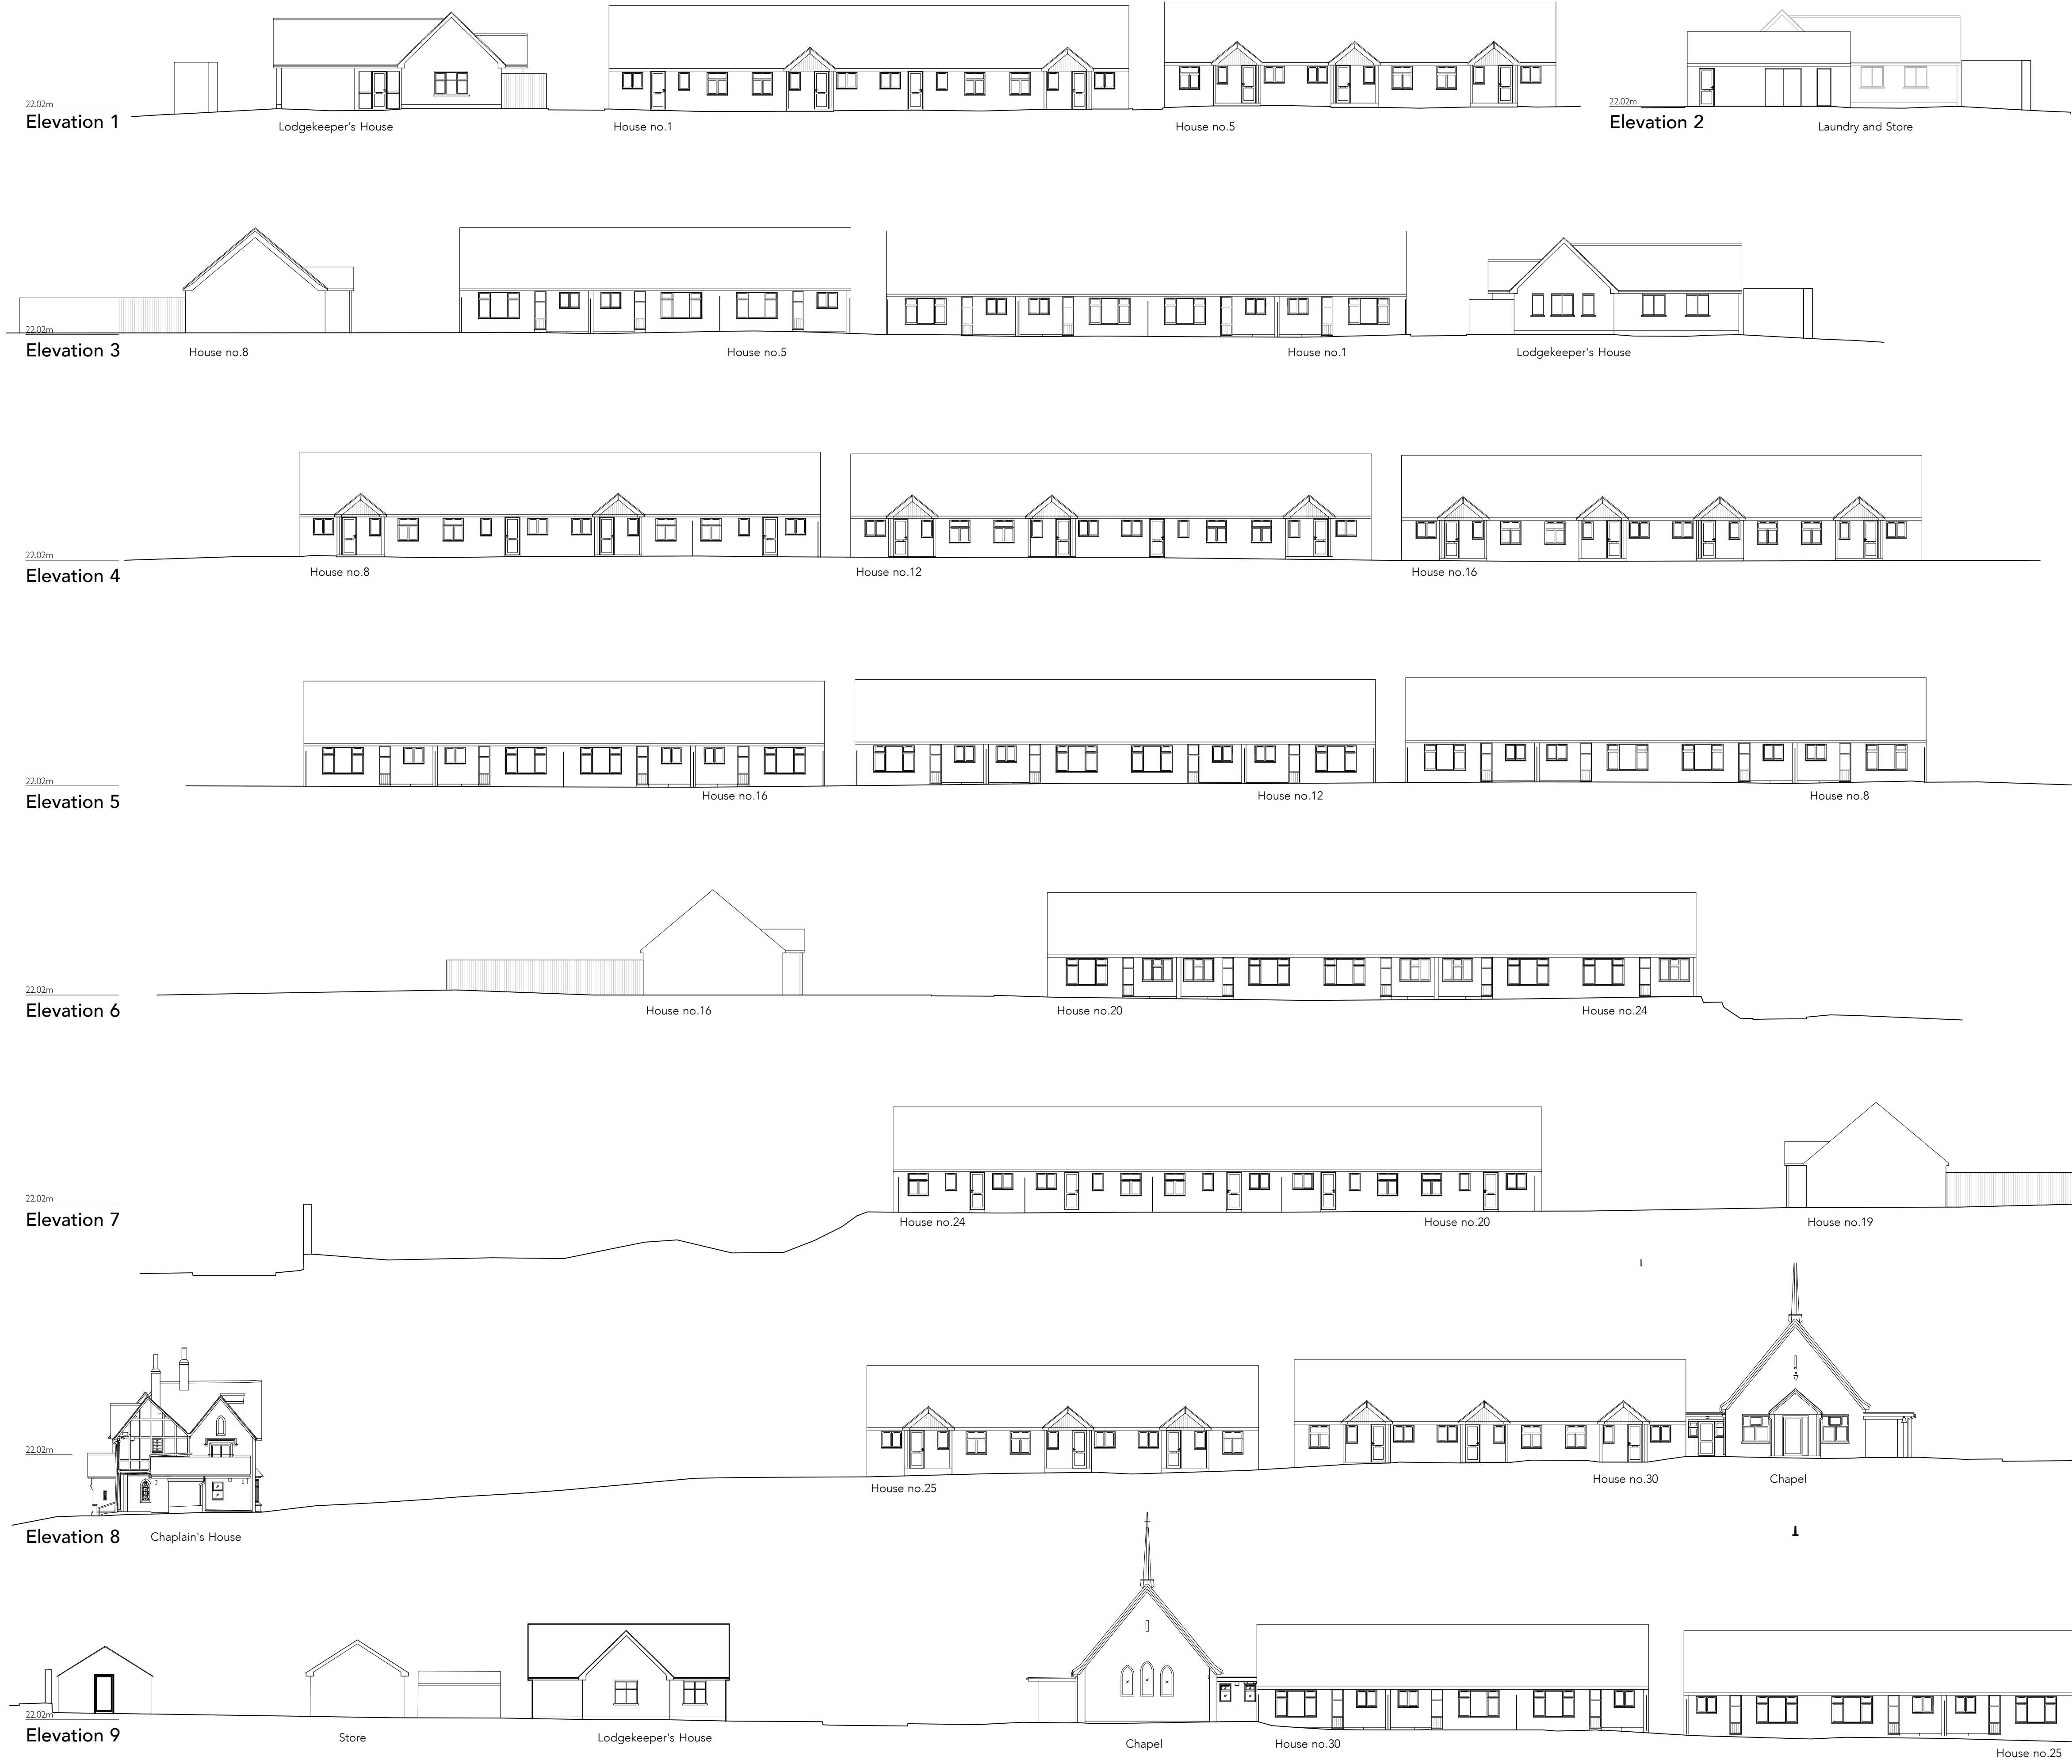

Notes				Rev			
1: This drawing must not be scaled - work only to figured dimensions				Drawn	Check	Date	Rev
2: Dimensions must be verified on site by the contractor before preparation of shop drawings				RH	MB	07.05.2024	A
3: The architect must be notified of any discrepancies immediately							
4: This drawing applies only to this job and site							
5: This information on this drawing is copyright protected							

HaysomWardMiller Architects		Existing Buildings - Elevations	
20 Birdge Street Cambridge CB2 1UF	Project	Huggens College Almshouses	Job no. 23.709
T : 01223 578545	For	Huggens College	Drawing no. Ex 10
email : info@haysomwardmiller.co.uk	Scale	1:200 at A1 1:400 at A3	Revision no. A