




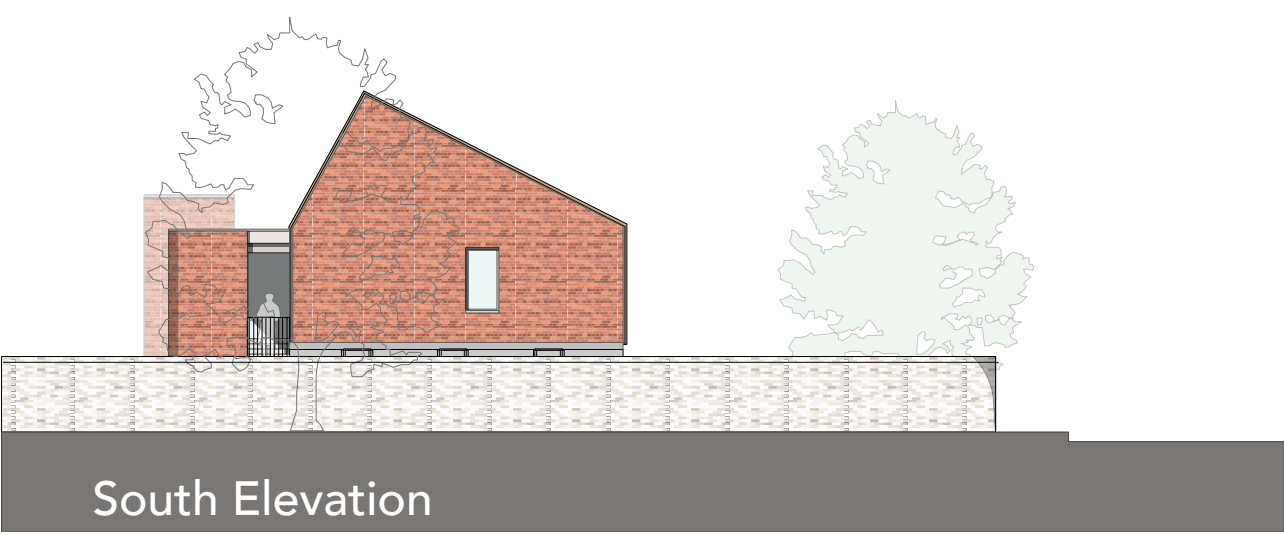


Block 2 ELEVATIONS
Scale 1:200 at A1

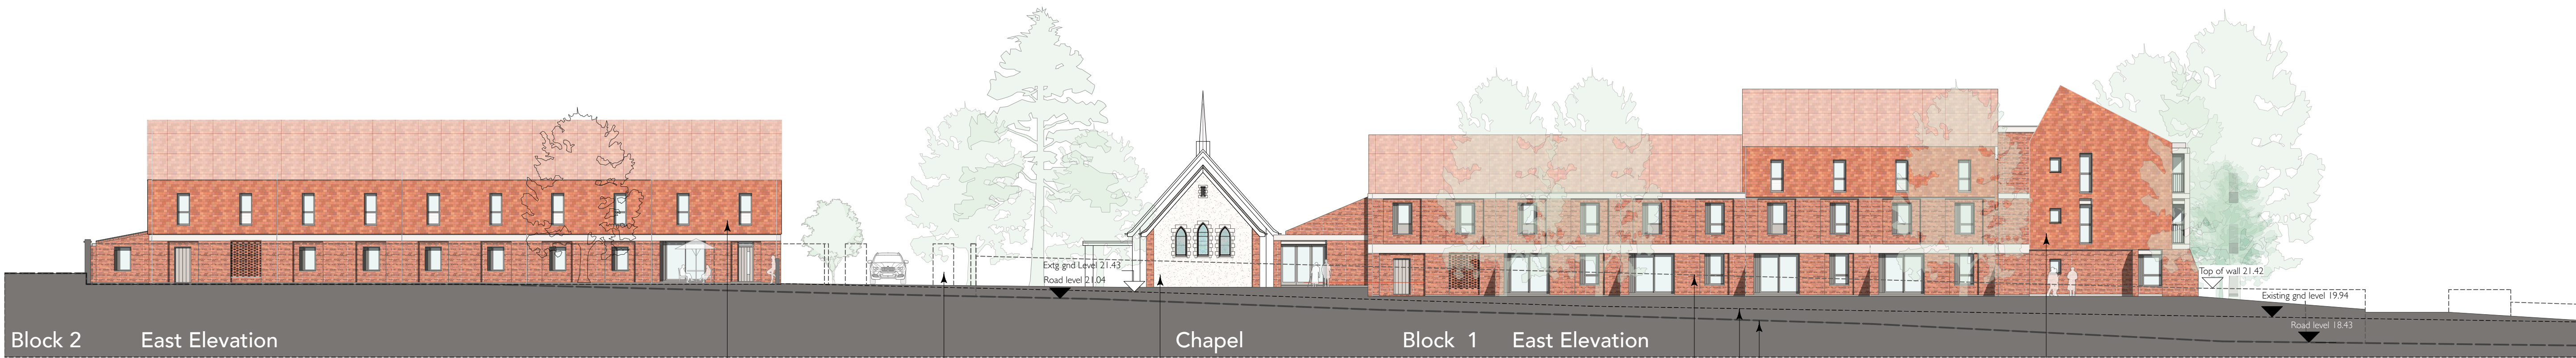

College Road ELEVATION
Scale 1:200 at A1

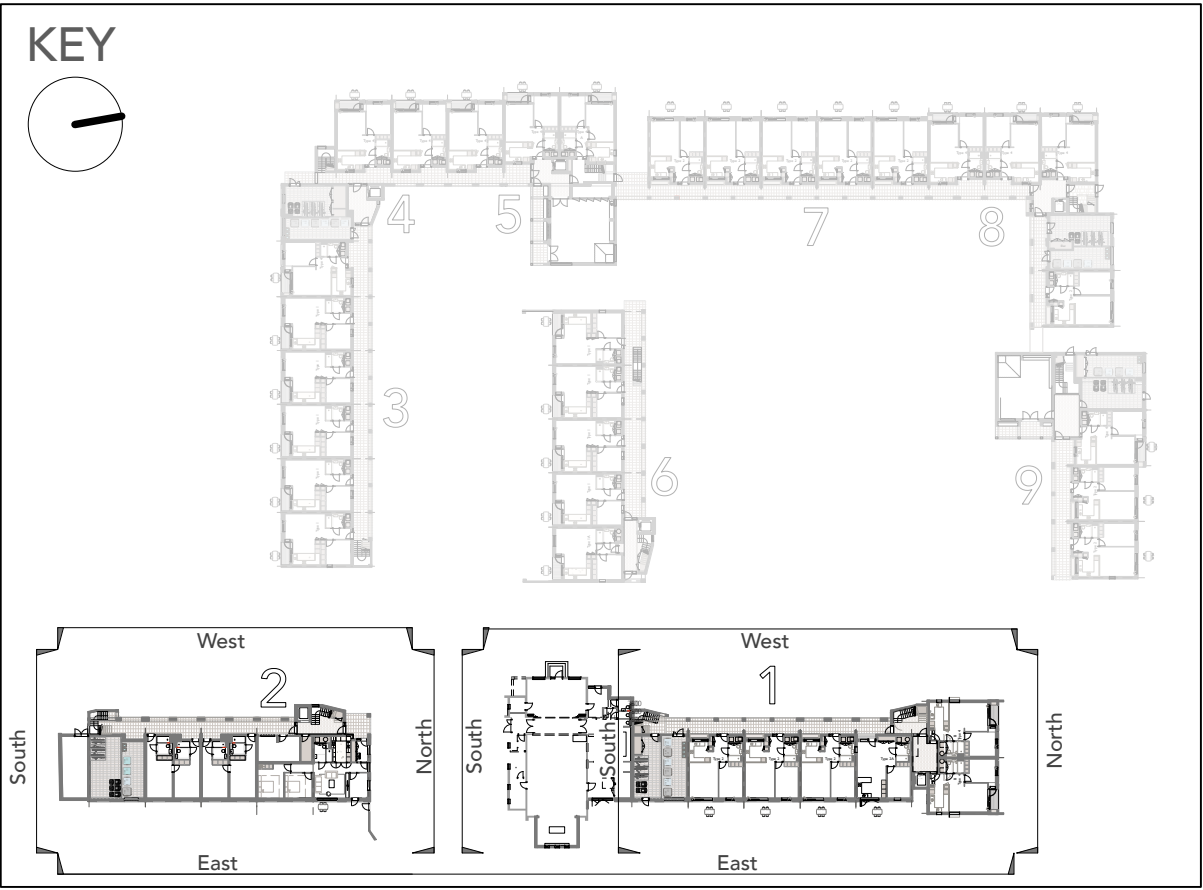

Block 1 ELEVATION
Scale 1:200 at A1

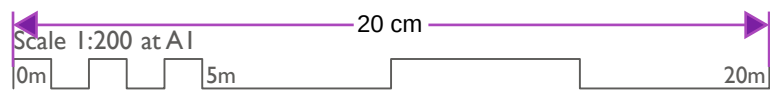

Notes	Drawn	Check	Date	Revs
1: This drawing must not be scaled - work only to figured dimensions	RH	MB	28.03.2024	A
2: Dimensions must be verified on site by the contractor before preparation of shop drawings	RH	MB	11.04.2024	B
3: The architect must be notified of any discrepancies immediately	RH	MB	07.05.2024	C
4: This drawing applies only to this job and site				
5: This information on this drawing is copyright protected				

HaysomWardMiller Architects		Proposed Elevations - Blocks 1 & 2		
20 Birdge Street Cambridge CB2 1UF	Project	Almhouse Development	Job no.	23.709
T : 01223 578545	For	Huggens College	Drawing no.	P 44
email : info@haysomwardmiller.co.uk	Scale	1:200 at A1	Revision no.	C