

EXISTING




Front





Side




Rear

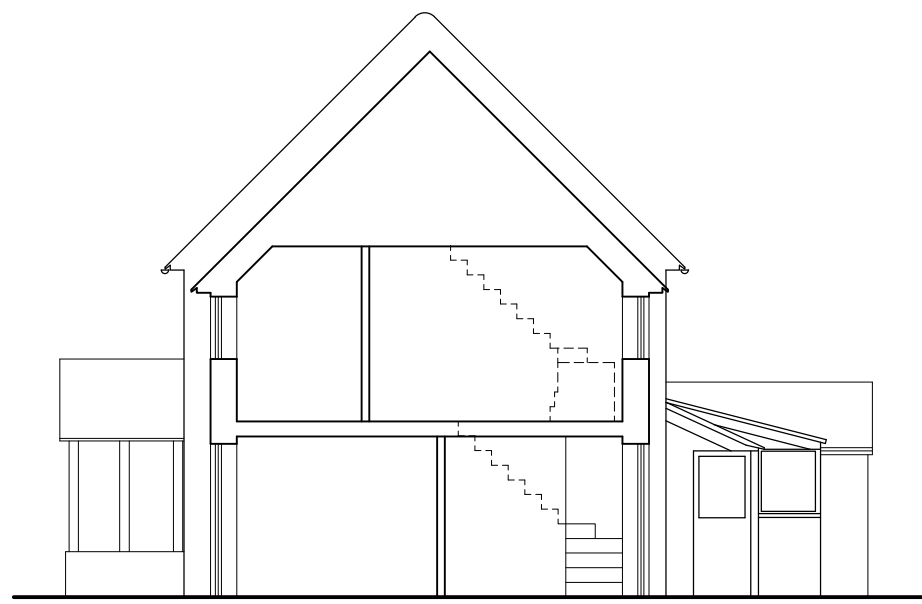


Section

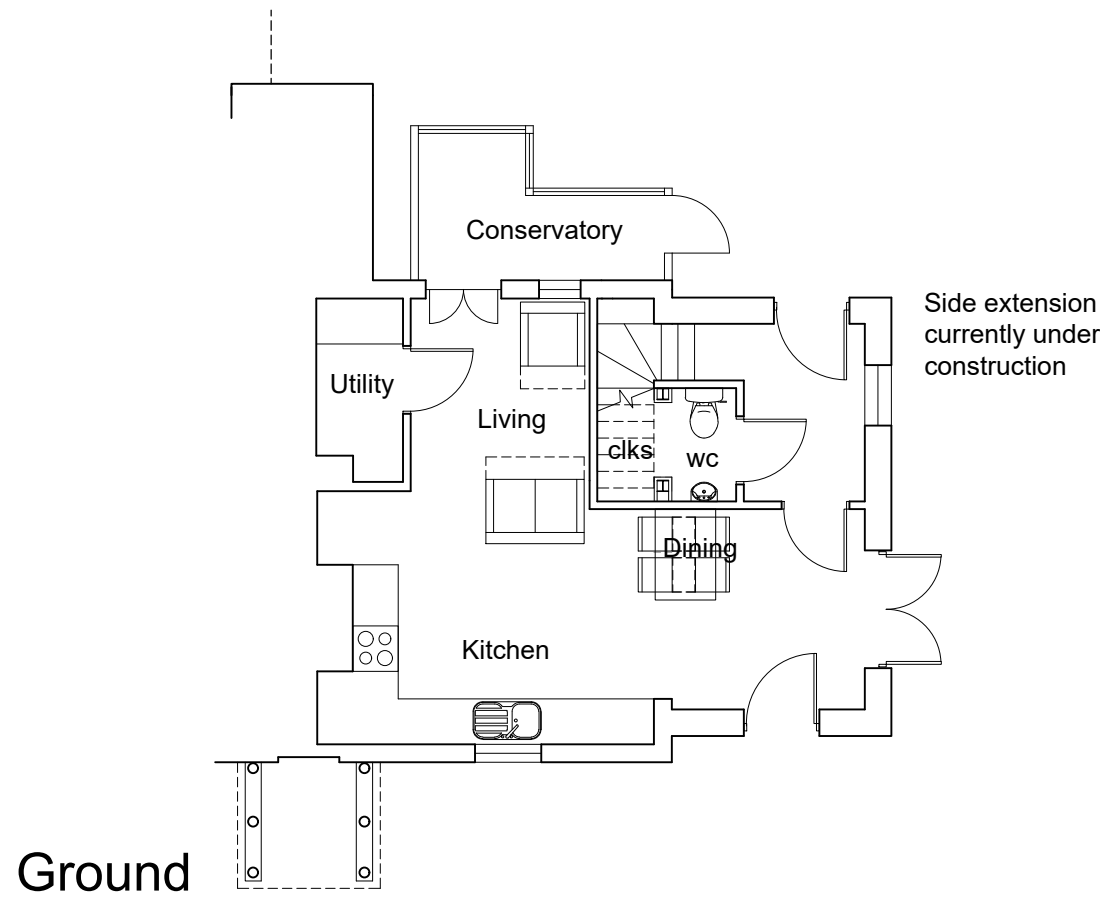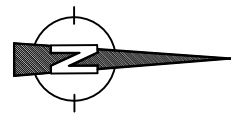


Ground

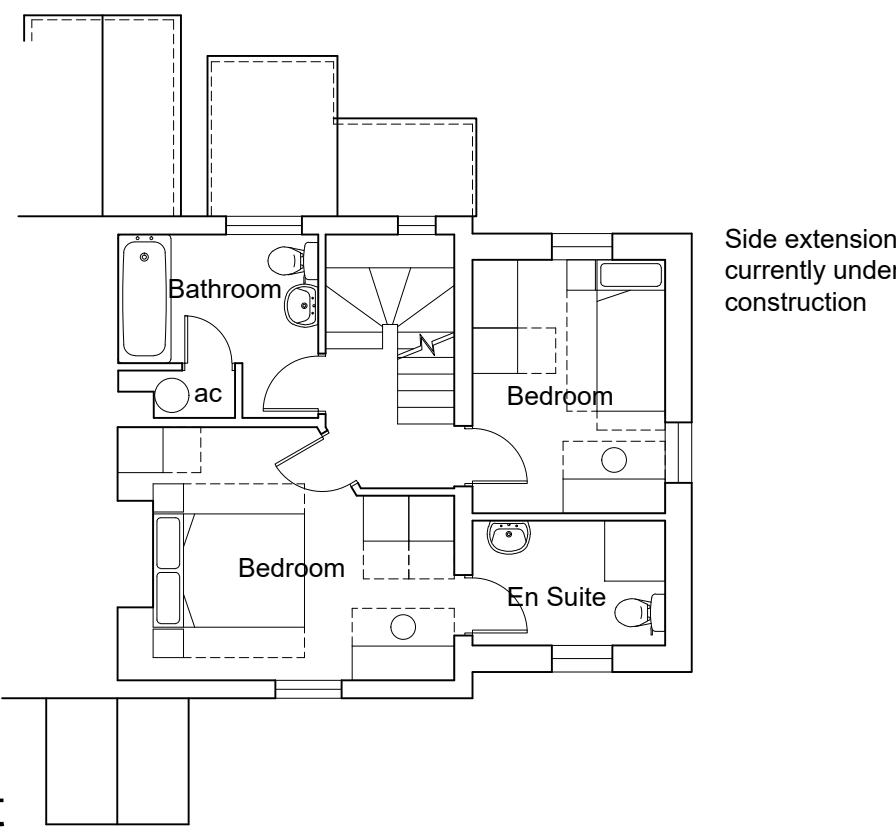

First

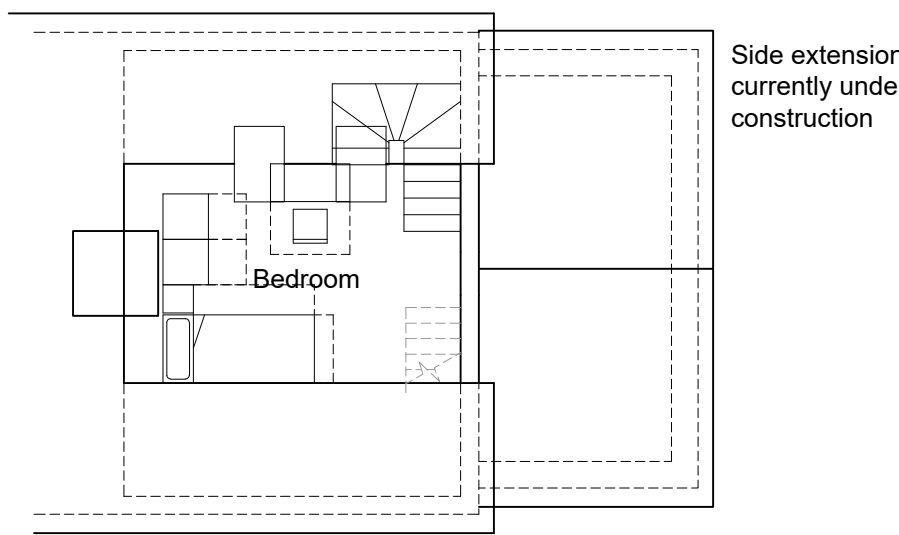


Attic

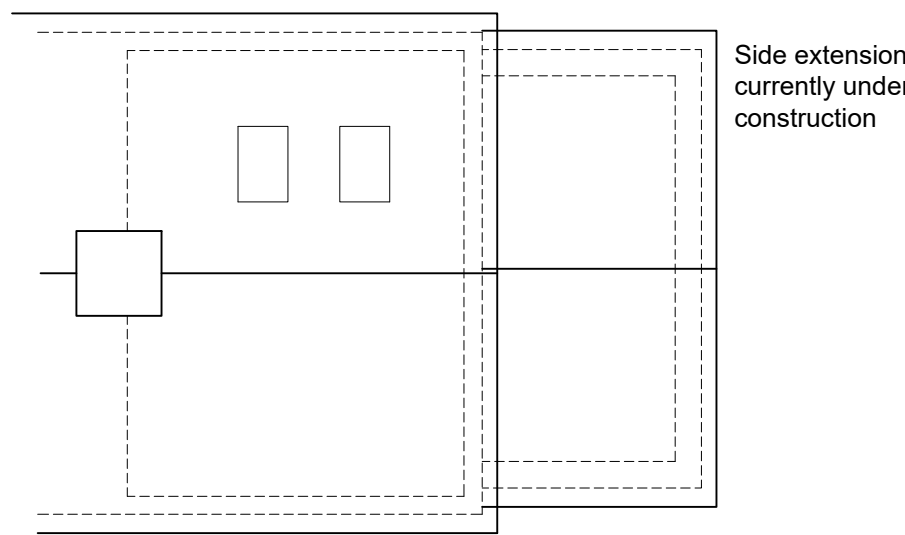

Roof

PROPOSED

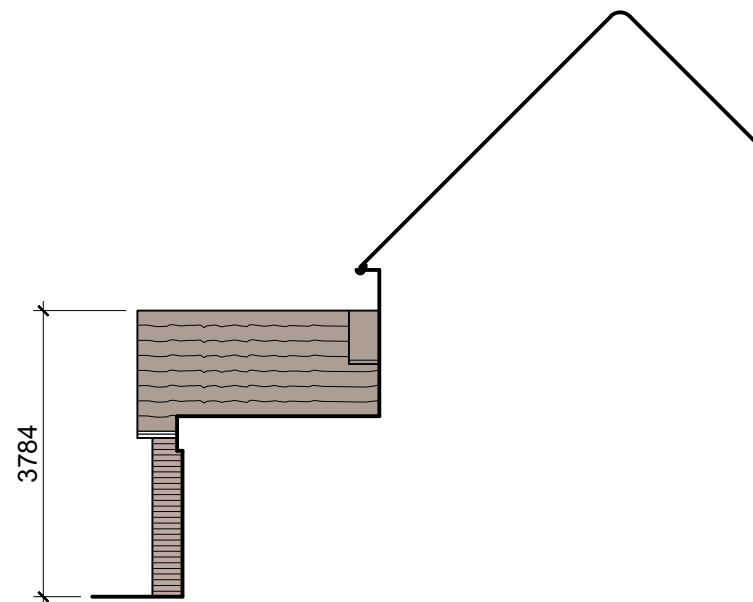


Side




Side




Rear

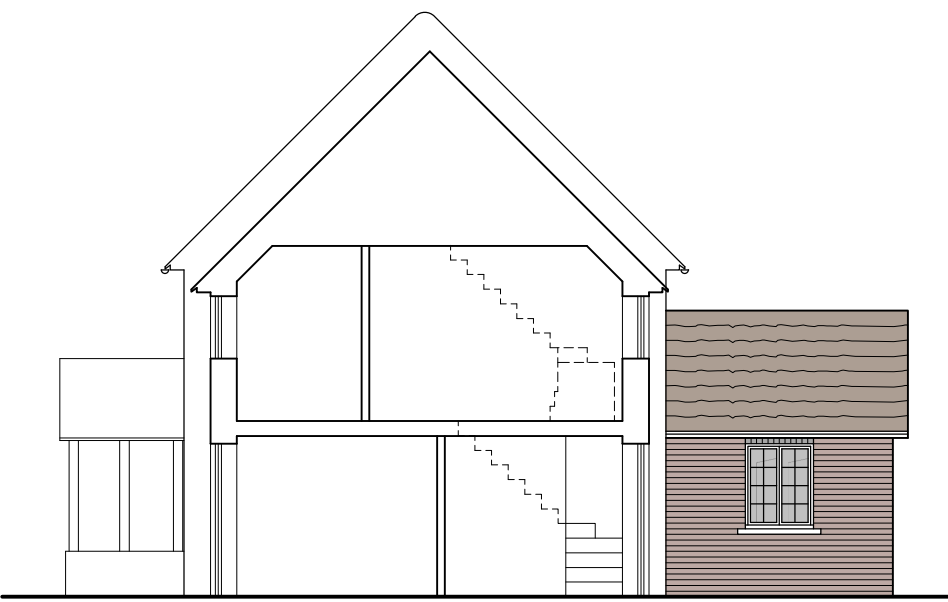


Section

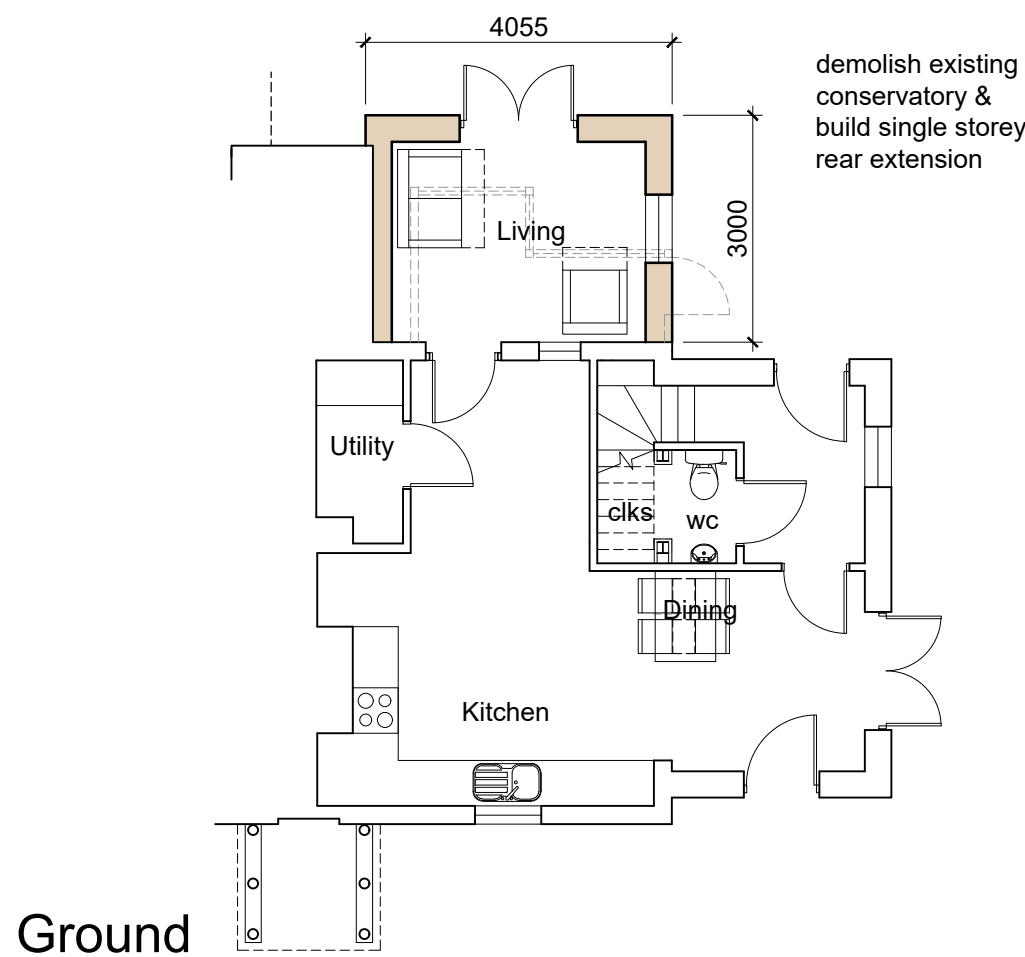


Ground

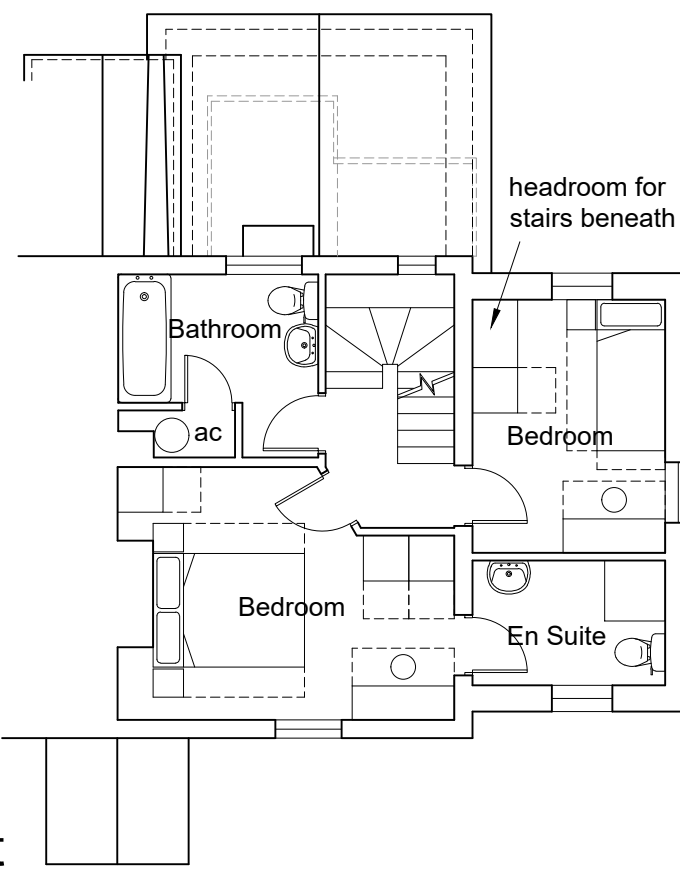

First

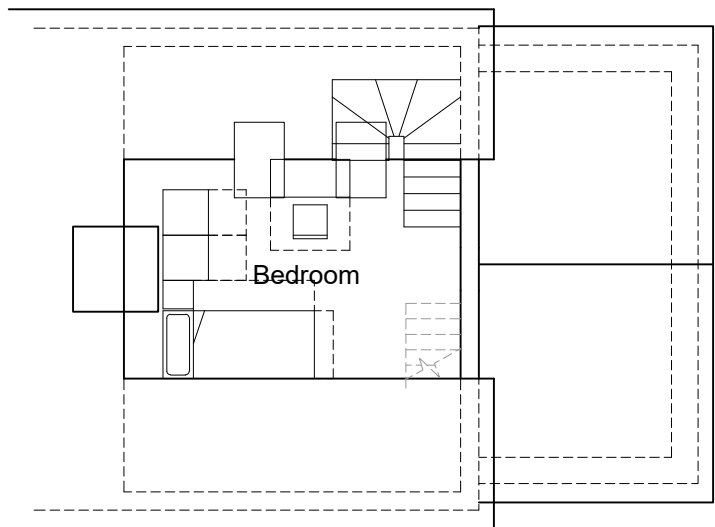


Attic

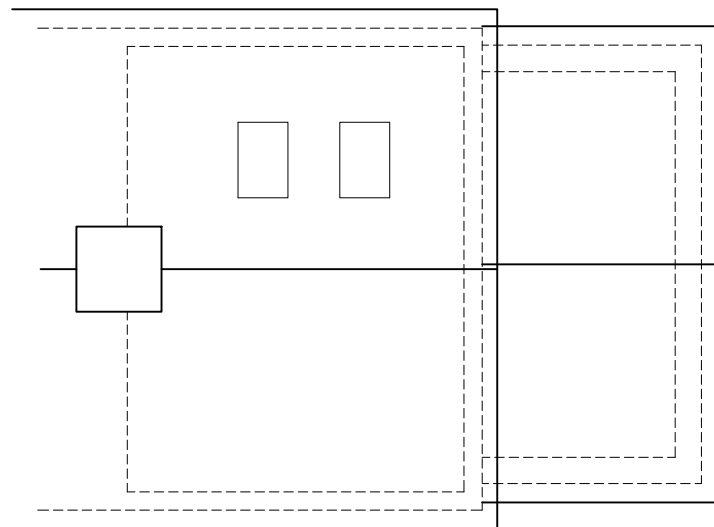

Roof

This drawing remains the Copyright of the architects and may not be reproduced in whole or in part without their written permission

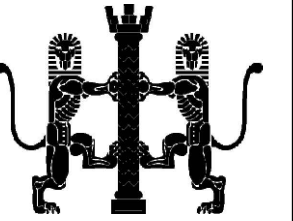

NOTES
Do not scale
Verify all dimensions on site before commencing any work or preparing any shop drawings
All building materials, components and workmanship to comply with the appropriate Public Health Acts, Building Regulations, British & European Standards and Codes of Practice and to the appropriate manufacturers recommendations.
For all specialist work see relevant drawings
All schemes to be set out completely including buildings, roads, drainage and levels prior to the commencement of works
Sites to be checked against Land Registry plans and any necessary Easements to be established
Any discrepancies, errors or omissions to be reported to the architect for further instructions before commencement of works

K		
J		
H		
G		
F		
E		
D		
C		
B		
03.05.24	Proposed side elev updated	LW
A		
01.05.24	Internal door location retained	JR
Date	Revisions	By

DACArchitects

21 Stone Street, Gravesend, Kent, DA11 0NP
Tel: 01474 566996 Fax: 01474 320374
Design@DACarchitects.co.uk

Project Title
**REAR EXTENSION TO
3 CAMER GARDENS
MEOPHAM
DA13 0XS**

Client
Mr M Malyon

Drawing Title
**AS EXISTING
AS PROPOSED**

Scale 1:100 @ A1	Date 25.04.24	Drawn By JR
---------------------	------------------	----------------

Project No. 5450	Dwg. No. D-07	Rev. B
----------------------------	-------------------------	------------------

