

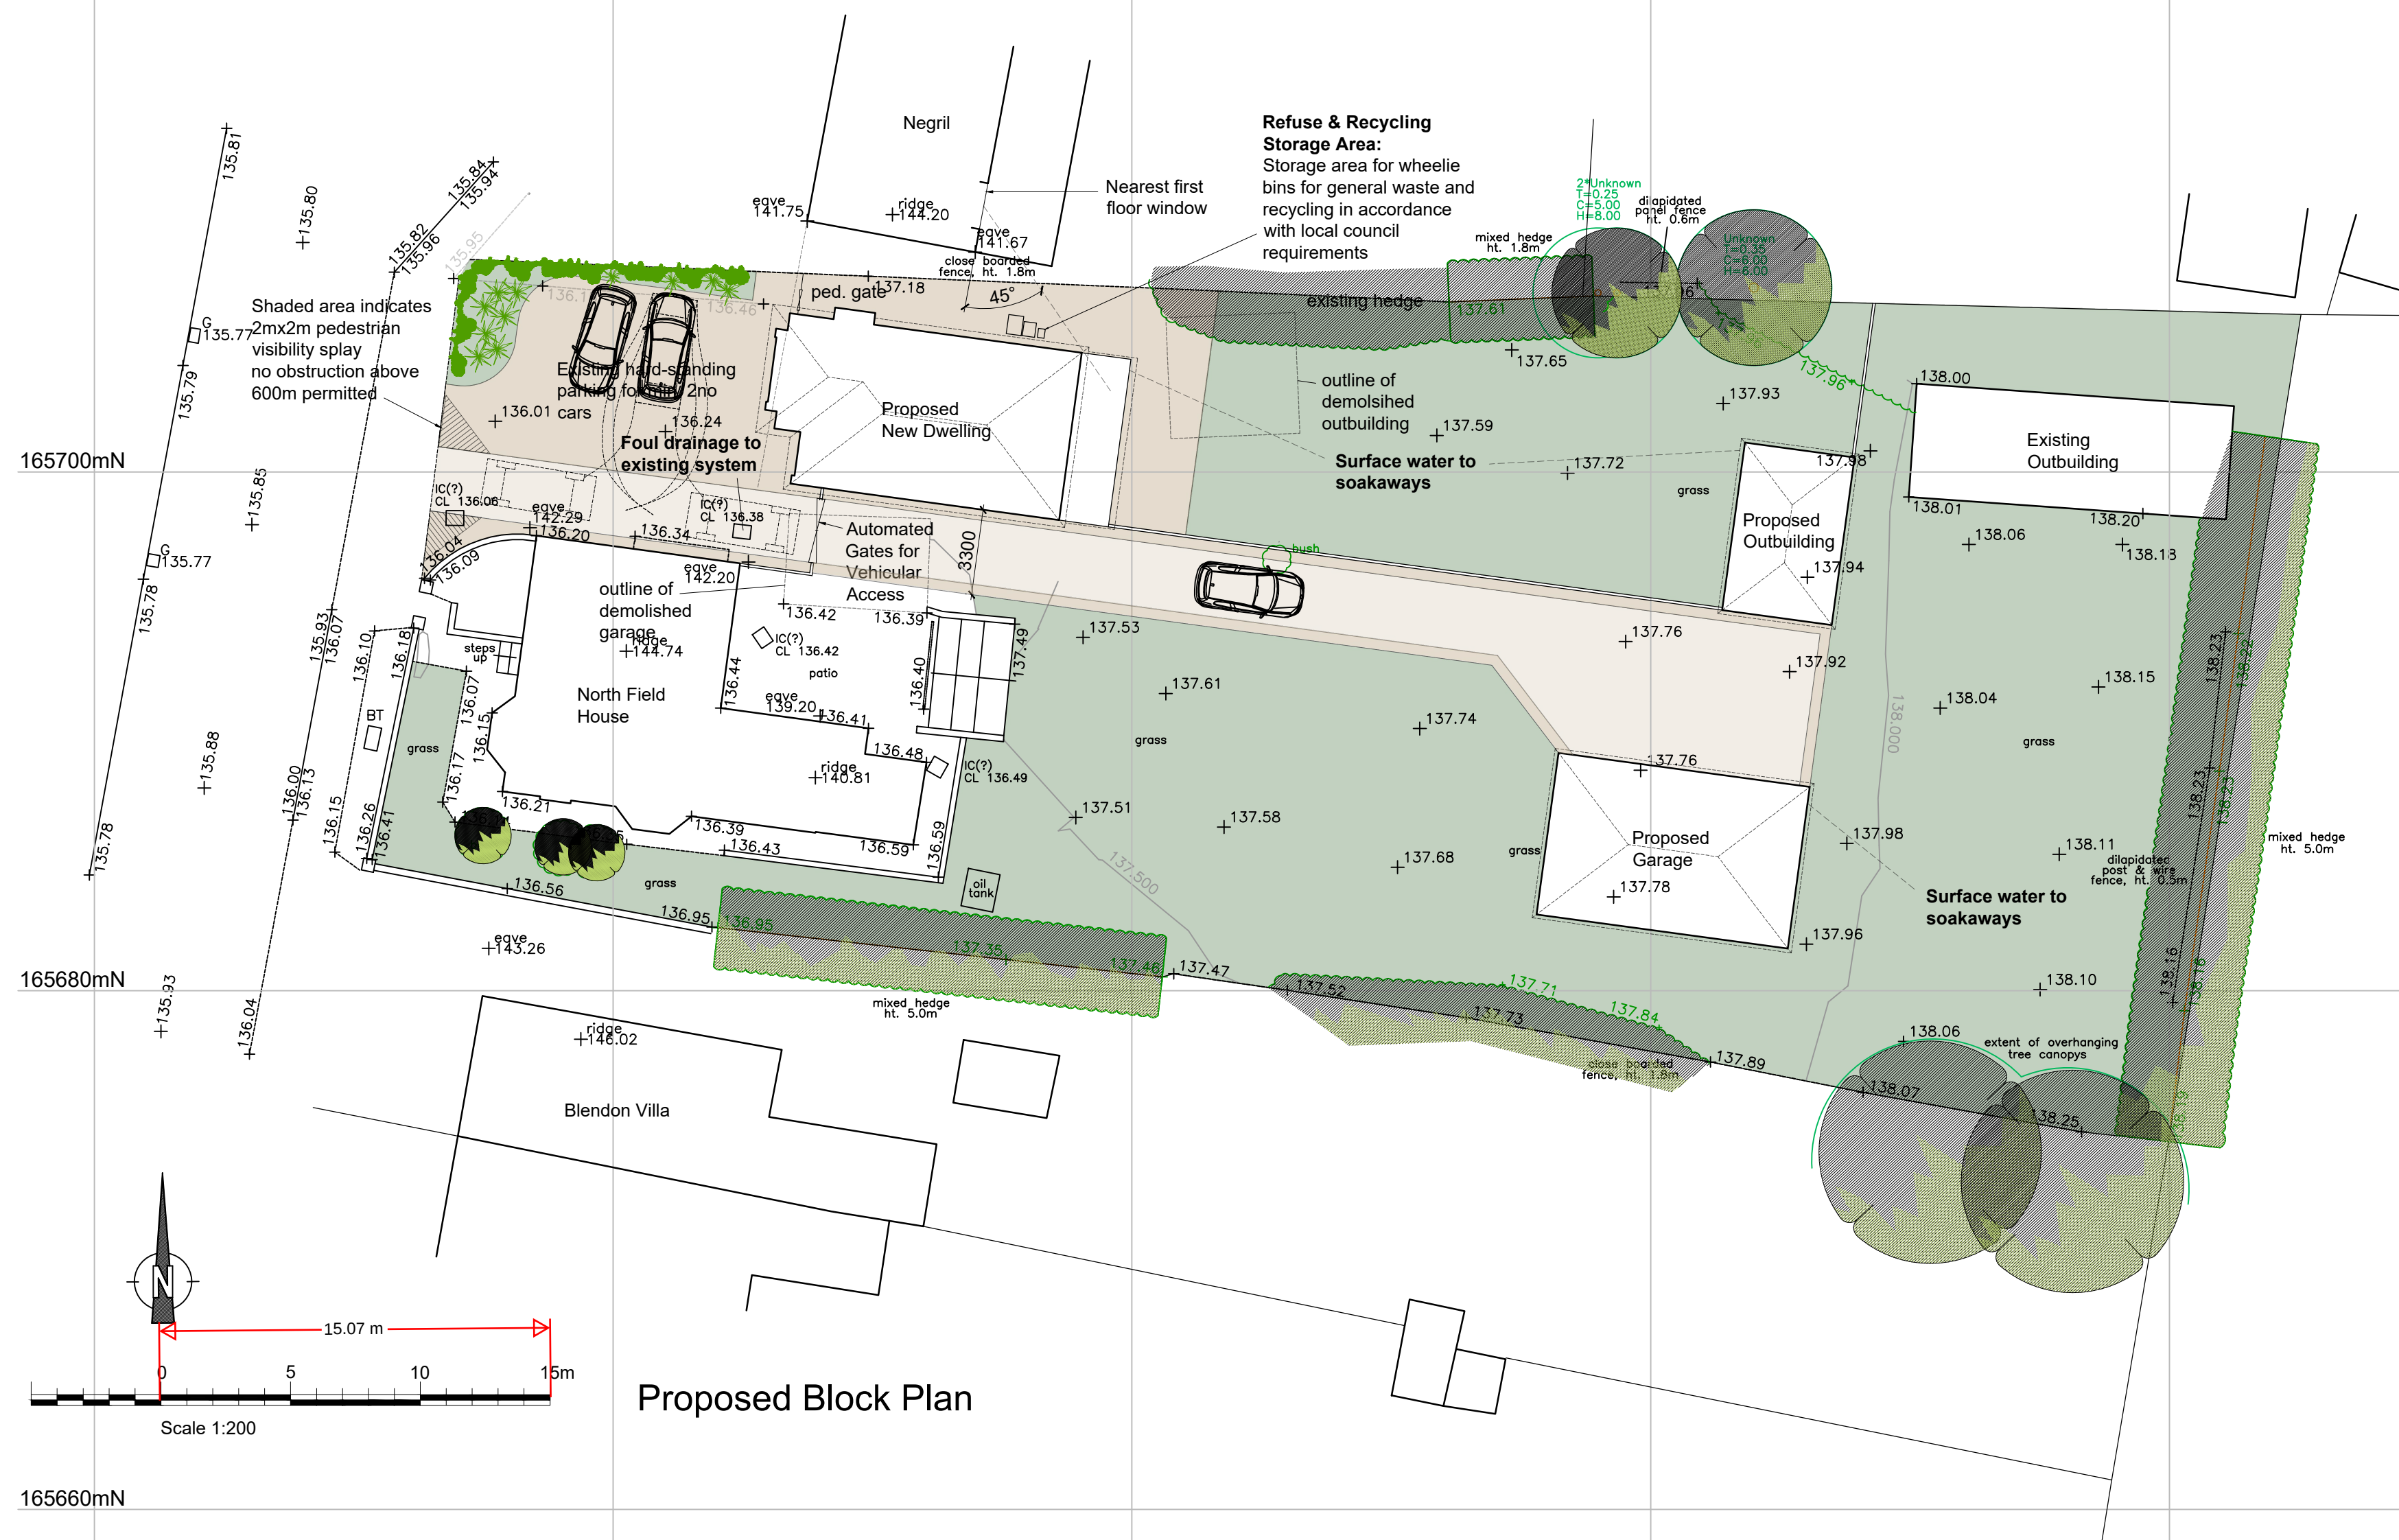
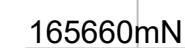
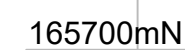


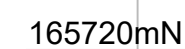

C

This drawing remains
the Copyright of the
architects and may not
be reproduced in whole
or in part without their
written permission

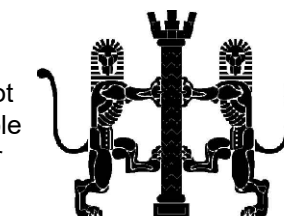

NOTES

Do not scale
Verify all dimensions on site before commencing any work or
preparing any shop drawings

All building materials, components and workmanship to comply with the appropriate Public Health Acts, Building Regulations, British & European Standards and Codes of Practice and to the appropriate manufacturers recommendations.

For all specialist work see relevant drawings

All schemes to be set out completely including buildings, roads, drainage and levels prior to the commencement of works

Sites to be checked against Land Registry plans and any necessary Easements to be established

Any discrepancies, errors or omissions to be reported to the architect for further instructions before commencement of works

E		
D		
C 02.04.24	Showing outline of demolished outbuildings	LW
B 25.03.24	Planning notes updated	LW
A 29.02.24	Revisions post client meeting	LW
Date	Revisions	By



21 Stone Street, Gravesend, Kent, DA11 0NP
Tel: 01474 566996 Fax: 01474 320374
Design@DACarchitects.co.uk

Project Title	
North Field House	
Wrotham Road, Meopham	
DA13 0AQ	

Client
Mr M Rossi

Drawing Title

Proposed Block Plan

Scale	Date	Drawn By
1:200 @ A2	02.02.2023	LW

Project No.	Dwg. No.	Rev.
5456	D-04	C