


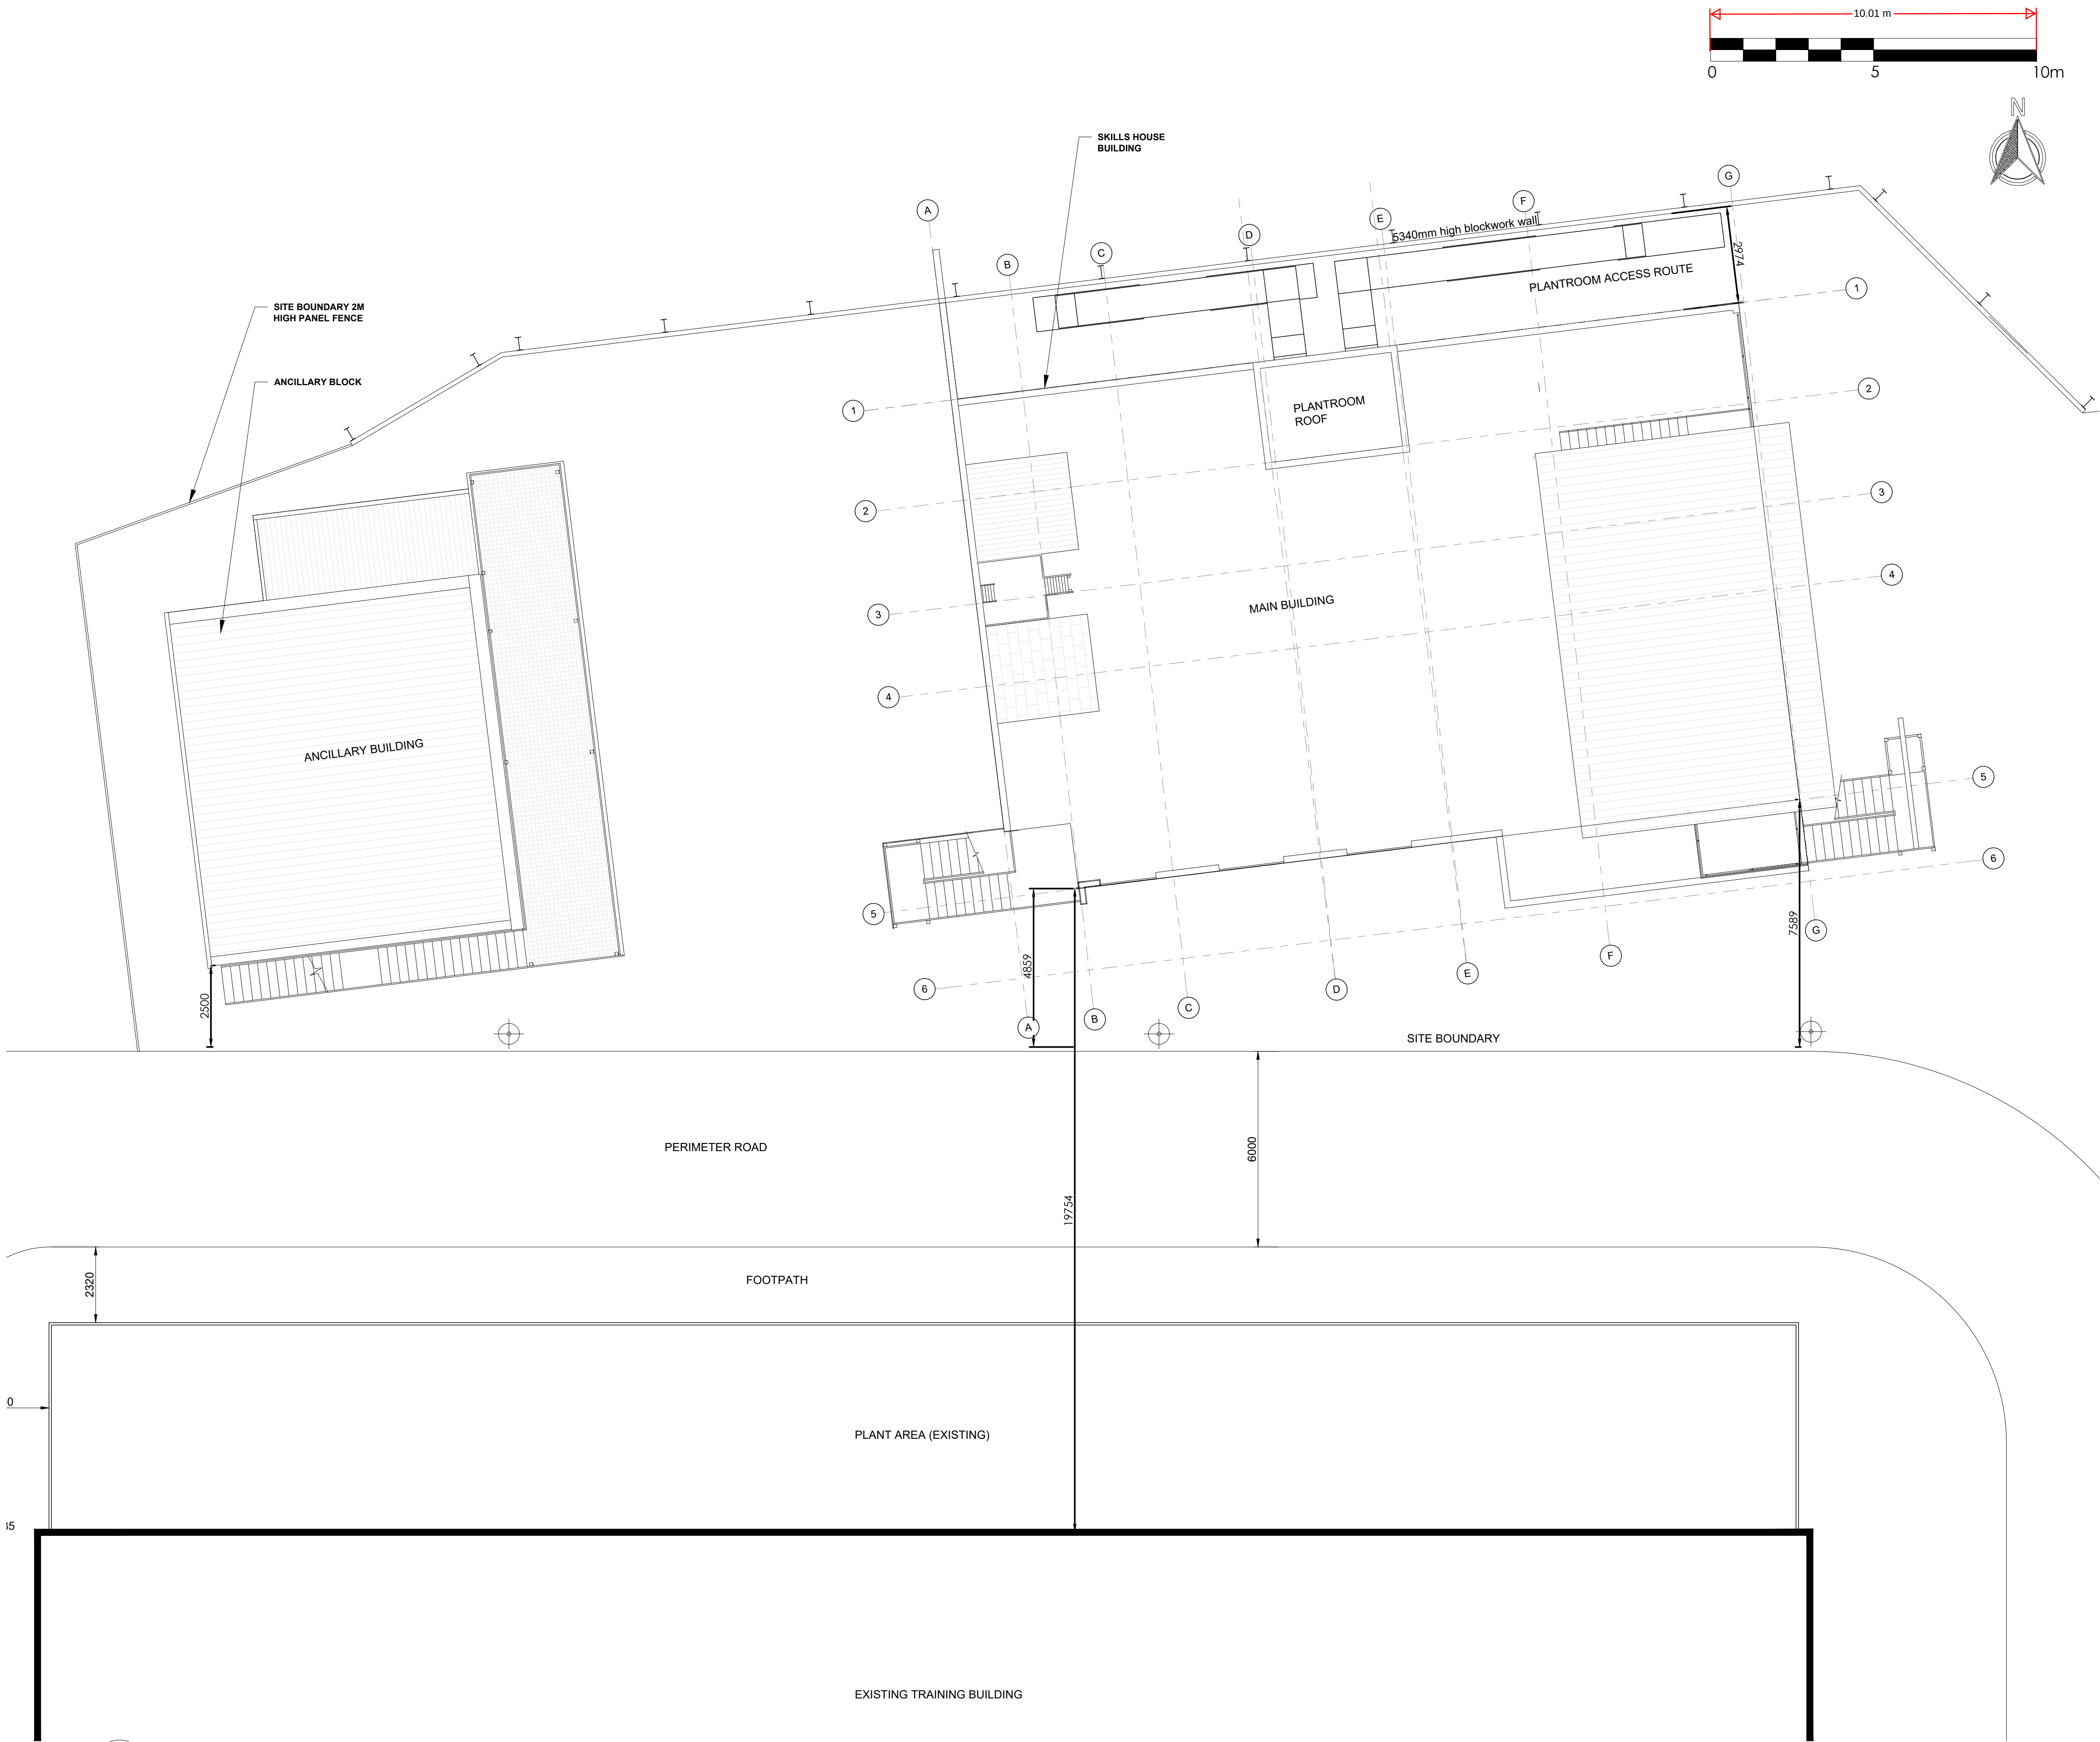

NOTE
DO NOT SCALE EXCEPT FOR PLANNING PURPOSES.
ALL DIMENSIONS TO BE CHECKED ON SITE PRIOR TO COMMENCEMENT OF WORK. ALL DIMENSIONS RELATING TO SUB-CONTRACTORS OR SUPPLIERS WORK MUST BE CHECKED AND AGREED BETWEEN THE GENERAL CONTRACTOR, THE SUB-CONTRACTORS AND / OR SUPPLIERS. ALL DIMENSIONS ARE IN MILLIMETERS (MM). ALL WORKS OR MATERIALS INDICATED ARE TO BE TO LATEST BRITISH STANDARDS AND ARE TO BE CARRIED OUT IN ACCORDANCE WITH RELEVANT CODES OF PRACTICE OR RECOGNISED TRADE ASSOCIATION RECOMMENDATIONS AND PUBLICATIONS.
THIS DRAWING TO BE READ IN CONJUNCTION WITH ALL RELEVANT DRAWINGS AND SPECIFICATIONS.
ANY DISCREPANCIES TO BE BROUGHT TO THE ATTENTION OF BAQUS GROUP LTD.
© THIS DRAWING IS THE COPYRIGHT OF BAQUS GROUP LTD.

APPR DATE STATUS

P1	26/03/24	PLANNING ISSUE	SO
REV	DATE	AMENDMENT	BY
 METROPOLITAN POLICE			
 BAQUS			
Construction Consultancy			
2/3 NORTH MEWS, LONDON, WC1N 2JP TEL: 020 7831 1283 FAX: 020 7242 9512 e-mail: enquiries@baqus.co.uk www.baqus.co.uk			
PROJECT SKILLS HOUSE METROPOLITAN POLICE TRAINING CENTRE GRAVESEND			
DRAWING			
PROPOSED BLOCK PLAN			
Date 04/03/2024		Drawn By SO	
Scale 1:100@A1		Iss. App. By AC	
Drawing No 7006/E/104/P1		File Location 007006/H/240304	