




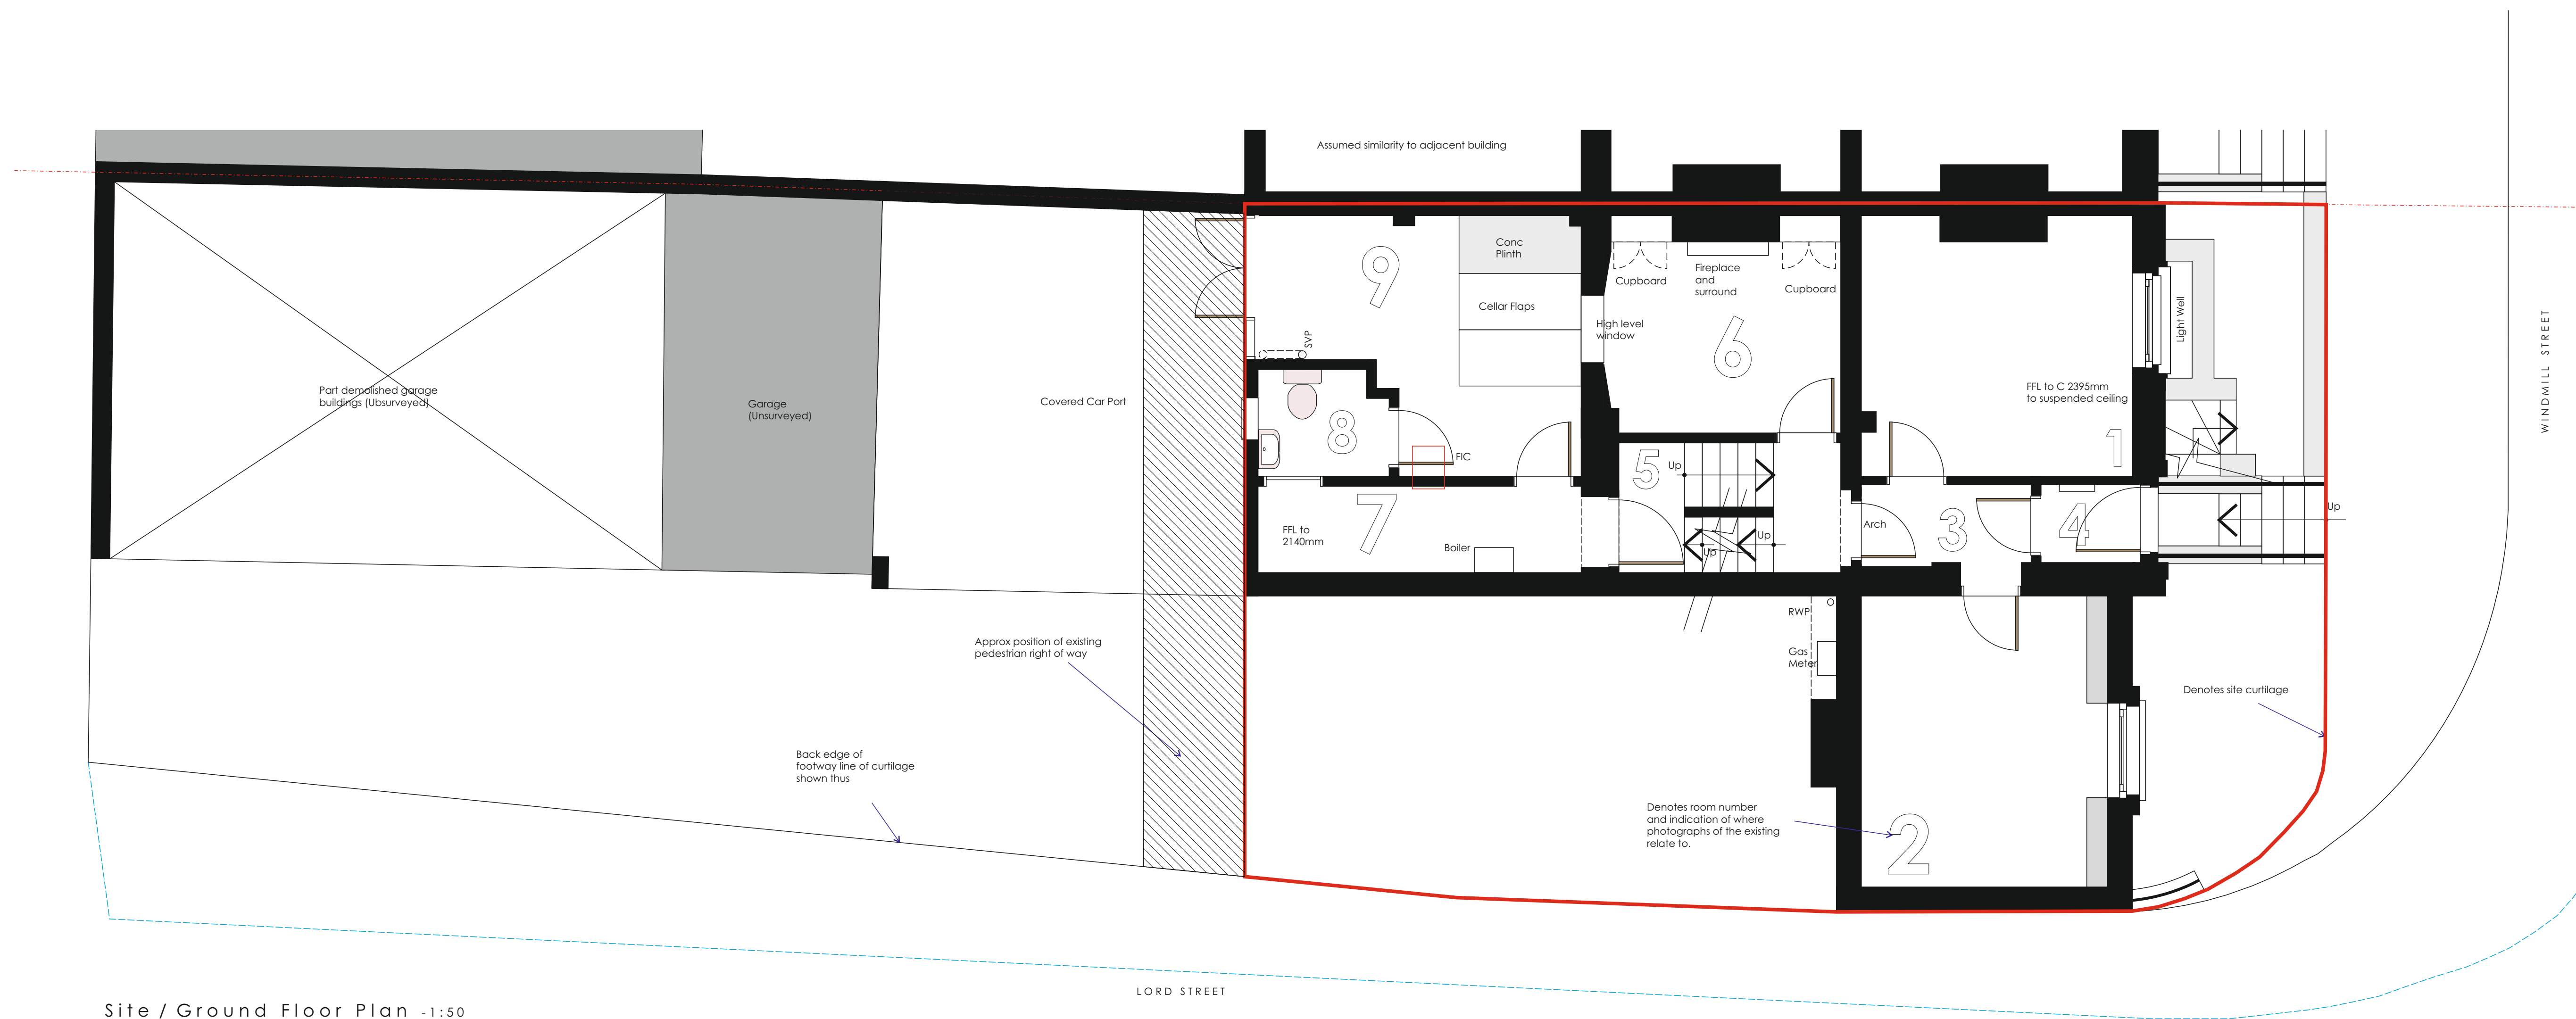

Site / Ground Floor Plan -1:50

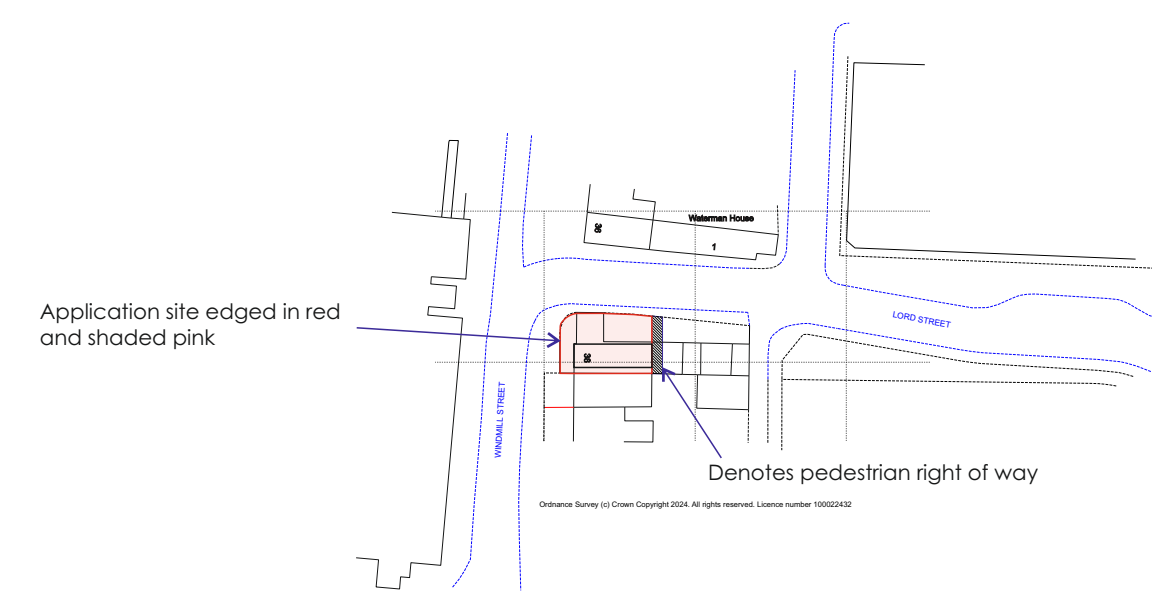

Location Plan -1:1250

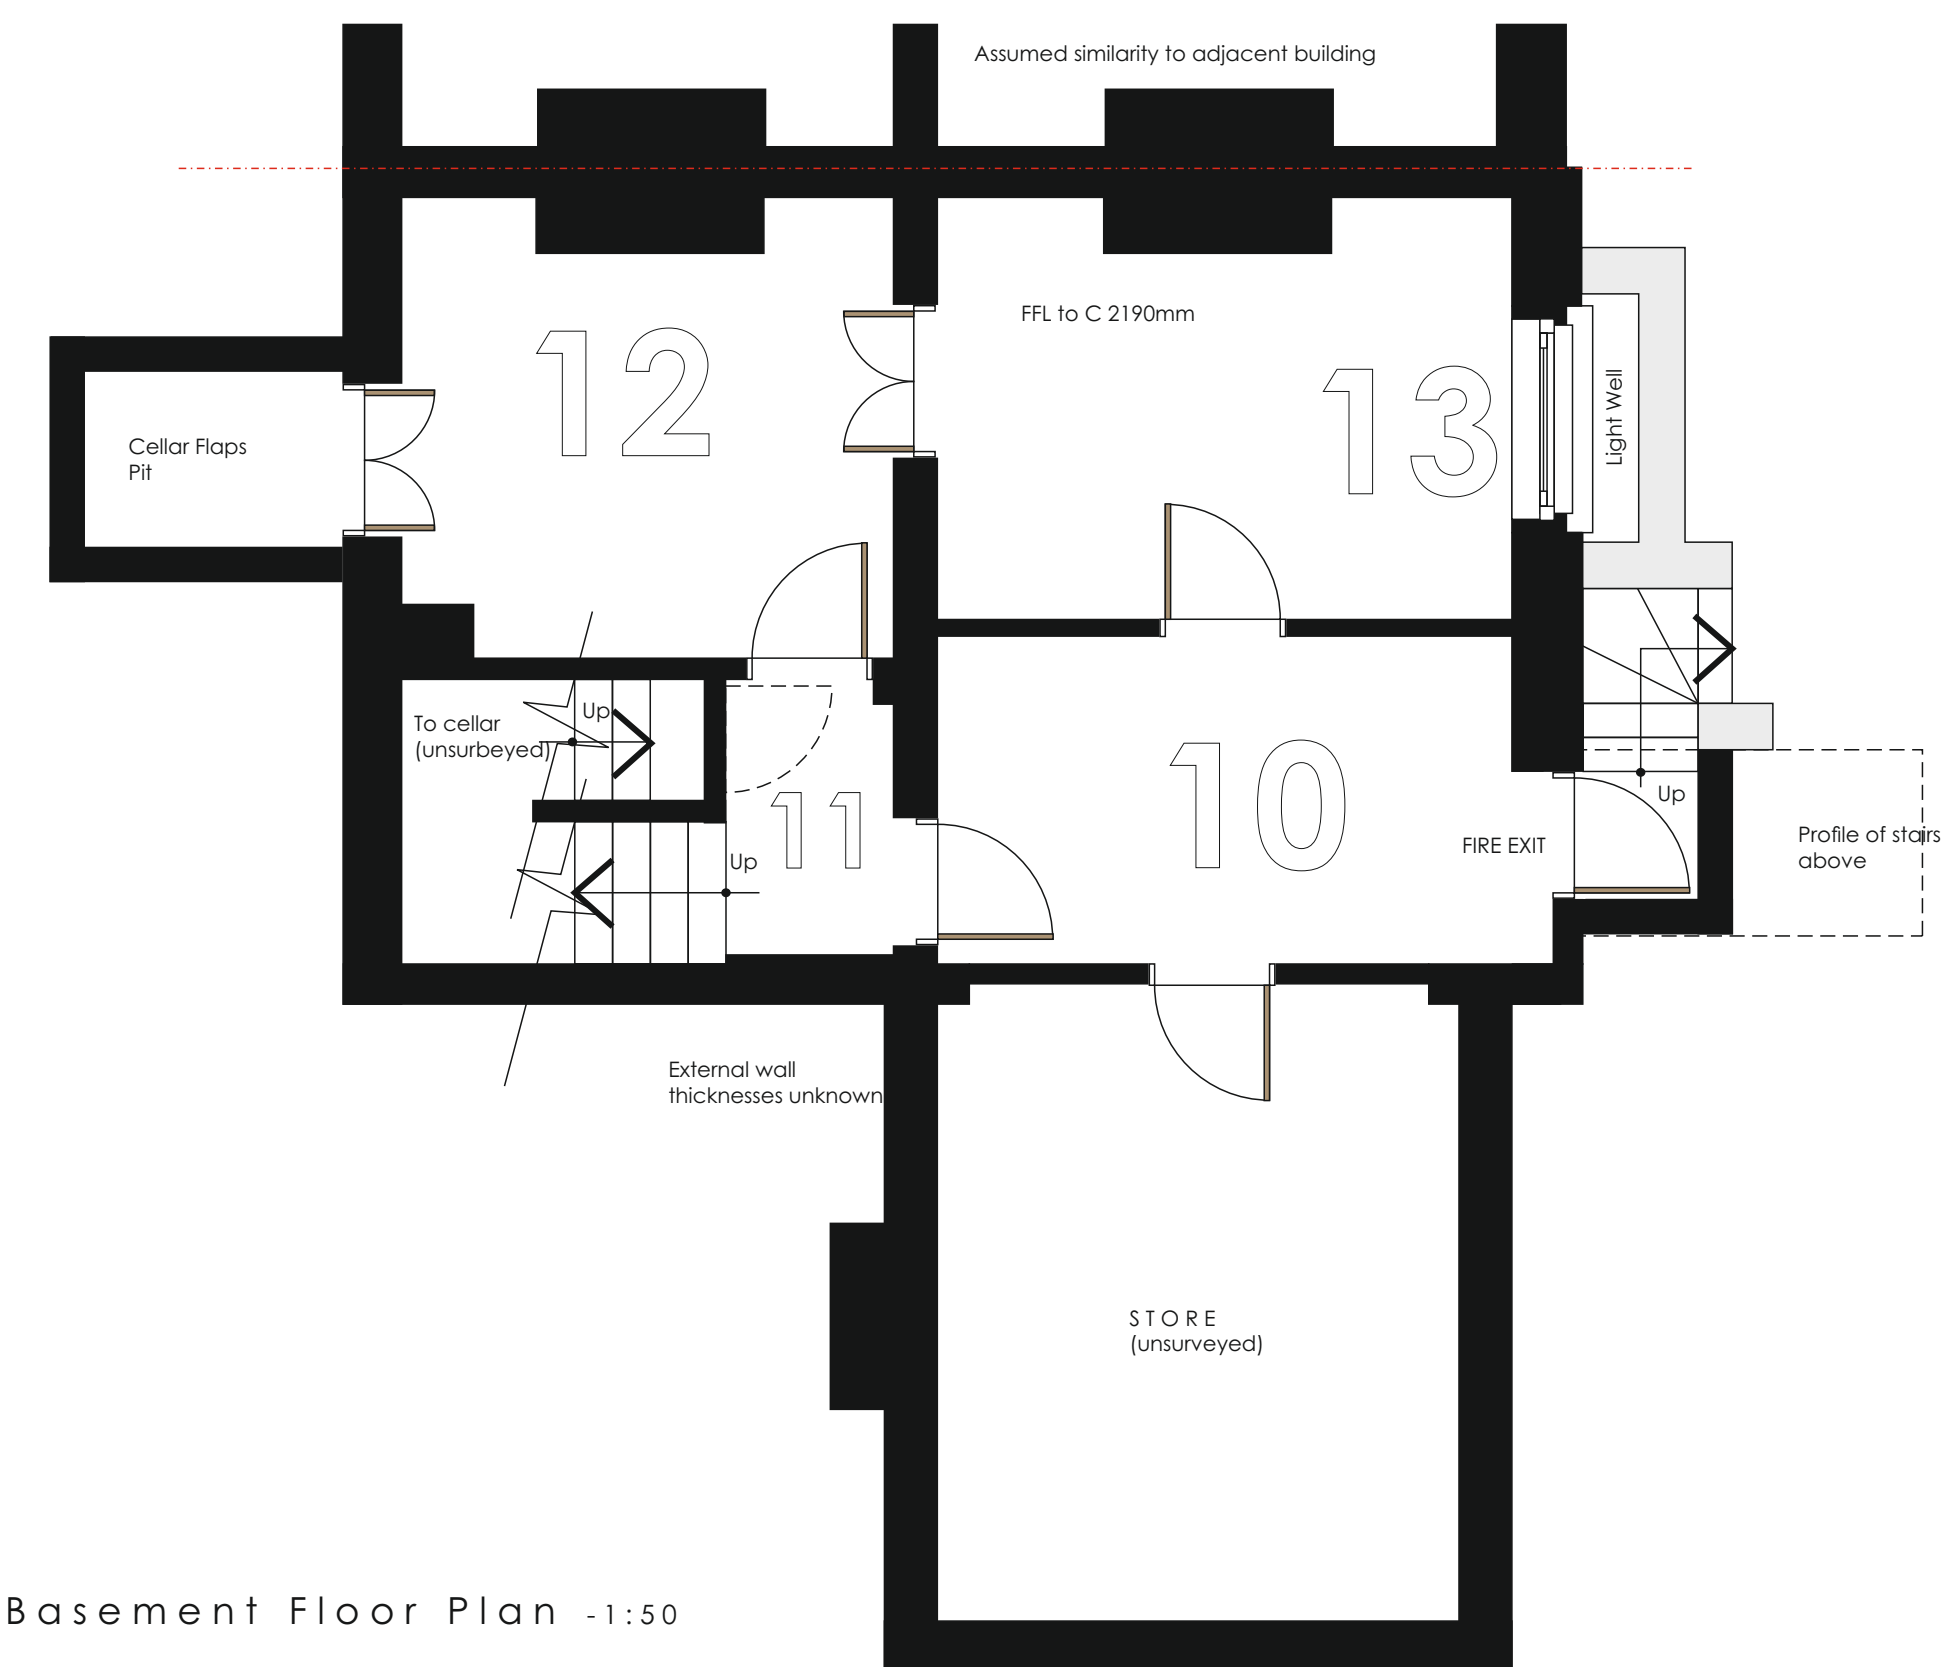

Basement Floor Plan -1:50