


MATERIALS

- ROOF
ROOF TILES - COLOUR TO MATCH MAIN DWELLING
- WALLS
PAINTED RENDER
- WINDOWS & DOORS
COLOURED uPVC TO MATCH MAIN DWELLING

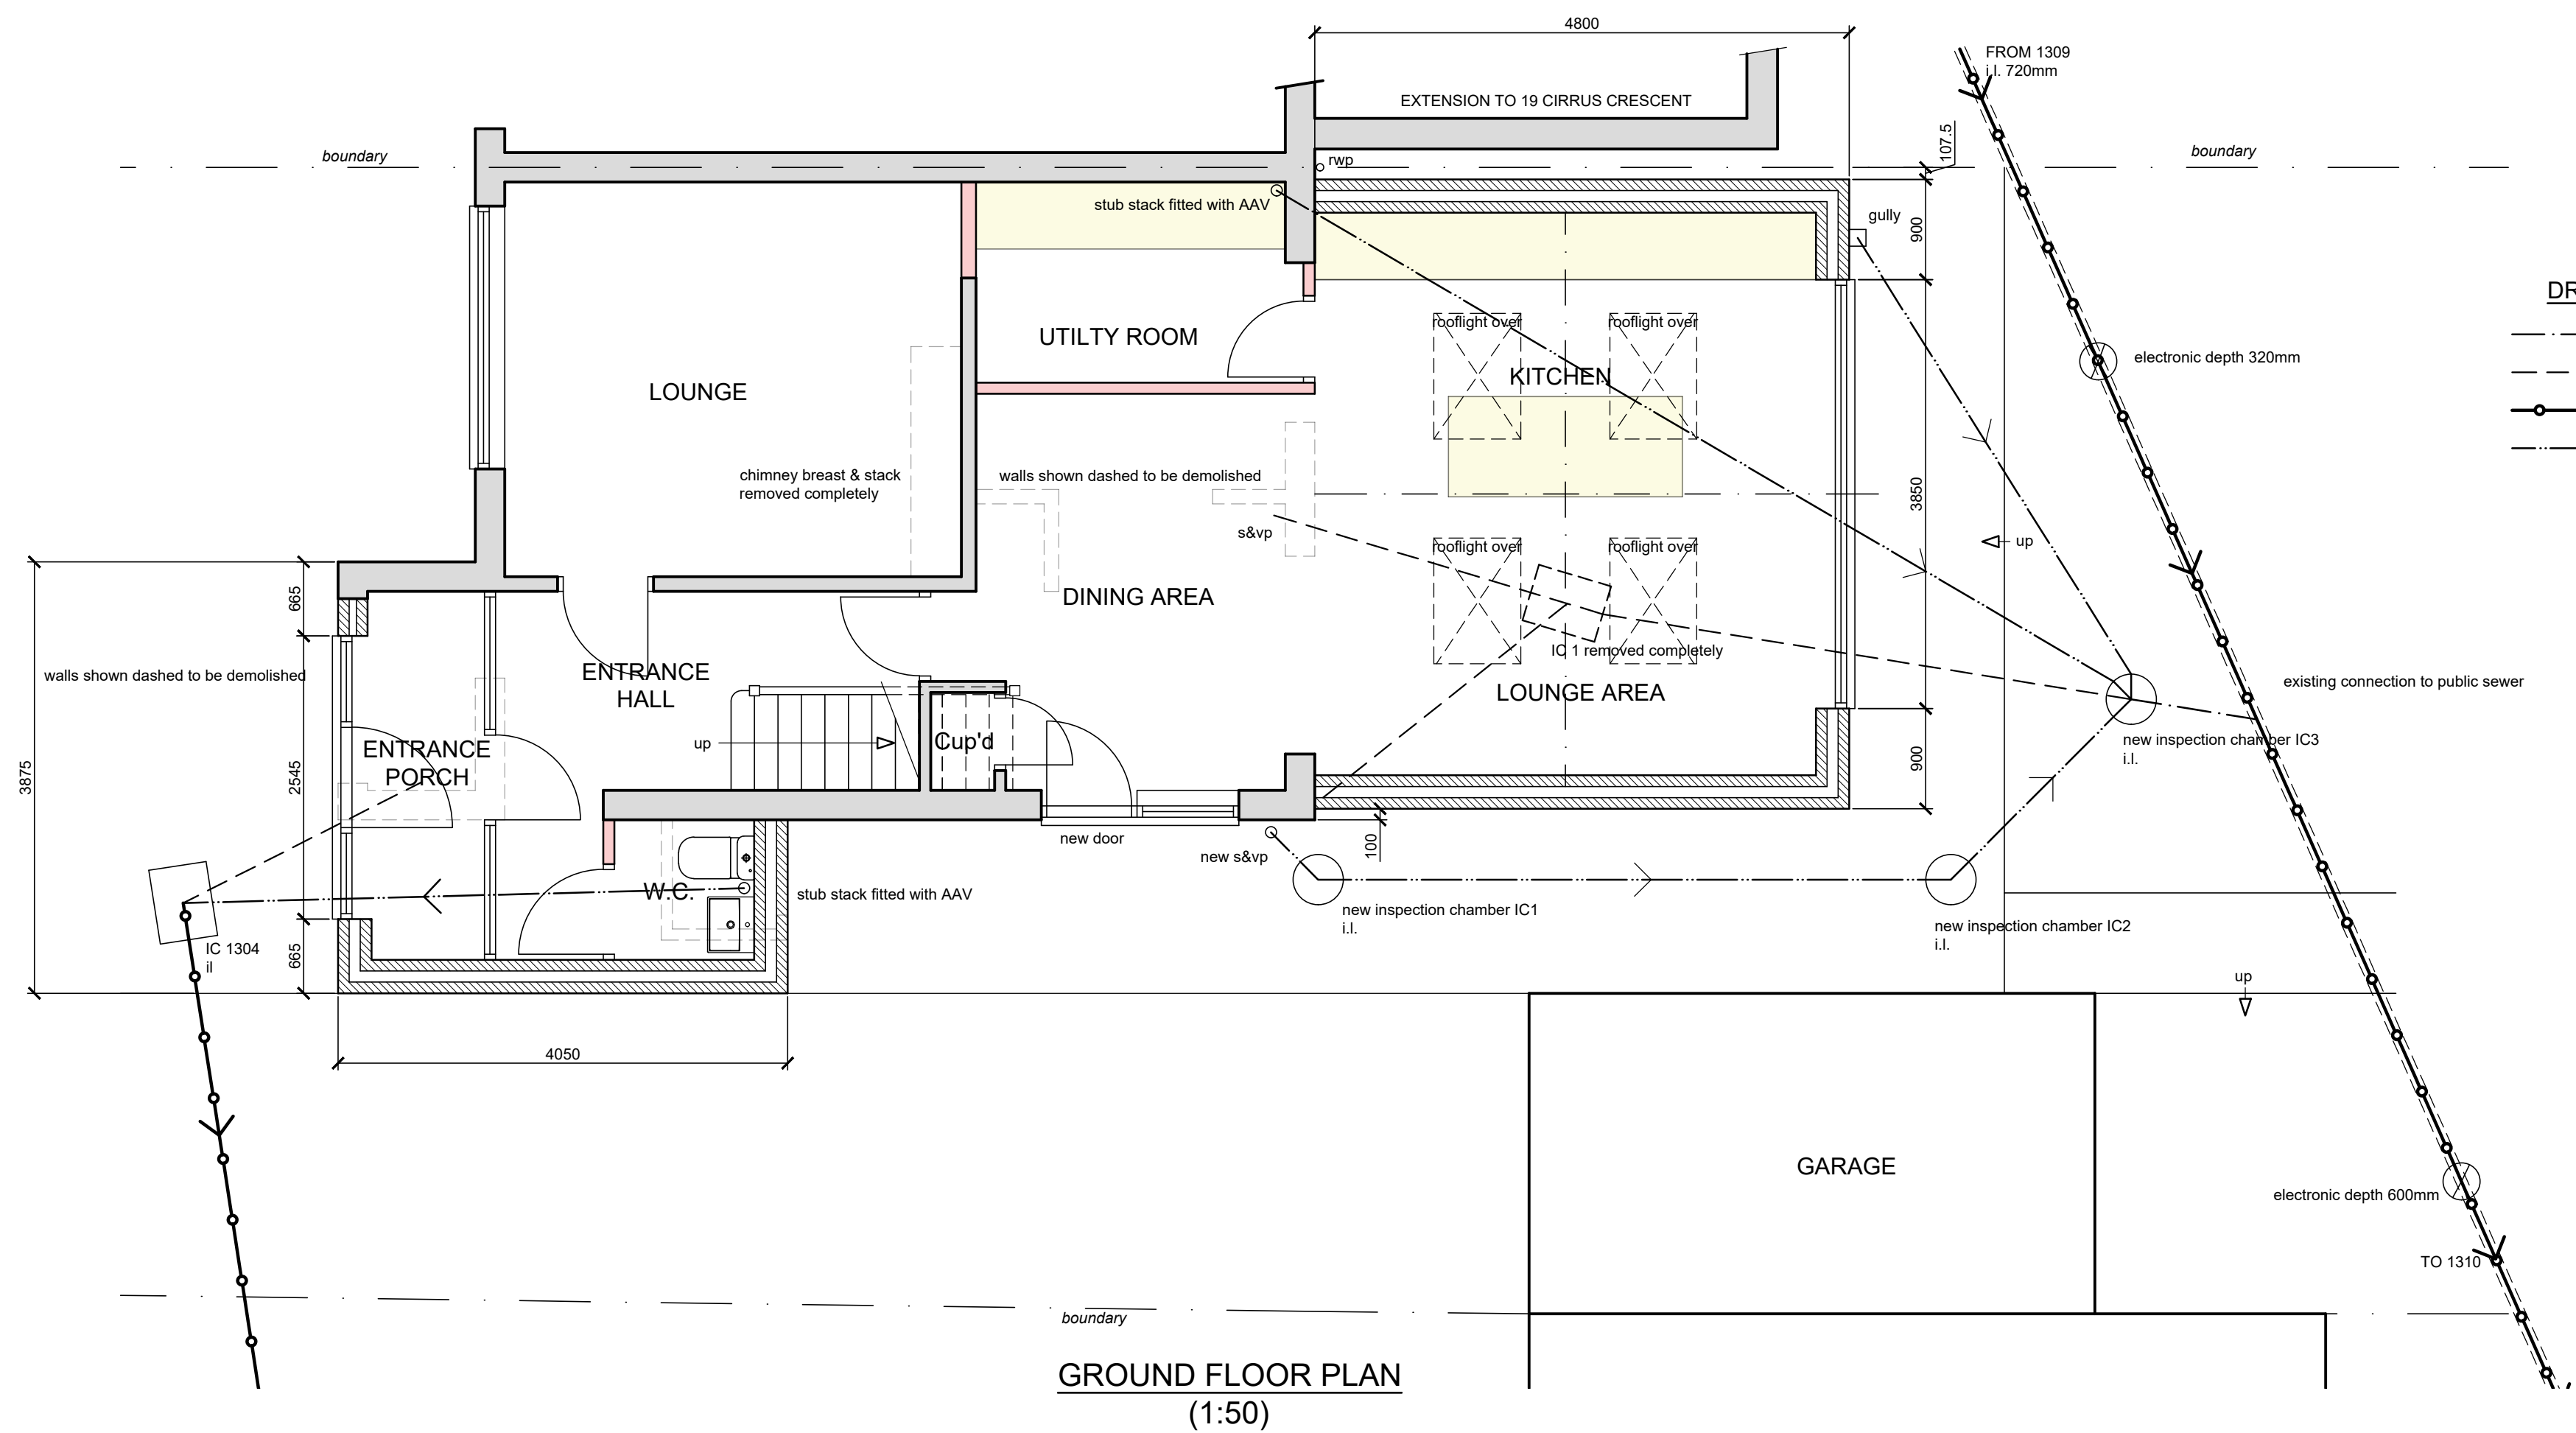

DRAINAGE LEGEND

- EXISTING 100mm PRIVATE DRAIN
EXISTING PRIVATE DRAIN REMOVED
EXISTING 100mm PUBLIC SEWER
PROPOSED 100mm PRIVATE DRAIN



SCALE BAR @ 1:100



SCALE BAR @ 1:50

Date	No	Revision
Penfold Project Services		
Epmarket, Wrotham Road, Meopham, Kent, DA13 0JH Telephone: 01474 816690 e-mail: apenfold448@btinternet.com		
Job Title:	21 CIRRUS CRESCENT GRAVESEND KENT DA12 4QS	
Dwg Title:	PLANS & ELEVATIONS AS PROPOSED	
Scale:	1:50 & 1:100 @ A2	
Dwg No.:	02	
Date:	October 2024	